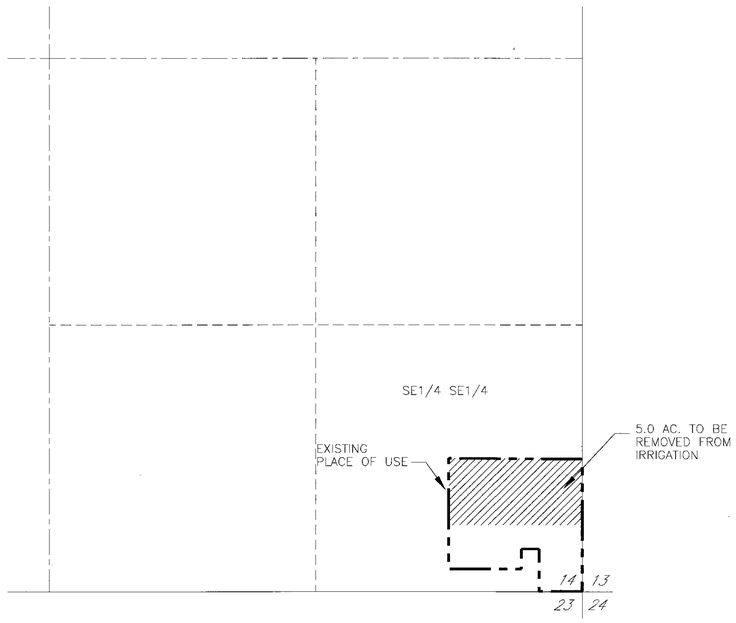

EXISTING PLACE OF USE
WITHIN THE SE1/4 SE1/4 SECTION 14, T. 21 S., R. 53 E., M.D.M.

0 200 400 800 1200 1600

SCALE: 1"=400'

NOTE: USE PROOF OF BENEFICIAL USE MAP ON FILE AT THE DIVISION OF WATER RESOURCES UNDER PERMIT 28201 TO SUPPORT THE EXISTING POINT OF DIVERSION.

STATE OF NEVADA
CARSON CITY **S.S.**

I, BRUCE R. SCOTT, BEING FIRST DULY SWORN, DEPOSE AND SAY THAT THIS MAP, CONSISTING OF ONE SHEET, HAS BEEN CORRECTLY DRAWN TO THE DESIGNATED SCALE FROM RECORD INFORMATION ON FILE AT THE DIVISION OF WATER RESOURCES; THAT IT TRULY AND CORRECTLY REPRESENTS THE PROPOSED LOCATION AND EXTENT OF THE WORKS USED TO DIVERT WATER FROM AN UNDERGROUND SOURCE IN NYE COUNTY, NEVADA BY DESERT UTILITIES, INC. FOR MUNICIPAL PURPOSES; THAT THE PROPOSED POINT OF DIVERSION, THE APPROXIMATE LOCATION AND SIZE OF THE DIVERTING CHANNEL OR OTHER CONDUIT, THE PLACE AND MANNER OF USE, AND THE LOCATION AND NAMES OF ALL OTHER WORKS OR STREAMS WHICH ARE CROSSED BY, OR CONNECTED WITH THE SAID WORKS, ARE FULLY AND CORRECTLY DESIGNATED THEREON.

Bruce R. Scott

STATE WATER RIGHT SURVEYOR NO. 427

PROFESSIONAL LAND SURVEYOR STATE OF NEVADA
2/27/01
BRUCE R. SCOTT
No. 3579

SUBSCRIBED AND SWORN TO BEFORE ME ON THIS 27th DAY OF Feb, 2001.

Carol L. Walton

NOTARY PUBLIC IN AND FOR CARSON CITY, NEVADA

MY COMMISSION EXPIRES: Nov. 6, 2001

CAROL L. WALTON
NOTARY PUBLIC NEVADA
Appt. Recorded in CARSON CITY
No. 94-5296-5 My Appt. Exp. Nov. 6, 2002

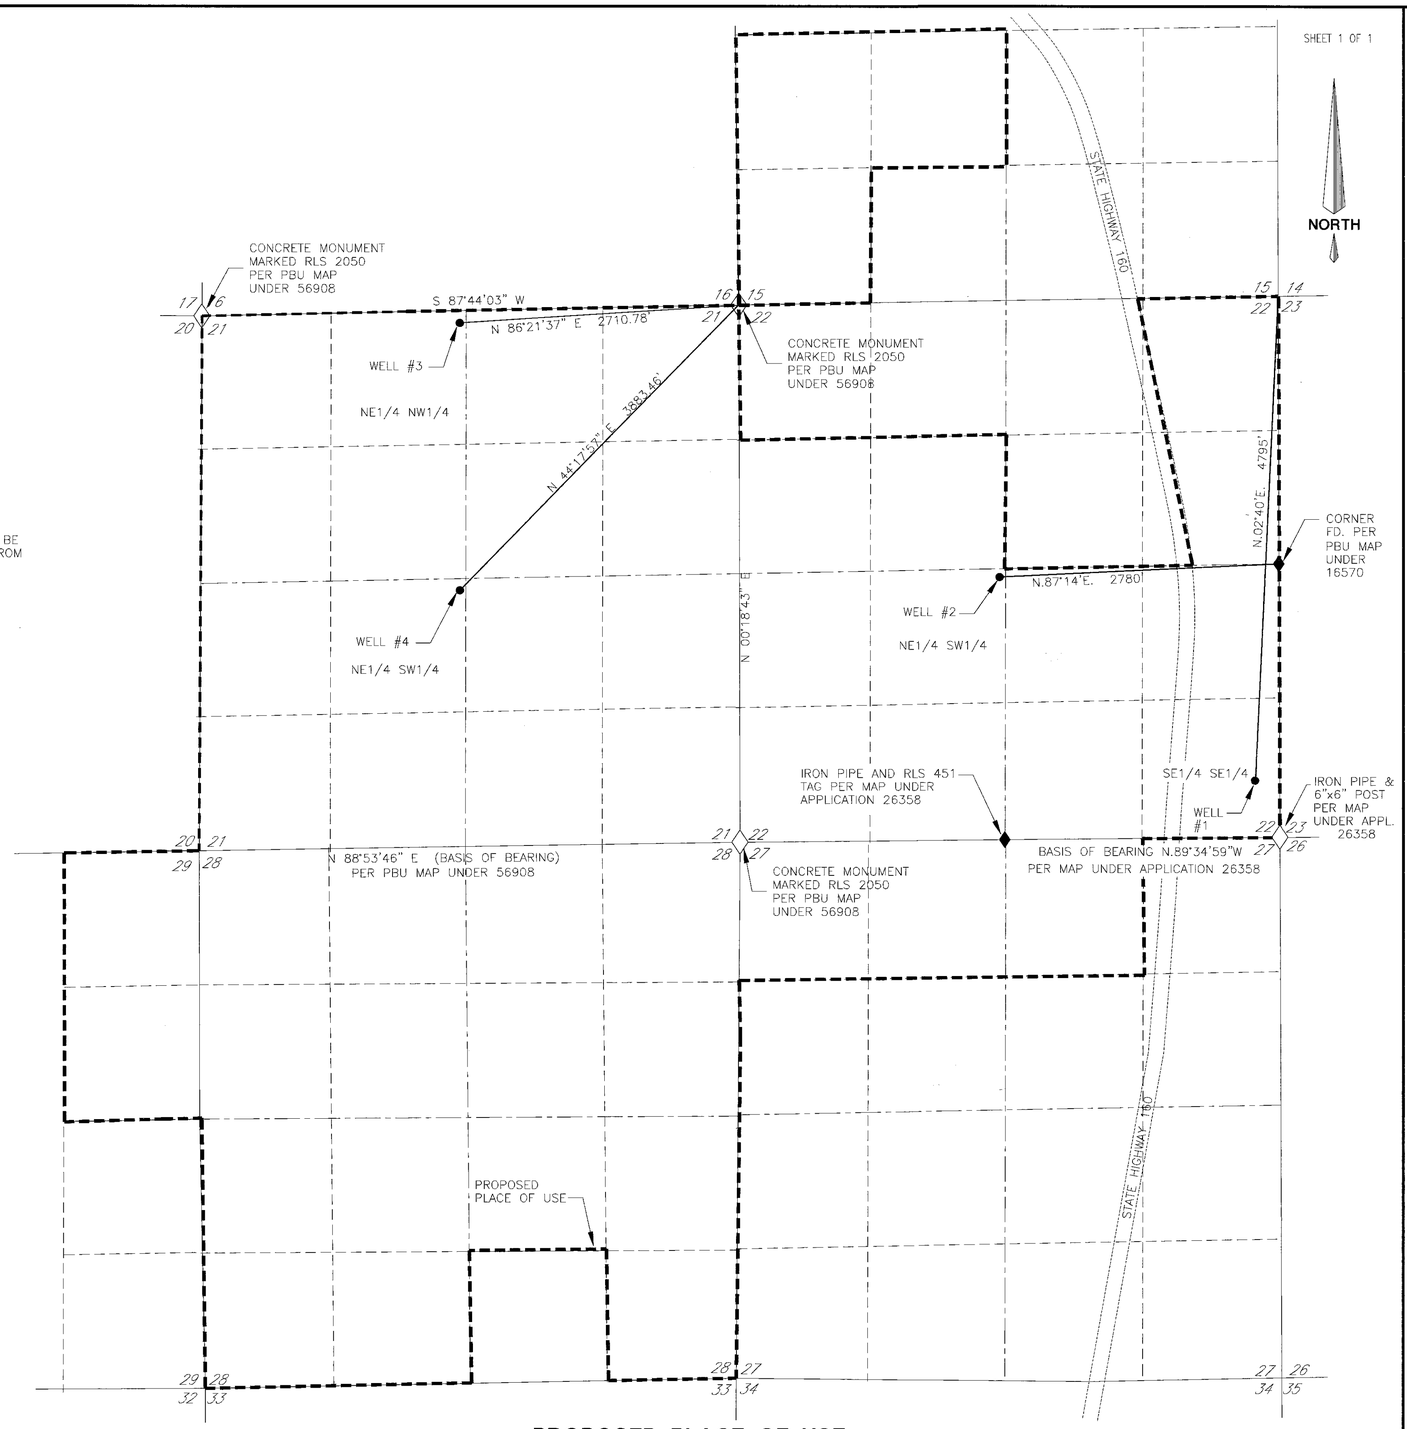

PROPOSED PLACE OF USE
T. 19 S., R. 53 E., M.D.M.

NOTE: USE MAP ON FILE AT THE DIVISION OF WATER RESOURCES UNDER APPLICATION 26358 TO SUPPORT THE EXISTING AND PROPOSED POINT OF DIVERSION.

0 400 800 1600 2400 3200

SCALE: 1"=800'

ENGINEERING • PLANNING • RESOURCE MANAGEMENT
RESOURCE CONCEPTS, INC.
340 N. MINNESOTA STREET • CARSON CITY, NEVADA 89703-4152 • OFFICE:702-883-1600 • FAX:702-883-1656 • WEB SITE: www.rci-nv.com

JOB NO.	99-028-01
DATE	2/22/01
DRAWN	MLM
CHECKED	CLW
REVISED	

STATE ENGINEER'S USE

6-706

FILED
FEB 27 2001
STATE ENGINEER'S OFFICE

MAP
TO ACCOMPANY APPLICATIONS TO CHANGE THE PLACE AND MANNER OF USE OF A PORTION UNDER PERMIT 26358 AND THE POINT OF DIVERSION, PLACE AND MANNER OF USE OF A PORTION UNDER PERMIT 28201, CERTIFICATE 8787 FOR MUNICIPAL PURPOSES
BY
Desert Utilities, Inc.
FROM UNDERGROUND SOURCES IN NYE COUNTY, NEVADA

86139
84586
78571 76361 74738 74579 74578 73691 73647 73646 73593 73592 72967 71938 71937 71363 67016