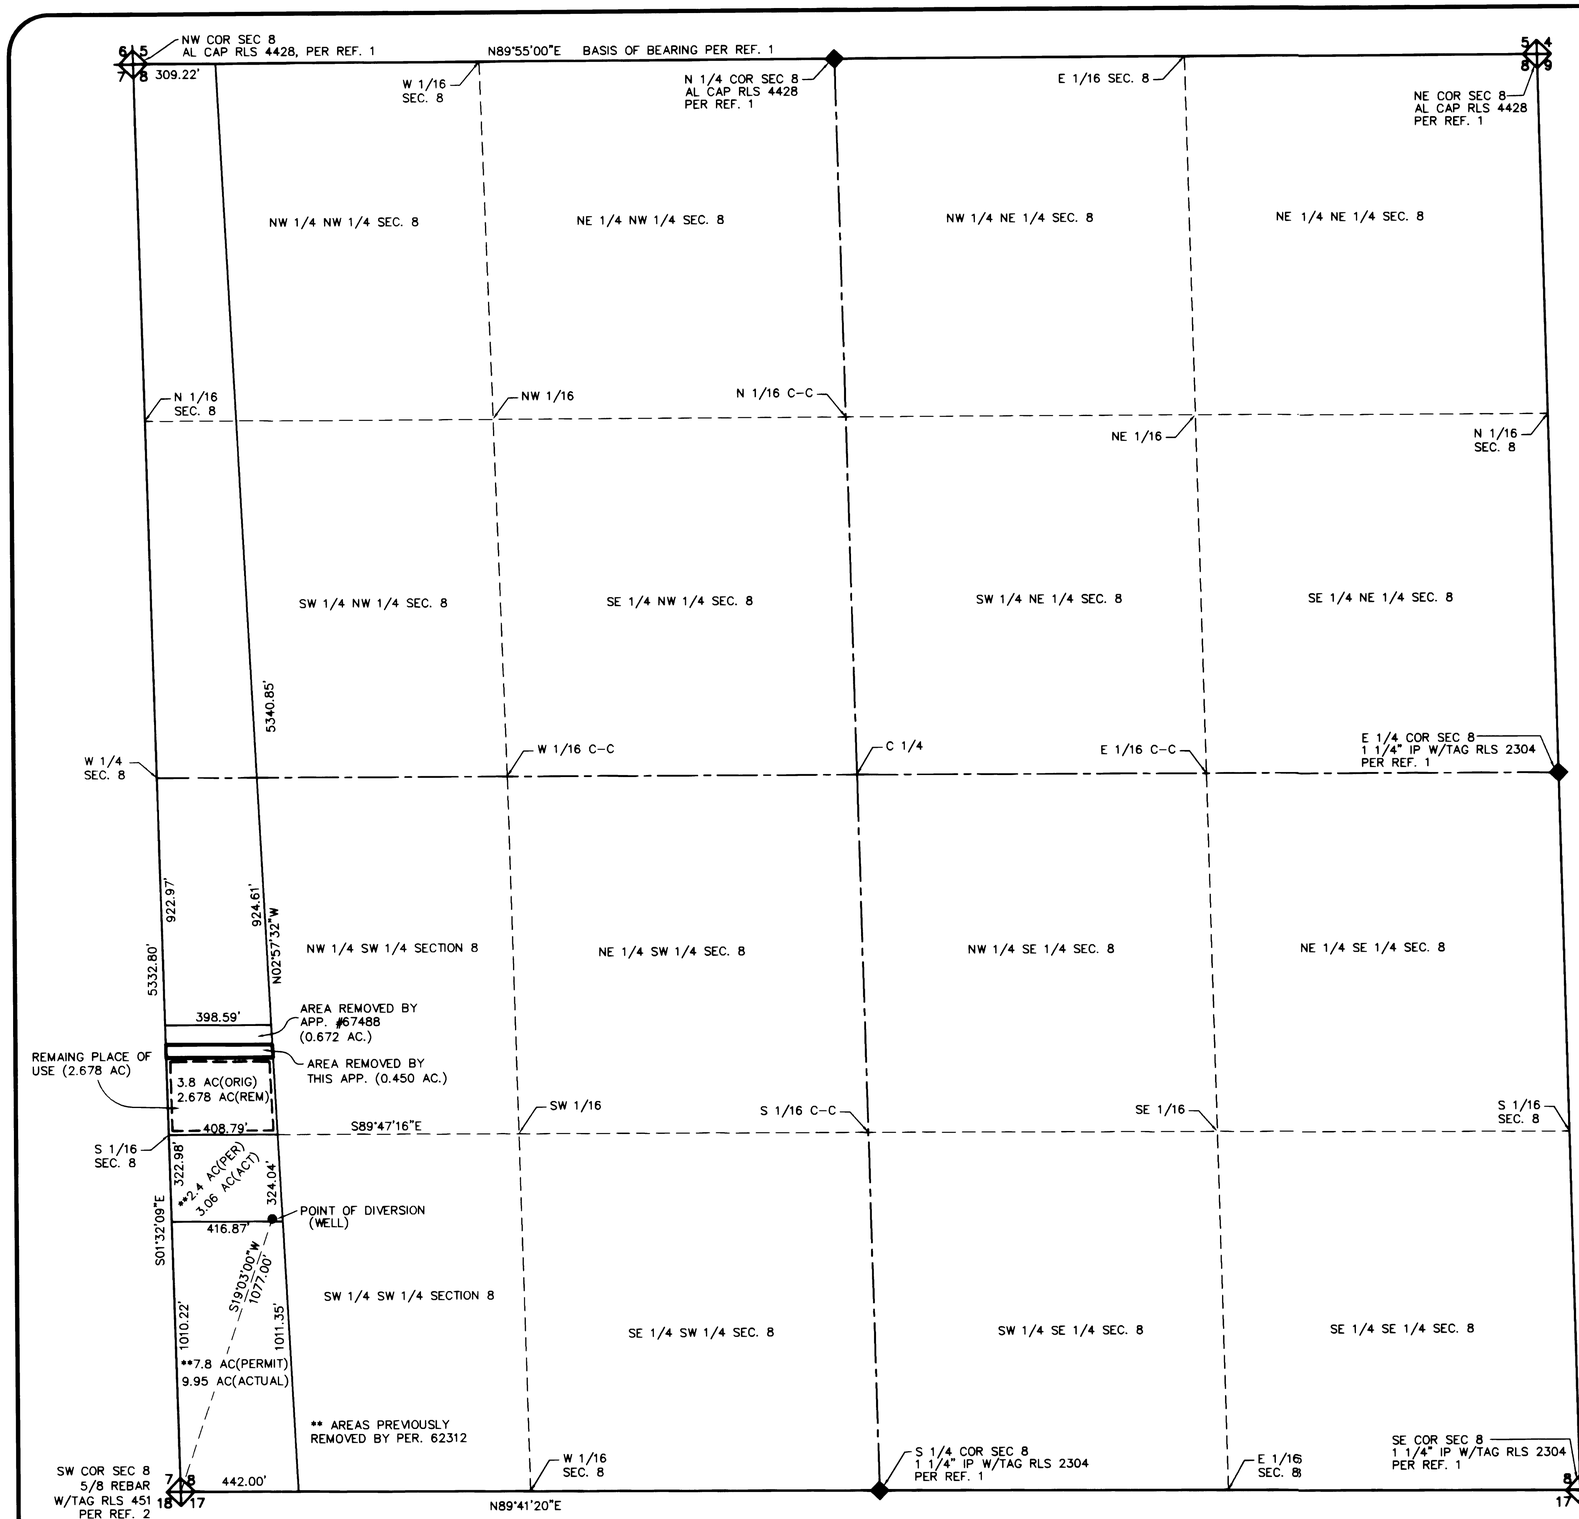

SURVEYOR'S CERTIFICATE:

STATE OF NEVADA)
) SS
COUNTY OF NYE)

I, DAVID A. RICHARDS, BEING FIRST DULY SWORN, DEPOSE AND SAY THAT SITE INSPECTIONS HAVE BEEN MADE BY ME, OR UNDER MY SUPERVISION AND DIRECTION, ON 29 NOVEMBER 2000 AND THAT THE LOCATION OF EACH REFERENCE MONUMENT HAS BEEN VERIFIED BY SITE INSPECTION; THAT THE POINT OF DIVERSION AND PLACE OF USE SITES HAVE BEEN INSPECTED; THAT THIS MAP, CONSISTING OF 1 SHEET HAS BEEN CORRECTLY DRAWN TO THE DESIGNATED SCALE FROM SURVEYING CALCULATIONS PREPARED BY ME, OR UNDER MY SUPERVISION AND DIRECTION, RELYING UPON ANALYSIS OF RECORDED SURVEY MAPS AND OTHER RECORDED SURVEYING DOCUMENTS IN THE OFFICE OF THE NYE COUNTY RECORDER; THAT THIS MAP TRULY AND CORRECTLY REPRESENTS THE AREAS TO BE REMOVED FROM IRRIGATION UNDER PERMIT NO. 29050, NYE COUNTY, NEVADA BY EARL BURSON FOR IRRIGATION PURPOSES.

David A. Richards July 20, 2001
DAVID A. RICHARDS, NEVADA PLS 10026
WATER RIGHT SURVEYOR No. 1068

LICENSED LAND SURVEYOR - DAVID A. RICHARDS - No. 10026 - 7/20/01

SUBSCRIBED AND SWORN TO BEFORE ME
THIS 20th DAY OF July, 2001.
Barbara A. Taylor
NOTARY PUBLIC IN AND FOR Nye Cty, NV

BARBARA A. TAYLOR
Notary Public, State of Nevada
Appointment No. 93-6978-14
My Appt. Expires Mar 7, 2004

BASIS OF BEARING:

THE BEARING OF THE WEST LINE OF SECTION 8, T21S. R54 E, M.D.M. (S01°32'09"E) AS SHOWN ON THE RECORD OF SURVEY FILE NO. 128460 IN THE NYE COUNTY, NEVADA RECORDERS OFFICE WAS USED AS THE BASIS BEARING FOR THIS MAP.

REFERENCES:

1) RECORD OF SURVEY FILE NO. 128460
2) RECORD OF SURVEY FILE NO. 34724

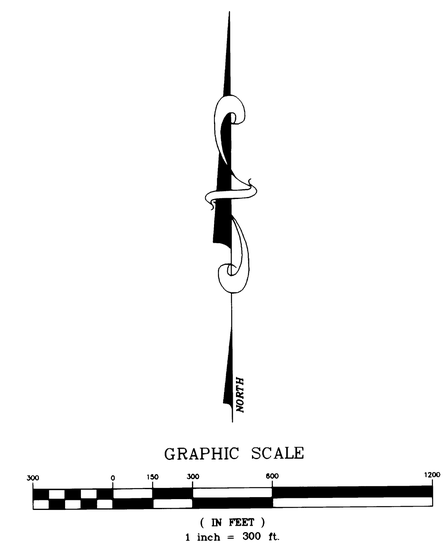

CIVILWISE SERVICES
1191 W. BETTY AVE., PAHRUMP, NEV. 89060 (775) 751-1413

AREA REMOVED FROM IRRIGATION
P.O.D., P.O.U. & M.O.U. OF A PORTION OF
BASE RIGHT PERMIT #29050
NYE COUNTY, NEVADA
IN SUPPORT OF PARCEL MAP APPLICATION FOR
BILL & JEAN BLACK

SCALE:	SHEET	JOB NUMBER:
1" = 300'	1 OF 1	1199-13

STATE ENGINEER'S USE

7-30-2001 JS AS PER DAVID A. RICHARDS FAXED LETTER, IGNORE "EARL BURSTON FOR IRRIGATION PURPOSES" IN HIS JURAT AS STATEMENT IS IN ERROR IN FAVOR OF THE INFORMATION IN THE TITLE BLOCK AS CORRECT-OF 7-26-2001. INCLUDE "STATE OF NEVADA" REPLACE "QUASI-MUNICIAL" WITH "MUNICIAL". REFER TO 7-26-2001 LETTER.

FILED
JUL 26 2001
STATE ENGINEER'S OFFICE

MAP TO ACCOMPANY APPLICATION TO CHANGE THE POINT OF DIVERSION, MANNER AND PLACE OF USE OF A PORTION OF WATER USED UNDER PERMIT No. 29050, CERTIFICATE No. 9181 FOR QUASI-MUNICIPAL USE BY NYE CO. FROM "UNDERGROUND" IN NYE COUNTY, NEVADA

67394