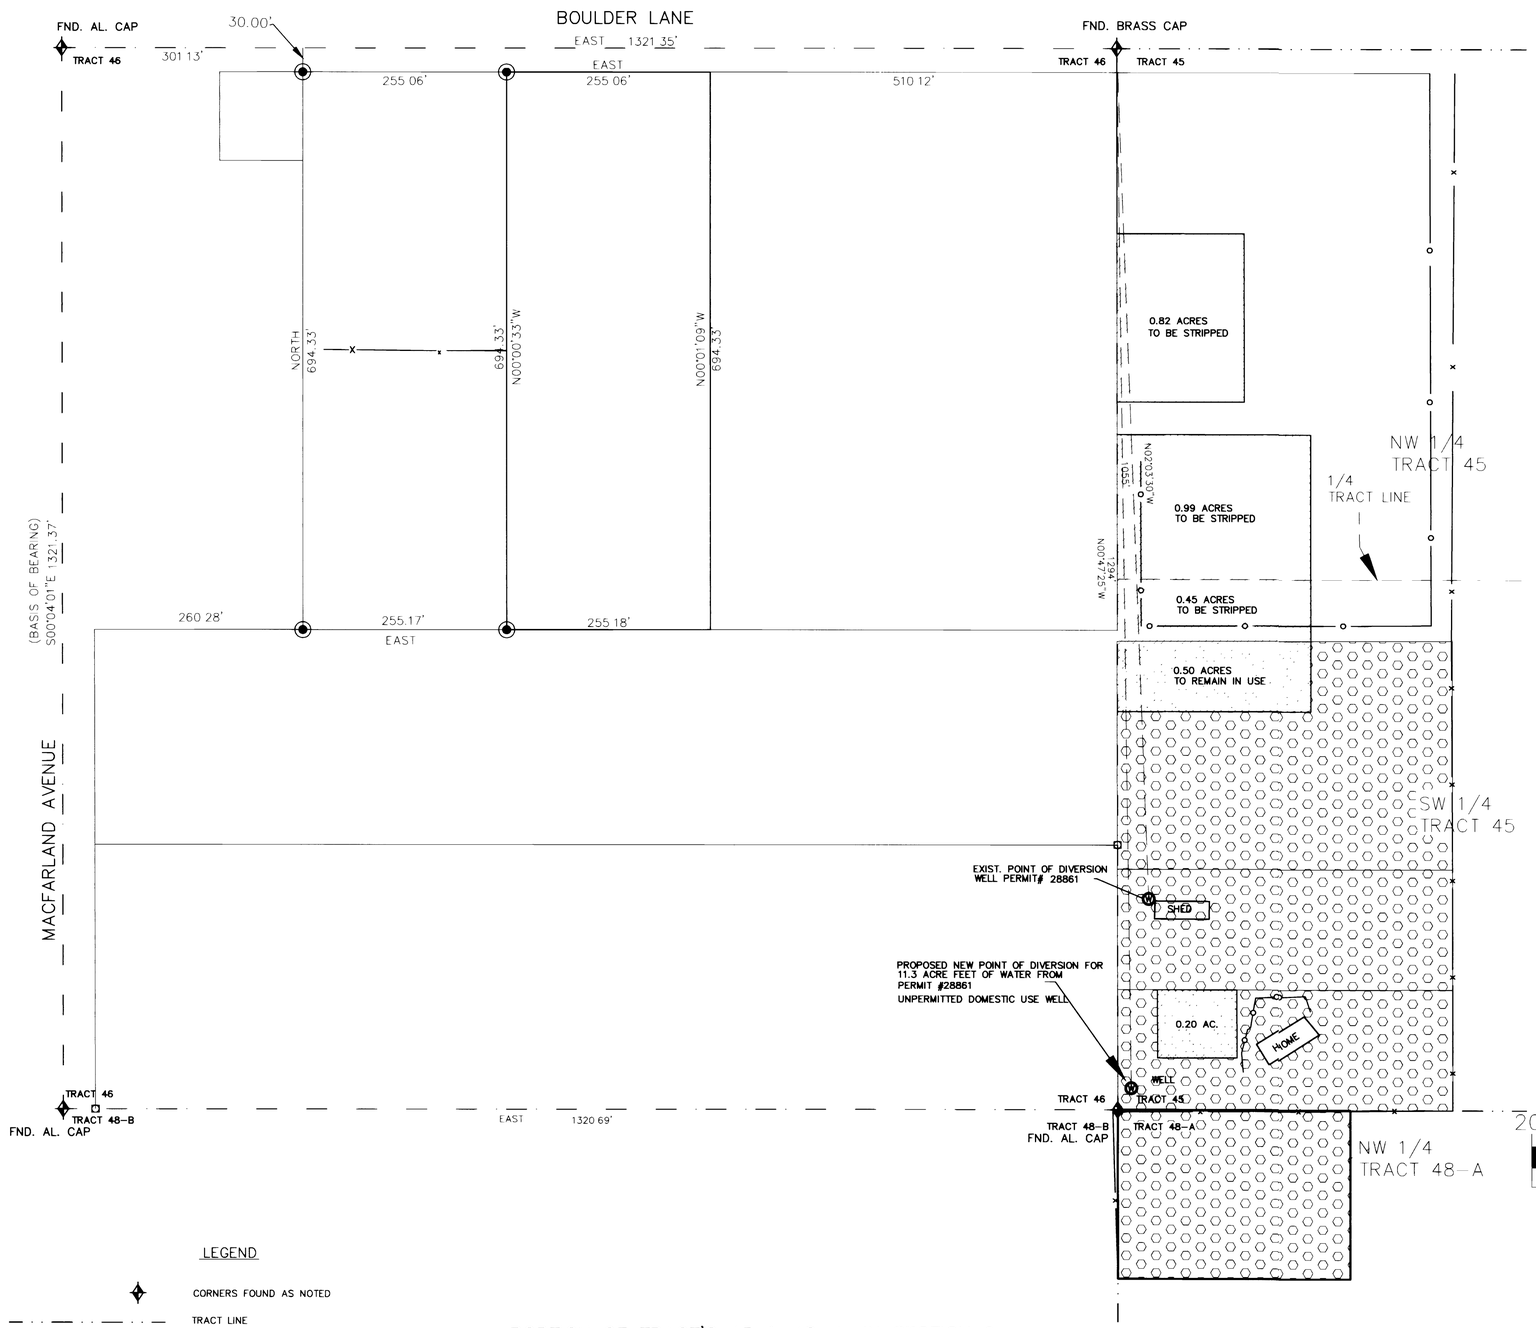

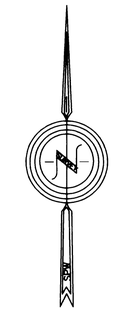

STATE OF NEVADA
S.S.
COUNTY OF CLARK

I, SCOTT P. WOOLSEY, BEING FIRST DULY SWORN, DEPOSE AND SAY THAT THIS MAP, CONSISTING OF ONE (1) SHEET, HAS BEEN CORRECTLY DRAWN TO THE DESIGNATED SCALE FROM FIELD NOTES OF A SURVEY MADE BY ME, OCTOBER 21, 2000: THAT IT TRULY AND CORRECTLY REPRESENTS THE PROPOSED LOCATION AND EXTENT OF THE WORKS USED TO DIVERT WATER FROM AN UNDERGROUND SOURCE, FOR IRRIGATION AND DOMESTIC PURPOSES, THAT THE PROPOSED POINT OF DIVERSION, THE LOCATION AND NAMES OF WORKS, AND THE BOUNDARY OF ALL LANDS, SHOWING BY 40 ACRE SUB-DIVISIONS THE AREA PROPOSED TO BE IRRIGATED, ARE FULLY AND CORRECTLY DESIGNATED THEREON.

STATE WATER RIGHT SURVEYOR No. 1052 & PLS # 9996

PROFESSIONAL LAND SURVEYOR STATE OF NEVADA SCOTT P. WOOLSEY No. 9996

SUBSCRIBED AND SWORN TO ME THIS 24th DAY OF September 2001, NOTARY PUBLIC IN AND FOR WASHINGTON COUNTY, UTAH.

9/24/01

Dorothy H. Nielson

DOROTHY H. NIELSON NOTARY PUBLIC • STATE of UTAH 891 SOUTH 800 EAST CIRCLE ST. GEORGE, UT 84790 COMM. EXP. 8-5-2002

GRAPHIC SCALE

200' 0 100' 200' 400' 800'

(IN FEET)

1 inch = 100' ft.

LEGEND

- CORNERS FOUND AS NOTED
- TRACT LINE
- CHAIN LINK FENCE
- WIRE FENCE
- EXISTING PLACE OF USE, PORTIONS TO BE STRIPPED FROM USE.
- PROPOSED PLACE OF USE
- AREAS OF ORIGINAL PLACE OF USE TO REMAIN IN USE

PORTION OF TRACT'S 45 & 48-A, IN SECTION 9, T. 16 S. R. 56 E. MDB&M.

BASIS OF BEARING

WEST LINE OF TRACT 46 AS SHOWN ON FILE 2, PAGE 77 OF PARCEL MAPS, N 00°04'01" W CLARK COUNTY, NEVADA RECORDS.

STATE ENGINEER'S USE

C-11158

Should be in name of Philip William & Maureen Ann Benjamin, Trustees of the Philip & Maureen Benjamin Family Trust dated 2-22-90

Also changes POD of a portion

FILED SEP 27 2001 STATE ENGINEER'S OFFICE

MAP TO ACCOMPANY APPLICATION TO CHANGE THE PLACE OF USE OF A PORTION OF PERMIT No. 28861 CERT. #9283, AN UNDERGROUND SOURCE

BY: PHILIP WILLIAM & MAUREEN ANN BENJAMIN

FOR: IRRIGATION AND DOMESTIC PURPOSES

IN CLARK COUNTY, NEVADA

67458