PROPOSED POINT OF DIVERSION and PLACE OF USE
A PORTION OF SECTION 7, T.22N., R.21E., M.D.M.
WASHOE COUNTY, NEVADA

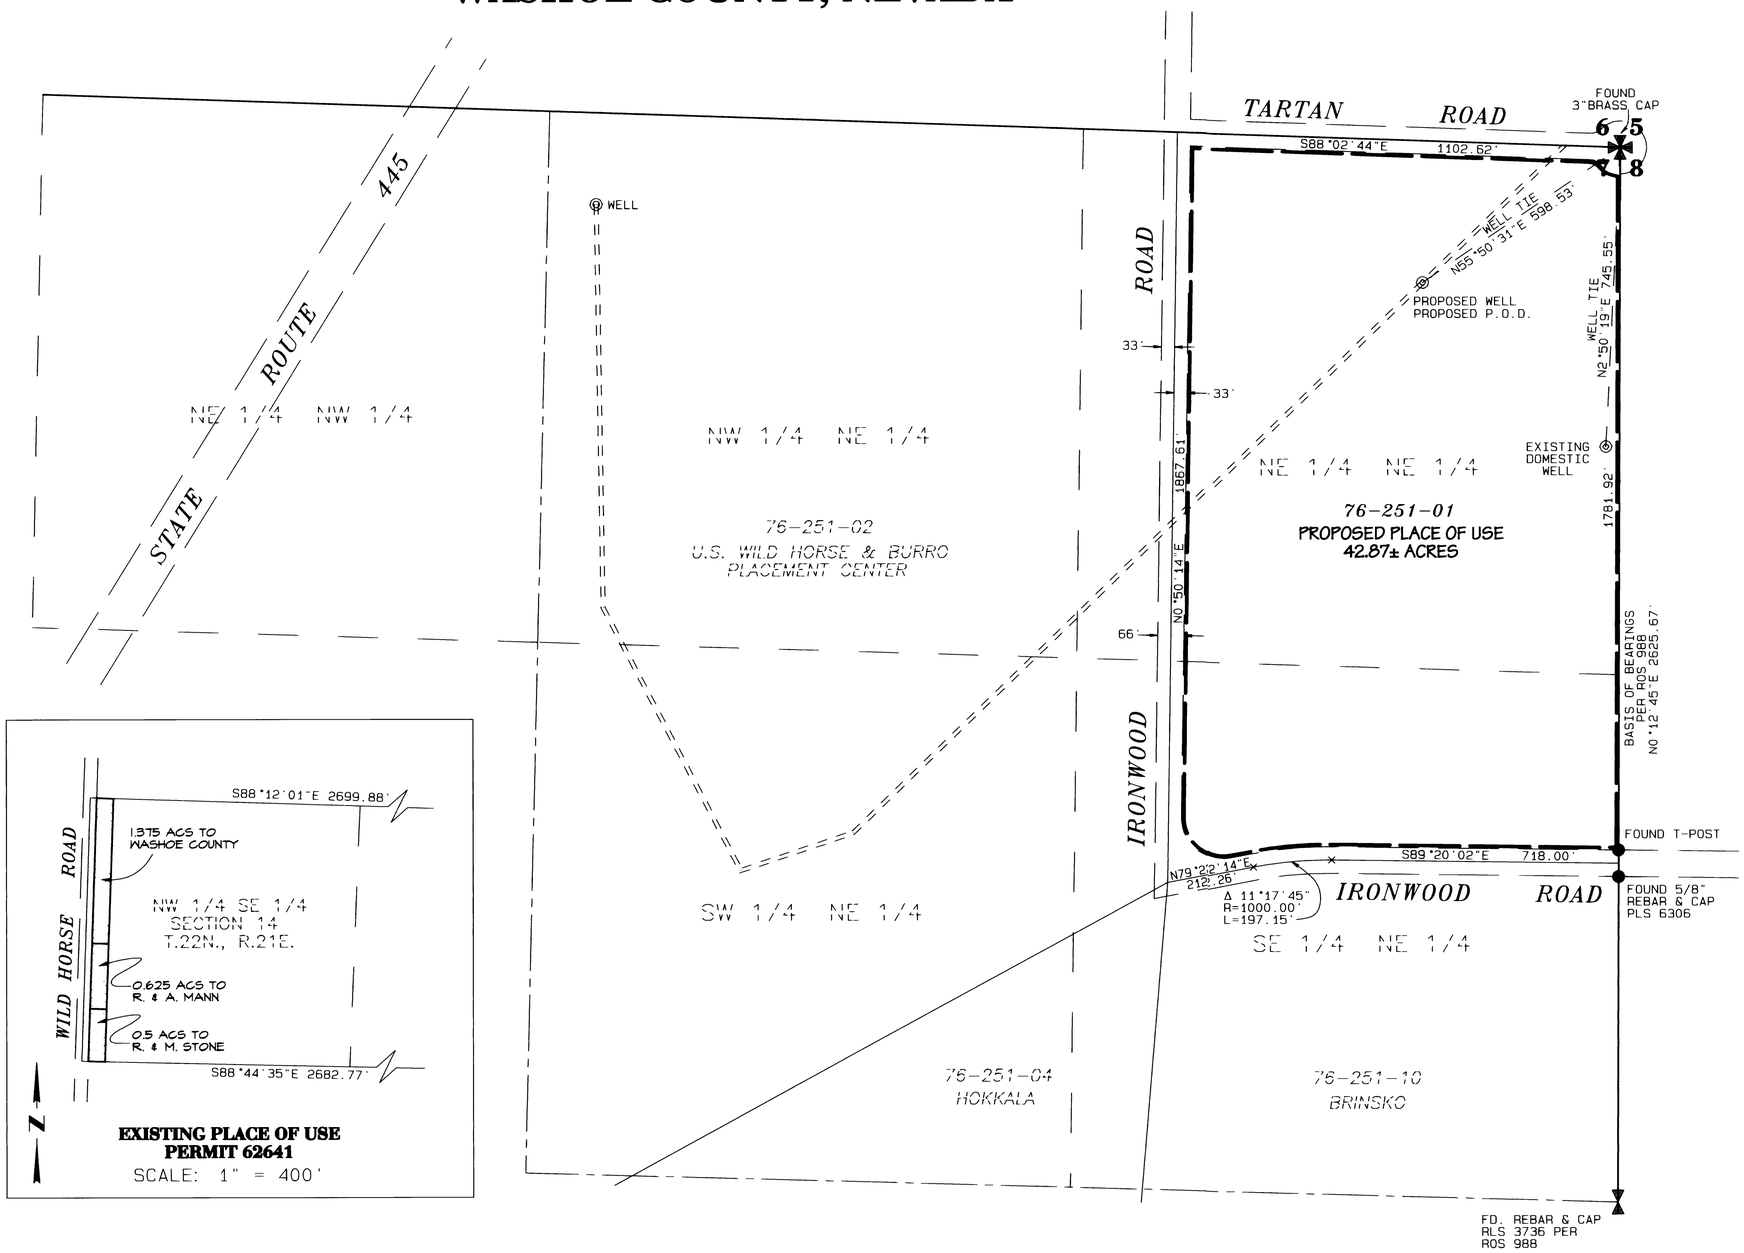

EXISTING PLACE OF USE
PERMIT 62641
SCALE: 1" = 400'

STATE OF NEVADA
COUNTY OF WASHOE } SS

I, George G. Lindesmith, being first duly sworn, depose and say that this map, consisting of one sheet, has been correctly drawn to the designated scale from field notes of a survey made by me, or under my supervision and direction, on May 15, 2001, that it truly and correctly represents the proposed location and extent of works used to divert water from an underground source in Washoe County, Nevada, by ROBERT L. and MARILOU STONE for irrigation purposes; that the proposed point of diversion and the boundary of all lands showing by 40-acre subdivision the area proposed to be served are fully and correctly designated thereon.

PROFESSIONAL LAND SURVEYOR GEORGE G LINDESMITH No.6305 NEVADA
5-30-2001

George G. Lindesmith
State Water-Right Surveyor No. 704

Subscribed and sworn to before me on this 30TH day of MAY, 2001.

David C. Crook
Notary Public

DAVID C. CROOK
Notary Public - State of Nevada
Appointment Recorded in Washoe County
No: 96-5200-2 - Expires November 1, 2004

REFERENCES

1. Division of Land Map No. 10, File No. 425180, Official Records, Washoe County, Nevada.
2. Record of Survey Map No. 988, File No. 425176, Official Records, Washoe County, Nevada.
3. Map and Permit No. 62641, on file with the Nevada State Engineer.

NOTE

For the Existing Point of Diversion and Place of Use refer to Map No. 62641, on file with the Nevada State Engineer.

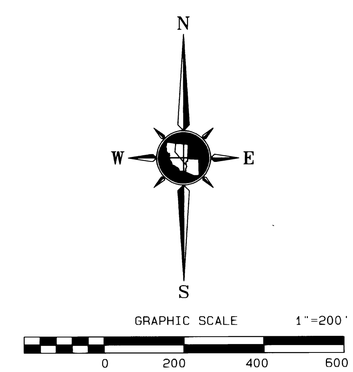

BASIS OF BEARINGS

The bearings for this map are based on Record of Survey Map No. 988.

LEGEND

———	PARCEL LINE - WASHOE COUNTY ASSESSOR	✠	SECTION CORNER
— — —	WELL TIE	◎	WELL
———	1/16TH SECTION LINE	76-251-01	WASHOE COUNTY ASSESSOR'S PARCEL NO.
———	CENTERLINE OF SECTION		
———	SECTION LINE		
▬▬▬	PROPOSED PLACE OF USE		
= = =	10' SIERRA PACIFIC AND NEVADA BELL EASEMENT		
———	EDGE OF ROAD		

STATE ENGINEER'S USE

67629

JUN 01 2001

TRI STATE SURVEYING, LTD
1925 E. PRATER WAY
SPARKS, NEVADA 89434
(775) 358-9491 * FAX # 358-3664

JOB #89033.88 DDM

MAP TO ACCOMPANY APPLICATION TO CHANGE THE POINT OF DIVERSION and PLACE OF USE OF A PORTION OF WATER UNDER PERMIT NO. 62641 FOR IRRIGATION PURPOSES BY

ROBERT L. and MARILOU STONE

FROM AN UNDERGROUND SOURCE WITHIN WASHOE COUNTY, NEVADA

67629