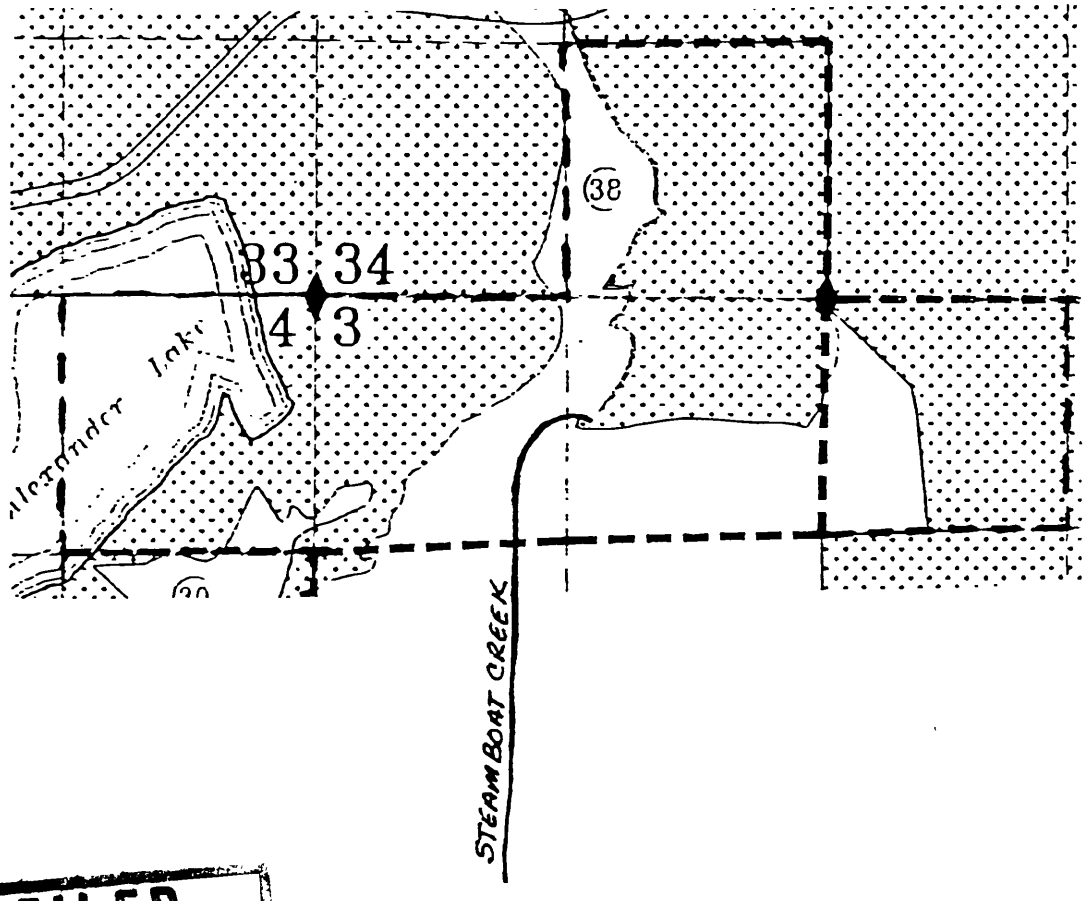

FILED
AUG 2001
STATE ENGINEER'S OFFICE

67642 T

SECTION 3 & 4 T.18N., R.20E., M.D.B.&M.
SECTION 34 T.19N., R.20E., M.D.B.&M.

LUMOS AND ASSOCIATES
CIVIL ENGINEERS
SURVEYORS
MATERIALS TESTING
137 KEDDIE STREET
FALLON, NEVADA 89406
(775) 423-2188

AMENDED
MAP TO ACCOMPANY
PERMIT No. 67642-T
PROPOSED
PLACE OF USE.

Drawn By : CJR
08-15-2001
Scale : N.T.S
Job No.: 1269.096
Dwg No. : 069A

SHEET 1/2

L:\laprog\WRIGHTS\dwg\Hatt WR.dwg, crobertson

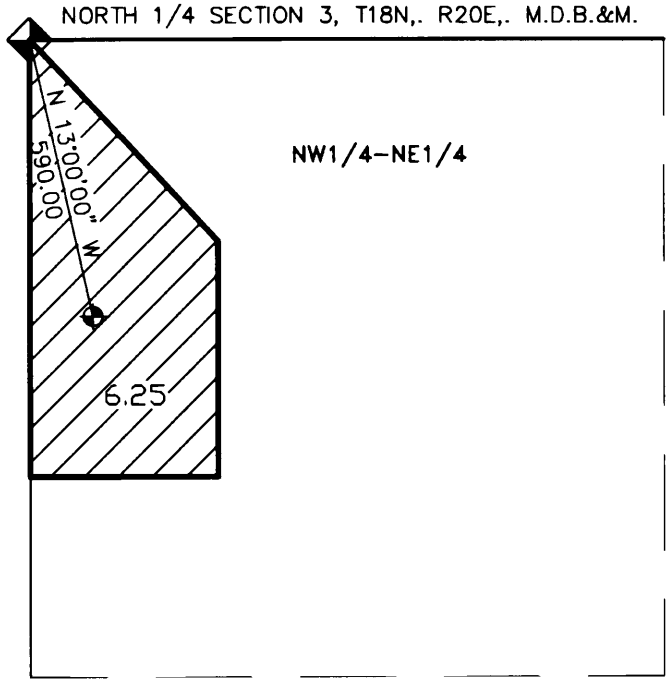

FILED
AUG 27 2001
STATE ENGINEER'S OFFICE

67642T

SECTION 3 T.18N., R.20E., M.D.B.&M.

CIVIL ENGINEERS
SURVEYORS
MATERIALS TESTING

137 KEDDIE STREET
FALLON, NEVADA 89406
(775) 423-2188

AMENDED
MAP TO ACCOMPANY
PERMIT No. 67642-T
EXISTING
PLACE OF USE.

Drawn By : CJR
08-15-2001
Scale : N.T.S
Job No.: 1269.096
Dwg No. : 069A

SHEET
2
2

L:\laproj\WRIGHTS\dwg\Hiatt WR.dwg, crobertson