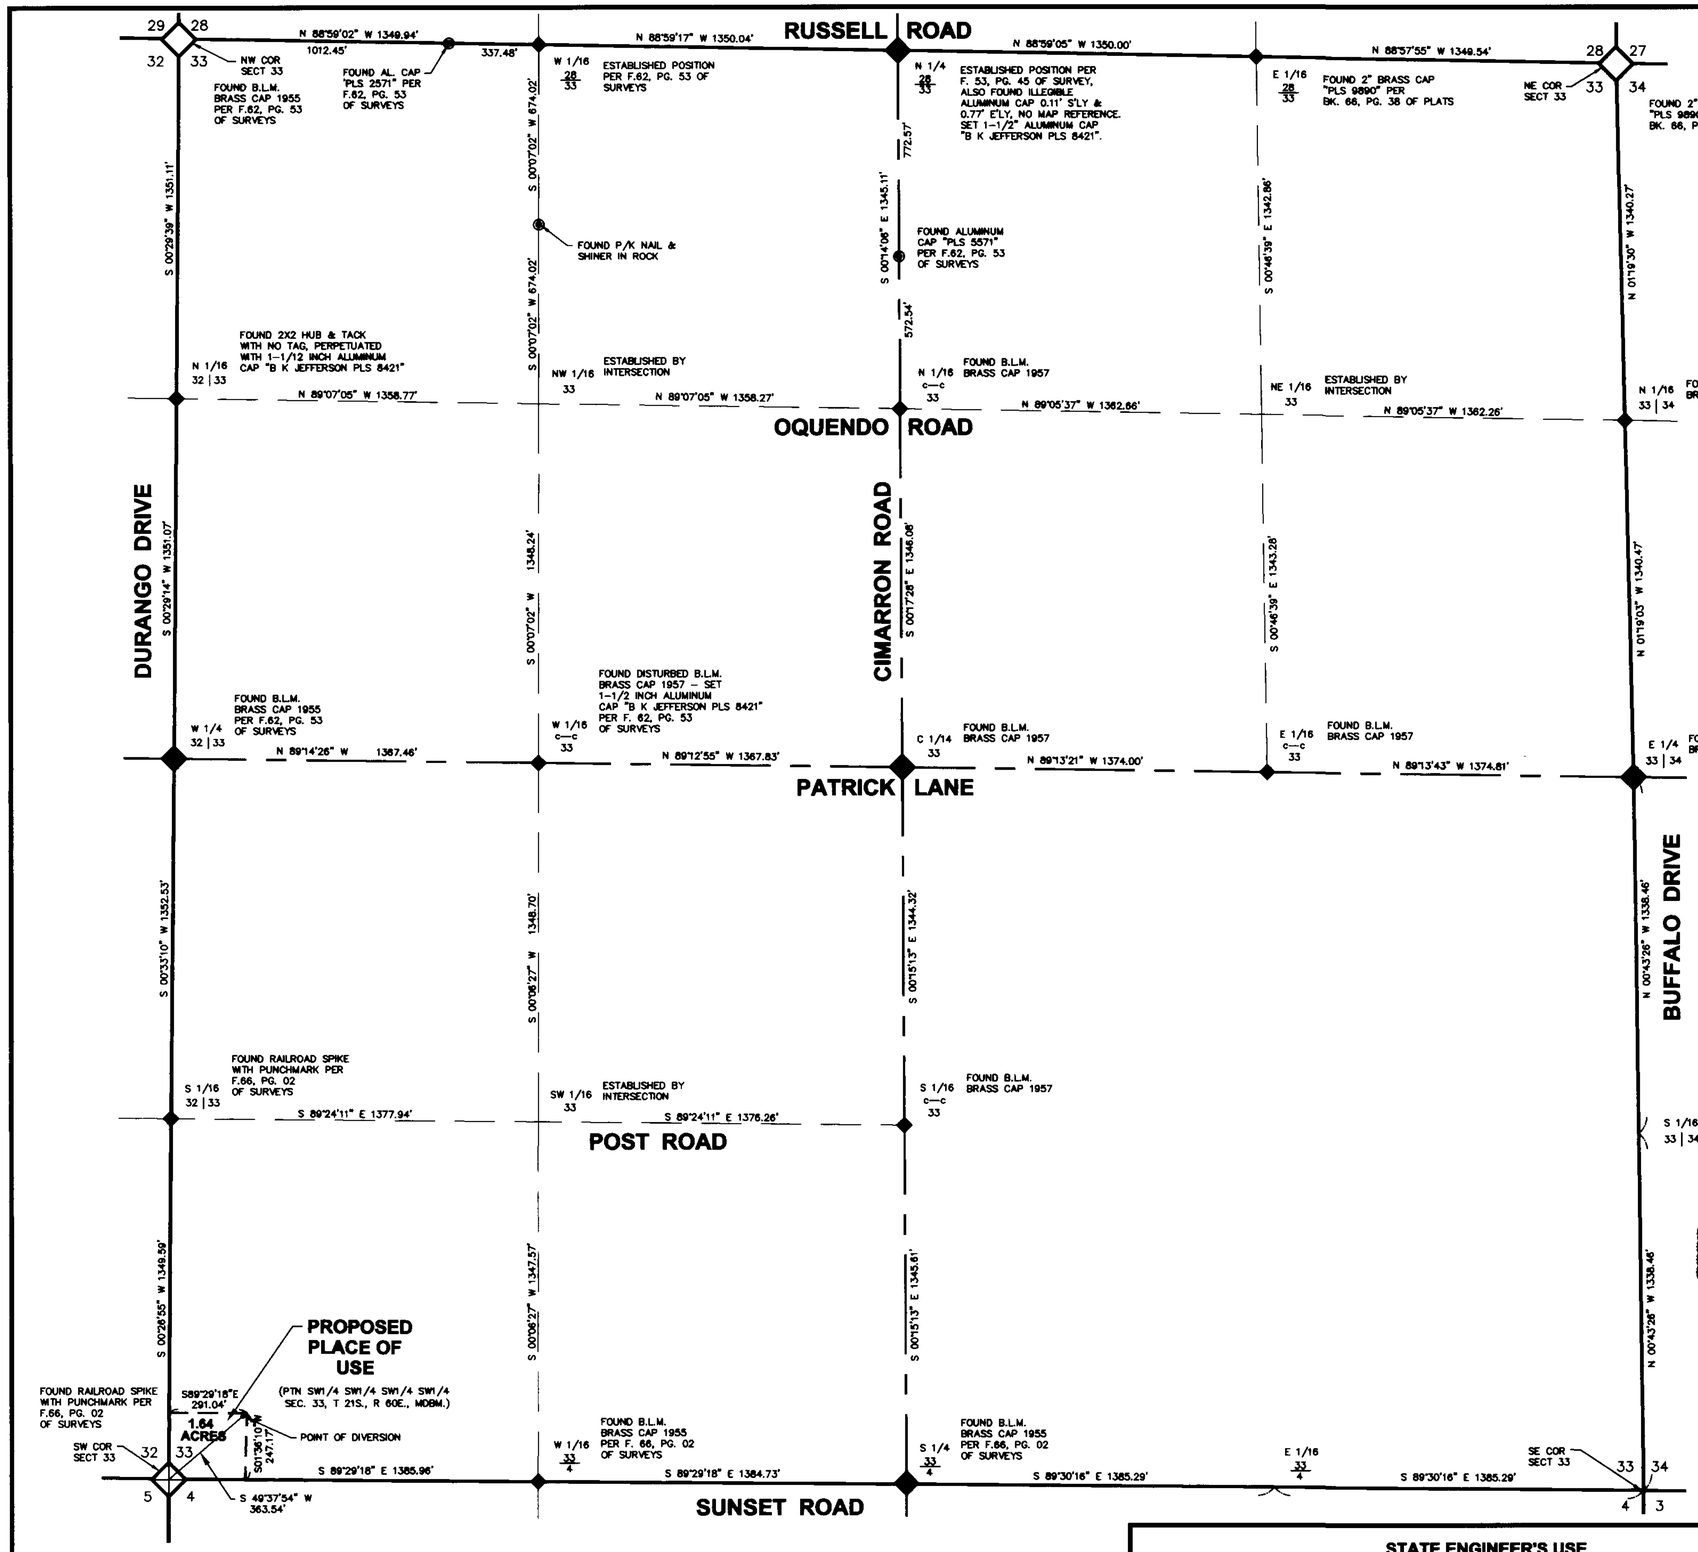

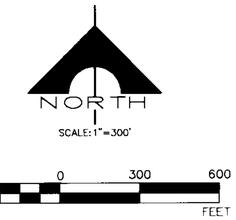

LEGEND

- SECTION LINE
- CENTER-SECTION LINE
- 1/16 SECTION LINE
- FOUND MONUMENT AS DESCRIBED
- SECTION CORNER FOUND
- 1/4 SECTION CORNER FOUND
- 1/16 SECTION CORNER FOUND
- CORNER NOT FOUND

BASIS OF BEARINGS

NORTH 00° 29'14" EAST, BEING THE BEARING OF THE WEST LINE OF THE SOUTHWEST QUARTER (SW 1/4) OF THE NORTHWEST QUARTER (NW 1/4) OF SECTION 33, TOWNSHIP 21 SOUTH, RANGE 60 EAST, M.D.M., AS SHOWN ON A RECORD OF SURVEY ON FILE IN THE CLARK COUNTY RECORDER'S OFFICE IN FILE 82 OF SURVEYS AT PAGE 92.

STATE OF NEVADA
COUNTY OF CLARK

I, JAMES H. CHILDS, BEING FIRST DULY SWORN, DEPOSE AND SAY THAT SITE INSPECTIONS HAVE BEEN MADE BY ME, OR UNDER MY SUPERVISION AND DIRECTION, BETWEEN MAY 15, 2001, AND JUNE 6, 2001 THAT THE LOCATION OF EACH REFERENCE MONUMENT HAS BEEN VERIFIED BY SITE INSPECTION; THAT THE POINT OF DIVERSION AND PLACE OF USE SITES HAS BEEN INSPECTED; THAT THIS MAP, CONSISTING OF 1 SHEET, NUMBERED 1, HAS BEEN CORRECTLY DRAWN TO THE DESIGNATED SCALE FROM SURVEYING CALCULATION NOTES PREPARED BY ME, OR UNDER MY SUPERVISION AND DIRECTION, RELYING UPON ANALYSIS OF RECORDED SURVEY MAPS AND OTHER RECORDED SURVEYING DOCUMENTS IN THE OFFICE OF THE COUNTY RECORDER; THAT THIS MAP TRULY AND CORRECTLY REPRESENTS THE PROPOSED LOCATION AND EXTENT OF THE WORKS USED TO DIVERT WATER FROM UNDERGROUND IN CLARK COUNTY, NEVADA, BY TERRIBLE HERBST OIL, Co. FOR COMMERCIAL PURPOSES. THAT THE PROPOSED POINT OF DIVERSION, THE APPROXIMATE LOCATION AND SIZE OF THE DIVERTING CHANNEL OR OTHER CONDUIT, THE PLACE AND MANNER OF USE, AND THE LOCATION AND NAMES OF ALL OTHER WORKS OR STREAMS WHICH ARE CROSSED BY, OR CONNECTED WITH THE SAID WORKS, ARE FULLY AND CORRECTLY DESIGNATED THEREON.

PROFESSIONAL ENGINEER - STATE OF NEVADA
JAMES H. CHILDS
8/2/01
CIVIL
No. 11111

JAMES H. CHILDS, P.E.
NEVADA STATE WATER-RIGHT SURVEYOR #1091

SUBCRIBED AND SWORN TO BEFORE ME
THIS 2nd DAY OF August, 2001.

GINA WILSON
Notary Public State of Nevada
No. 01-67521-1
My appt. exp. Feb. 22, 2005

Gina Wilson

NOTARY PUBLIC IN AND FOR Clark COUNTY,
MY COMMISSION EXPIRES Feb. 22, 2005.

REFERENCE: RECORD OF SURVEY FILE 83 PAGE 71
RECORD OF SURVEY FILE 82 PAGE 92

THE CW GROUP
CIVIL ENGINEERS
4010 Albaba Lane Suit B
Las Vegas, Nevada 89118
Ph: (702)798-8545
FAX: (702)798-8636

STATE ENGINEER'S USE

8/7/2001 KC See letter dated 8/7/01 confirming that title block should read "Terrible Herbst Oil Company" to match application.

67663
FILED
AUG 7 2001
STATE ENGINEER'S OFFICE

MAP

TO ACCOMPANY AN APPLICATION TO APPROPRIATE WATER FROM UNDERGROUND FOR COMMERCIAL PURPOSES FOR

HERBST OIL COMPANY

5175 S. Las Vegas Blvd.
Las Vegas, NV. 89118
Phone: (702) 798-6400
CLARK COUNTY

67663

G:\2000FILES\155\DRAWING\1MPROVE\155MAP.dwg Wed Aug 01 16:05:52 2001 THUY