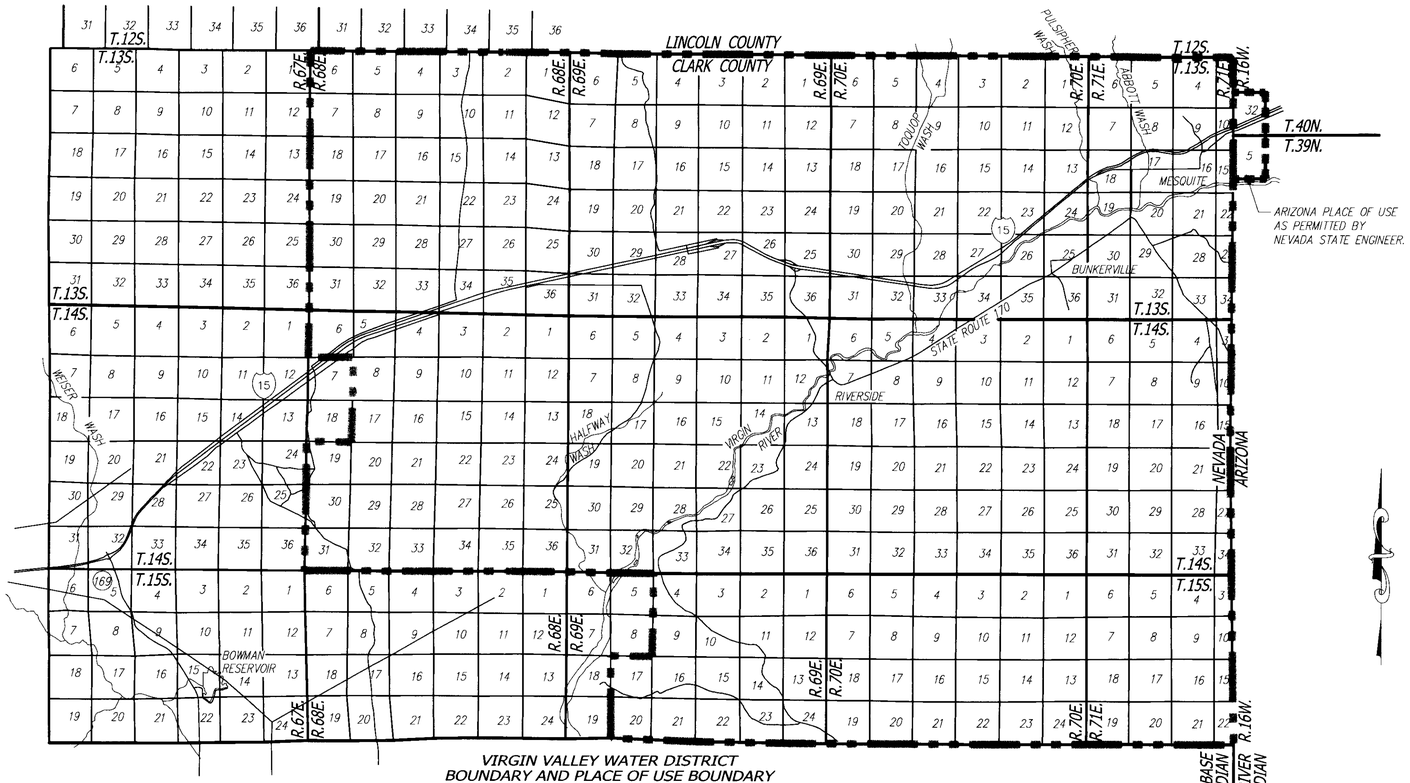

VIRGIN VALLEY WATER DISTRICT
BOUNDARY AND PLACE OF USE BOUNDARY
1" = 10000'

AFFIDAVIT

STATE OF NEVADA }
COUNTY OF CLARK } SS

I, VICTOR R. CAMPBELL, BEING FIRST DULY SWORN DEPOSE AND SAY THAT THIS MAP, CONSISTING OF 1 SHEETS, NUMBERED FROM 1 TO 1, INCLUSIVE, HAS BEEN CORRECTLY DRAWN TO THE DESIGNATED SCALE FROM FIELD NOTES OF A SURVEY MADE BY ME, OR UNDER MY SUPERVISION AND DIRECTION, BETWEEN THE 1st DAY OF JULY, 2001, AND THE 12th DAY OF OCTOBER, 2001; THAT IT TRULY AND CORRECTLY REPRESENTS THE PROPOSED LOCATION AND EXTENT OF THE WORKS USED TO DIVERT WATER FROM UNDERGROUND SOURCES, IN LINCOLN COUNTY, NEVADA, BY THE VIRGIN VALLEY WATER DISTRICT FOR MUNICIPAL AND DOMESTIC USE AND CHANGING THE POINT OF DIVERSION.

VICTOR R. CAMPBELL
PLS NO. 11424
STATE WATER RIGHT SURVEYOR
CERTIFICATE NO. 1023

DEC 6, 2001

SUBSCRIBED AND SWORN TO BEFORE ME
THIS 6th DAY OF December, 2001.

NOTARY PUBLIC Valerie Hughes

NOTARY PUBLIC IN AND FOR CLARK COUNTY, NEVADA.

MY COMMISSION EXPIRES August 2, 2003

PUBLIC
NEVADA
Clark
HUGHES
37760-1
2, 2003

VIRGIN VALLEY WATER DISTRICT SERVICE DISTRICT AND PLACE OF USE BOUNDARY

ALL OF TOWNSHIP 13 SOUTH, RANGE 68 EAST; TOWNSHIP 13 SOUTH, RANGE 69 EAST; TOWNSHIP 13 SOUTH, RANGE 70 EAST, TOWNSHIP 13 SOUTH, RANGE 71 EAST; TOWNSHIP 14 SOUTH, RANGE 68 EAST, EXCEPTING SECTION 7 AND 18; TOWNSHIP 14 SOUTH, RANGE 69 EAST; TOWNSHIP 14 SOUTH, RANGE 70 EAST; TOWNSHIP 14 SOUTH, RANGE 71 EAST; TOWNSHIP 15 SOUTH, RANGE 69 EAST, EXCEPTING SECTIONS 5 THRU 7, 18, 19 AND 25 THRU 36; TOWNSHIP 15 SOUTH, RANGE 70 EAST, EXCEPTING SECTION 25 THRU 36; TOWNSHIP 15 SOUTH, RANGE 71 EAST, EXCEPTING SECTIONS 27 THRU 34; MOUNT DIABLO BASE AND MERIDIAN, CLARK COUNTY, NEVADA.

TOGETHER WITH
ALL OF SECTION 32, TOWNSHIP 40 NORTH, RANGE 16 WEST; SECTION 5, TOWNSHIP 39 NORTH, RANGE 16 WEST, GILA AND SALT RIVER BASE AND MERIDIAN, CLARK COUNTY, NEVADA.

BASIS OF BEARING

BASIS OF BEARING IS THE RANGE LINE BETWEEN THE SOUTHWEST CORNER AND THE NORTHWEST CORNER OF SECTION 18, TOWNSHIP 12 12 SOUTH, RANGE 71 EAST, MOUNT DIABLO BASE AND MERIDIAN, LINCOLN COUNTY, NEVADA. (N00°52'54"W)

LEGEND

= FOUND SECTION CORNER BLM 1953 BRASS CAP

= FOUND BLM 2001 BRASS CAP

= PROPOSED POINT OF DIVERSION

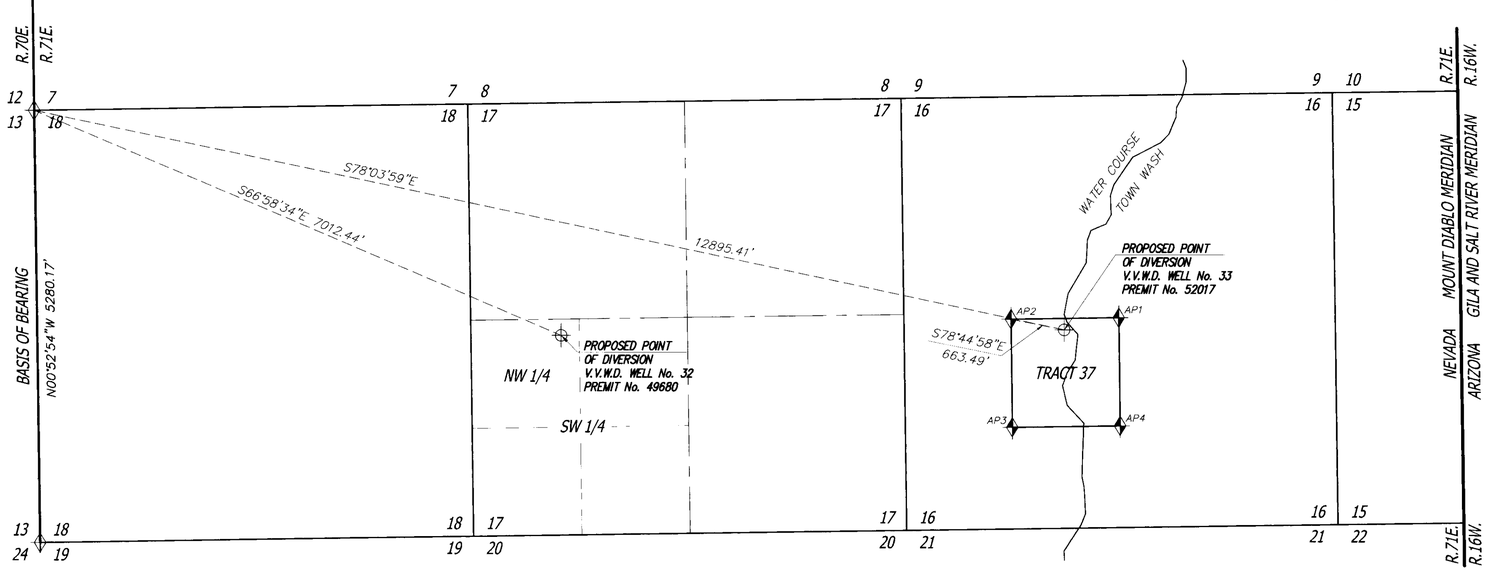

VIRGIN VALLEY WATER DISTRICT WELLS No. 32 AND No. 33

GRAPHIC SCALE
1000 0 500 1000 2000 4000
(IN FEET)
1 inch = 1000 ft.

BULLOCH BROTHERS ENGINEERING, INC.
CIVIL ENGINEERS–LAND SURVEYORS
LAND PLANNERS
561 W. MESQUITE BLVD. SUITE 4
MESQUITE, NV 89027 (702)346-5101

"STATE ENGINEER'S USE"
R THAYER 12-6-2001 PROPOSED POINTS OF DIVERSION ARE IN T12S PER TELEPHONE WITH M. JOHNSON, AND IN LINCOLN COUNTY
— J. JOHNSON 12.24.2001 TITLE BLOCK SHOULD INCLUDE "CHANGE PLACE OF USE"

DEC 06 2001

MAP TO ACCOMPANY APPLICATION TO CHANGE THE POINT OF DIVERSION

UNDER PERMIT NUMBERS 49680 AND 52017
FOR MUNICIPAL AND DOMESTIC USE
BY THE VIRGIN VALLEY WATER DISTRICT
FROM UNDERGROUND SOURCES
IN LINCOLN COUNTY, NEVADA

86013 86012 84440 84441 84444 84443 84442 84412 84411 79422 79421 79420 79419 79418 79417 79416 79415 79414 79413 79412 79411 79410 79409 79408 79407 79406 79405 79404 79403 79402 79401 79400 79399 79398 79397 79396 79395 79394 79393 79392 79391 79390 79389 79388 79387 79386 79385 79384 79383 79382 79381 79380 79379 79378 79377 79376 79375 79374 79373 79372 77948 77947 77946 77945 76179 68499 67730 67729