


## EXISTING PLACE OF USE

(SCALE: 1" = 300')

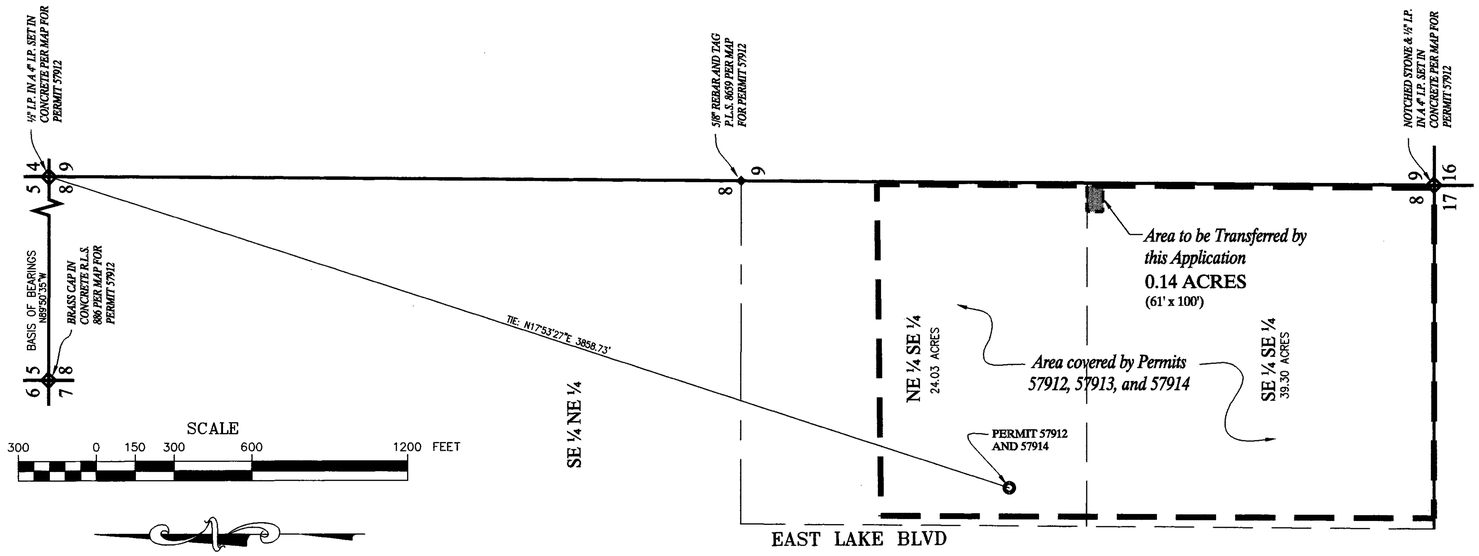


## PROPOSED PLACE OF USE

(SCALE: 1" = 200')


TEC THIEL ENGINEERING CONSULTANTS
500 Damonte Ranch Parkway, Suite #1056
Reno, Nevada 89570-0458
(775)352-7800 Fax(775)352-7929


# STATE OF NEVADA
# COUNTY OF WASHOE

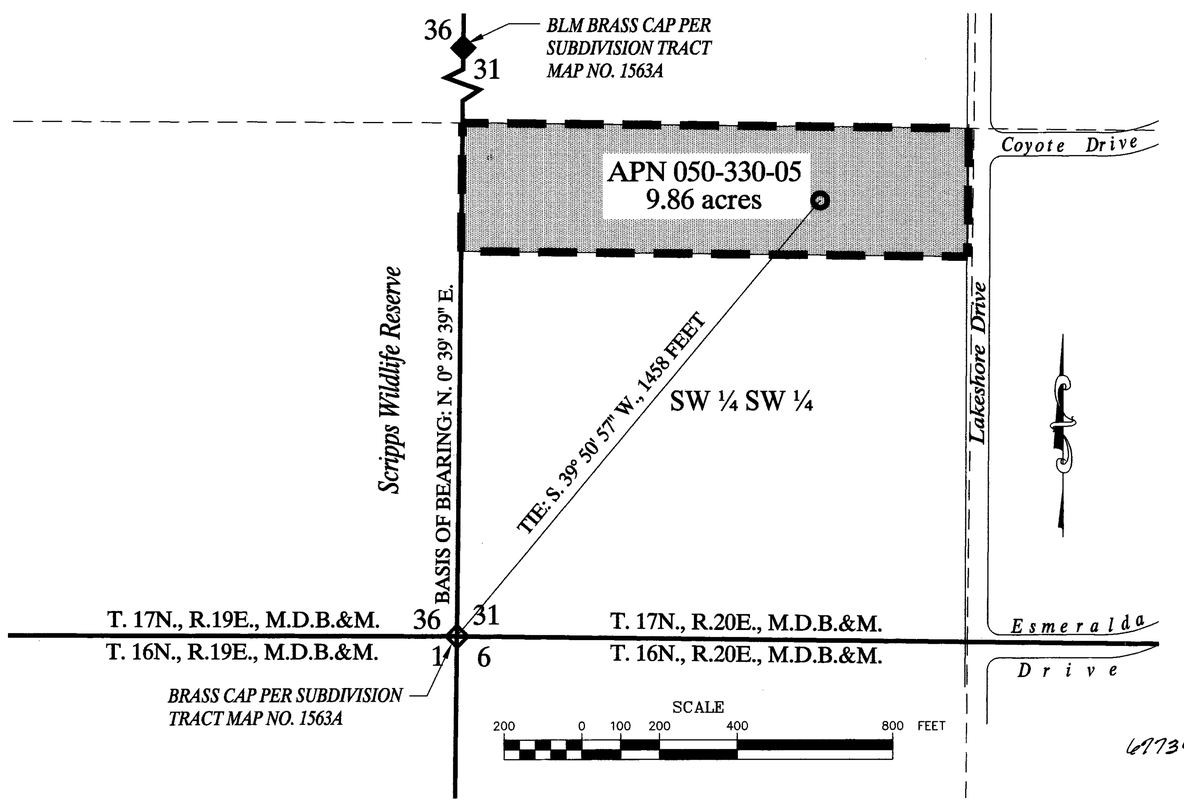SS

I, GEORGE M. THIEL, BEING FIRST DULY SWORN, DEPOSE AND SAY THAT SITE INSPECTIONS HAVE BEEN MADE BY ME, OR UNDER MY SUPERVISION AND DIRECTION, ON JUNE 22, 2001; THAT THE LOCATION OF EACH REFERENCE MONUMENT HAS BEEN VERIFIED BY SITE INSPECTION; THAT THE POINT OF DIVERSION AND PLACE OF USE SITES HAVE BEEN INSPECTED; THAT THIS MAP CONSISTING OF 1 SHEET, HAS BEEN CORRECTLY DRAWN TO THE DESIGNATED SCALE FROM SURVEYING CALCULATION NOTES PREPARED BY ME, OR UNDER MY SUPERVISION AND DIRECTION, RELYING UPON ANALYSIS OF RECORDED SURVEY MAPS AND OTHER RECORDED SURVEYING DOCUMENTS IN THE OFFICE OF THE WASHOE COUNTY RECORDER AND THE NEVADA STATE ENGINEER; THAT THIS MAP TRULY AND CORRECTLY REPRESENTS THE PROPOSED LOCATION AND EXTENT OF THE WORKS USED TO DIVERT WATER FROM AN UNDERGROUND SOURCE IN WASHOE COUNTY, NEVADA, BY WASHOE COUNTY, A POLITICAL SUBDIVISION OF THE STATE OF NEVADA, FOR COMMERCIAL PURPOSES. THAT THE PROPOSED POINT OF DIVERSION, THE APPROXIMATE LOCATION AND SIZE OF THE DIVERTING CHANNEL OR OTHER CONDUIT, ALL RESERVOIRS OR BASINS, THE LOCATION AND NAMES OF ALL OTHER WORKS WHICH WILL CROSS OR CONNECT WITH THE PROPOSED WORKS, AND THE BOUNDARY OF ALL LANDS, SHOWING BY 40-ACRE SUBDIVISIONS THE AREAS PROPOSED TO BE SERVED, ARE FULLY AND CORRECTLY DESIGNATED THEREON.

GEORGE M. THIEL, SWORN # 6867

SUBSCRIBED AND SWORN TO BEFORE ME
THIS 27th DAY OF June, 2001.
Camille L. Impson
NOTARY PUBLIC IN AND FOR Washoe COUNTY, Nevada.
MY COMMISSION EXPIRES Oct. 1, 2004.

CAMILLE L. IMPSON
Notary Public - State of Nevada
Appointment Recorded in Washoe County
No: 00-65295-2 - Expires October 1, 2004

## BASIS OF BEARINGS

EXISTING PLACE OF USE: THE NORTH LINE OF SECTION 8 BEARING N 89°50'35" W PER RECORD MAP ON FILE AT THE DIVISION OF WATER RESOURCES UNDER PERMIT 57912.

PROPOSED PLACE OF USE: THE WEST LINE OF SECTION 31, T.17N., R.20E., M.D.B.&M., BEARS N. 0° 39' 39" E. PER SUBDIVISION TRACT MAP #1563A, FILED WITH THE WASHOE COUNTY RECORDER'S OFFICE.

## LEGEND

- PLACE OF USE
- FOUND SECTION CORNERS AS NOTED
- FOUND QUARTER CORNERS AS NOTED
- POINT OF DIVERSION

67734 CERTIFICATE NO. 17785 ISSUED 11-5-10

SHEET 1 of 1 JUNE 22, 2001

STATE ENGINEER'S USE

67734

Existing place of use is within T.16N., R.20E. 7-19-01

FILED JUL 05 2001 STATE OF NEVADA OFFICE

01 JUL -5 AM 10:37

MAP TO ACCOMPANY APPLICATION TO CHANGE THE POINT OF DIVERSION, PLACE AND MANNER OF USE OF A PORTION OF PERMIT 57914

BY

WASHOE COUNTY

A POLITICAL SUBDIVISION OF THE STATE OF NEVADA

FOR COMMERCIAL PURPOSES

WASHOE COUNTY NEVADA

67734