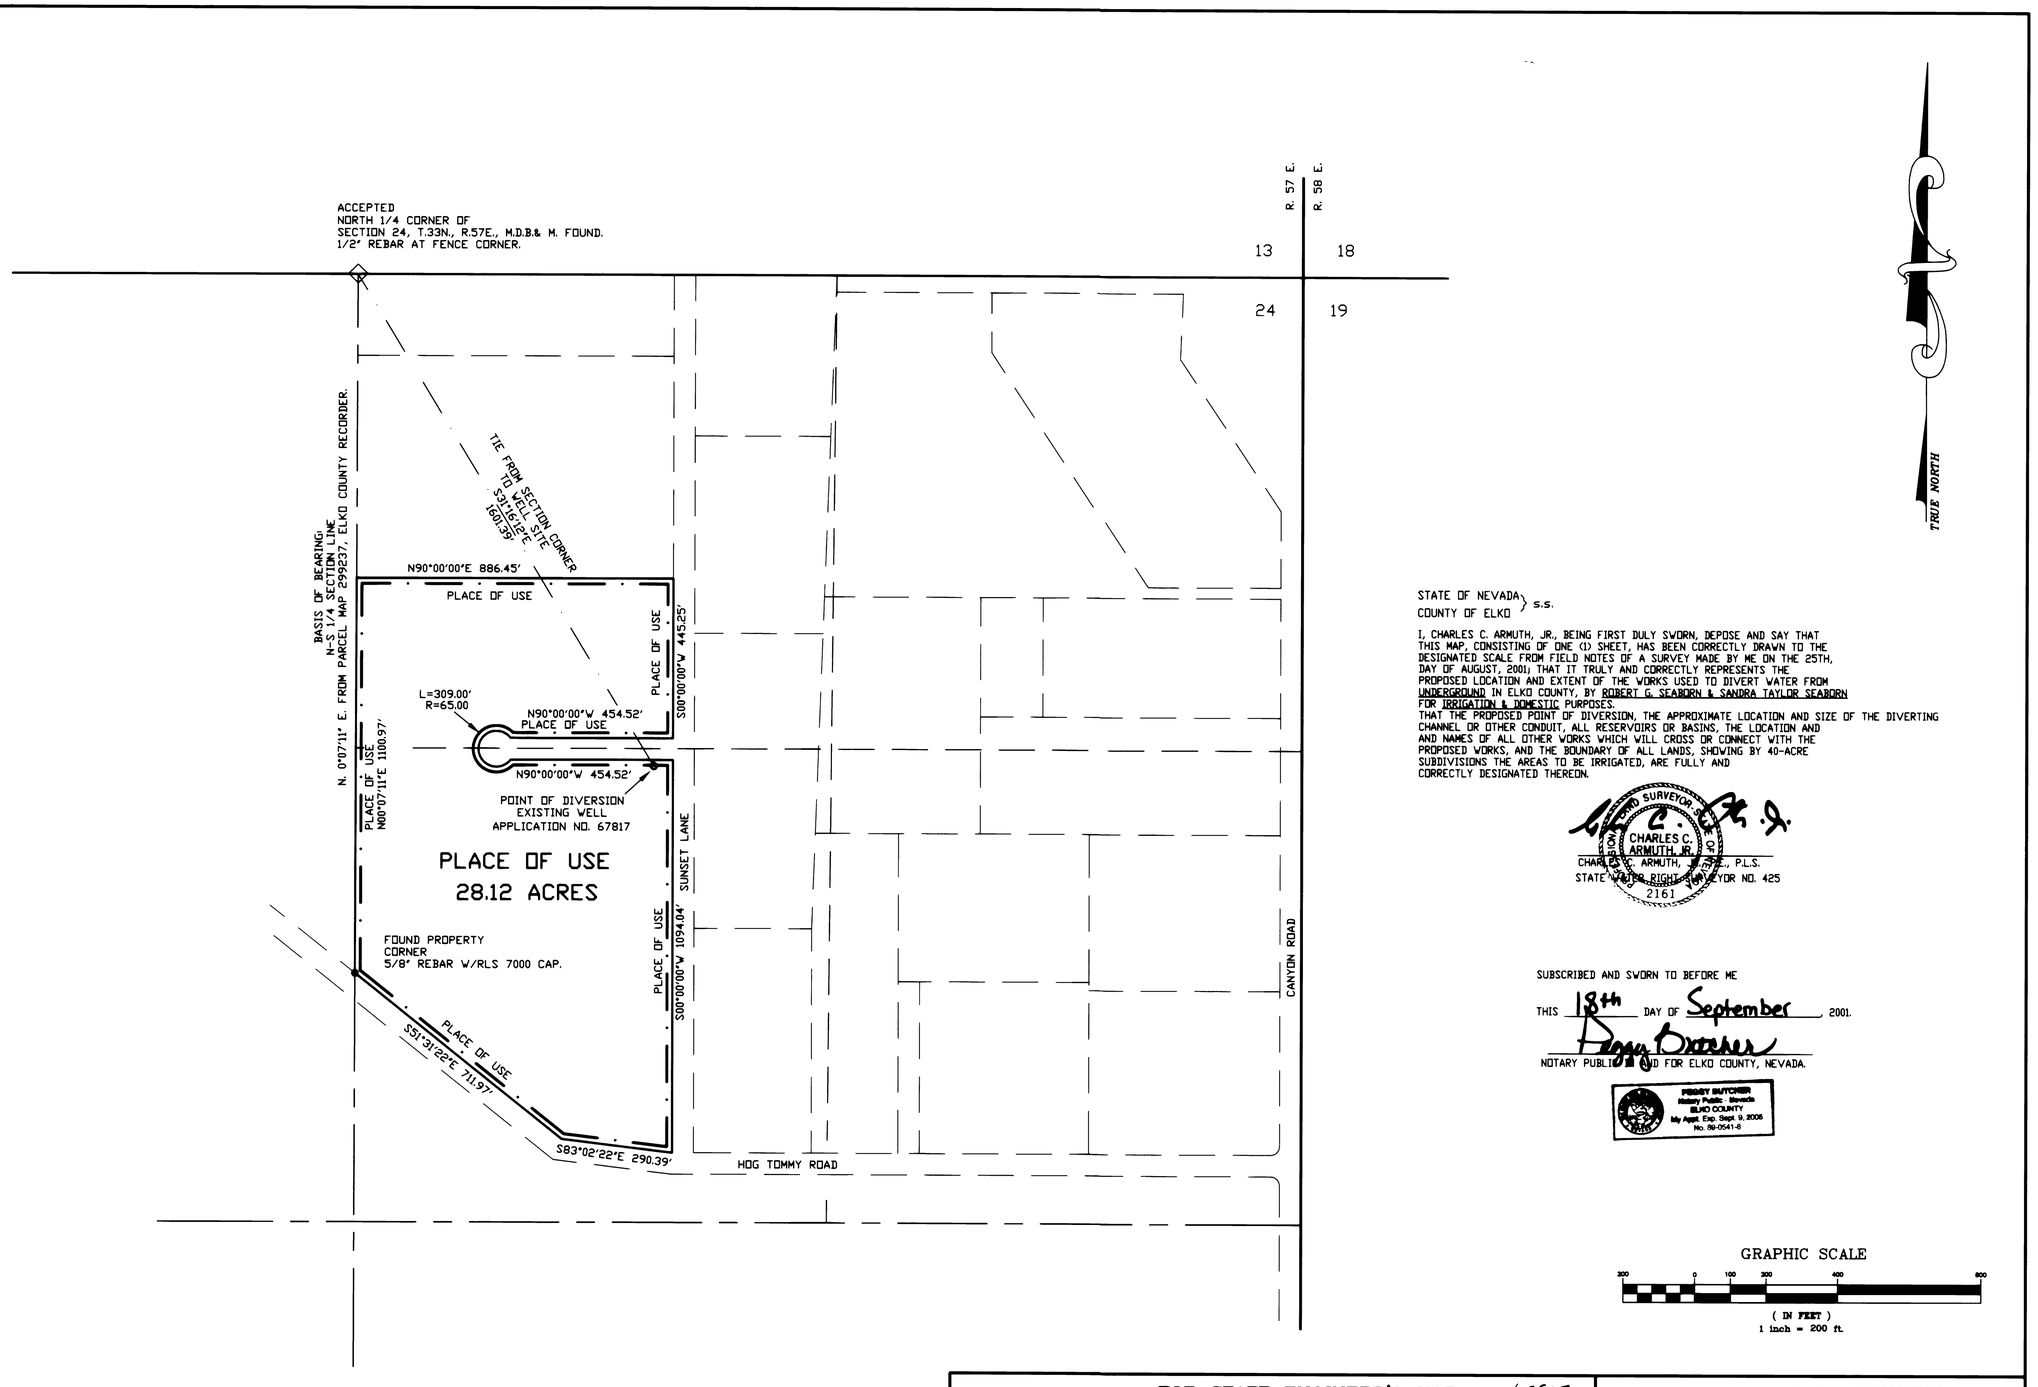

STATE OF NEVADA }
COUNTY OF ELKO } S.S.

I, CHARLES C. ARMUTH, JR., BEING FIRST DULY SWORN, DEPOSE AND SAY THAT THIS MAP, CONSISTING OF ONE (1) SHEET, HAS BEEN CORRECTLY DRAWN TO THE DESIGNATED SCALE FROM FIELD NOTES OF A SURVEY MADE BY ME ON THE 25TH, DAY OF AUGUST, 2001; THAT IT TRULY AND CORRECTLY REPRESENTS THE PROPOSED LOCATION AND EXTENT OF THE WORKS USED TO DIVERT WATER FROM UNDERGROUND IN ELKO COUNTY, BY ROBERT G. SEABORN & SANDRA TAYLOR SEABORN FOR IRRIGATION & DOMESTIC PURPOSES.
THAT THE PROPOSED POINT OF DIVERSION, THE APPROXIMATE LOCATION AND SIZE OF THE DIVERTING CHANNEL OR OTHER CONDUIT, ALL RESERVOIRS OR BASINS, THE LOCATION AND AND NAMES OF ALL OTHER WORKS WHICH WILL CROSS OR CONNECT WITH THE PROPOSED WORKS, AND THE BOUNDARY OF ALL LANDS, SHOWING BY 40-ACRE SUBDIVISIONS THE AREAS TO BE IRRIGATED, ARE FULLY AND CORRECTLY DESIGNATED THEREON.

CHARLES C. ARMUTH, JR., P.L.S.
STATE WATER RIGHTS SURVEYOR NO. 425

SUBSCRIBED AND SWORN TO BEFORE ME
THIS 18th DAY OF September, 2001.
NOTARY PUBLIC IN AND FOR ELKO COUNTY, NEVADA.

PEGGY BUTCHER
Notary Public - Nevada
ELKO COUNTY
My Appt. Exp. Sept. 9, 2005
No. 92-0541-8

GRAPHIC SCALE
200 0 100 200 400 800
(IN FEET)
1 inch = 200 ft.

NE 1/4 OF SECTION 24,
T.33N., R.57E., M.D.B.&M.
ELKO COUNTY, NEVADA

FOR STATE ENGINEER'S USE 67817

FILED
SEP 21 2001
STATE ENGINEER'S OFFICE

MAP TO ACCOMPANY APPLICATION
TO
APPROPRIATE WATER
FROM
UNDERGROUND
BY
RONALD G. SEABORN & SANDRA TAYLOR SEABORN
FOR
IRRIGATION & DOMESTIC PURPOSES
IN
ELKO COUNTY, NEVADA

SURVEYED BY: CHARLES C. ARMUTH, JR., P.E., P.L.S.
421 RAILROAD STREET ELKO, NEVADA 89801
PHONE (775) 738-7369 FAX (775) 738-7368

ACADWIN DRAWING: SEABORNH2O.DWG CA SEPTEMBER 15, 2001

67817