PORTION OF THE SW 1/4 OF SECTION 27, T.32N., R.34E., M.D.B. & M.

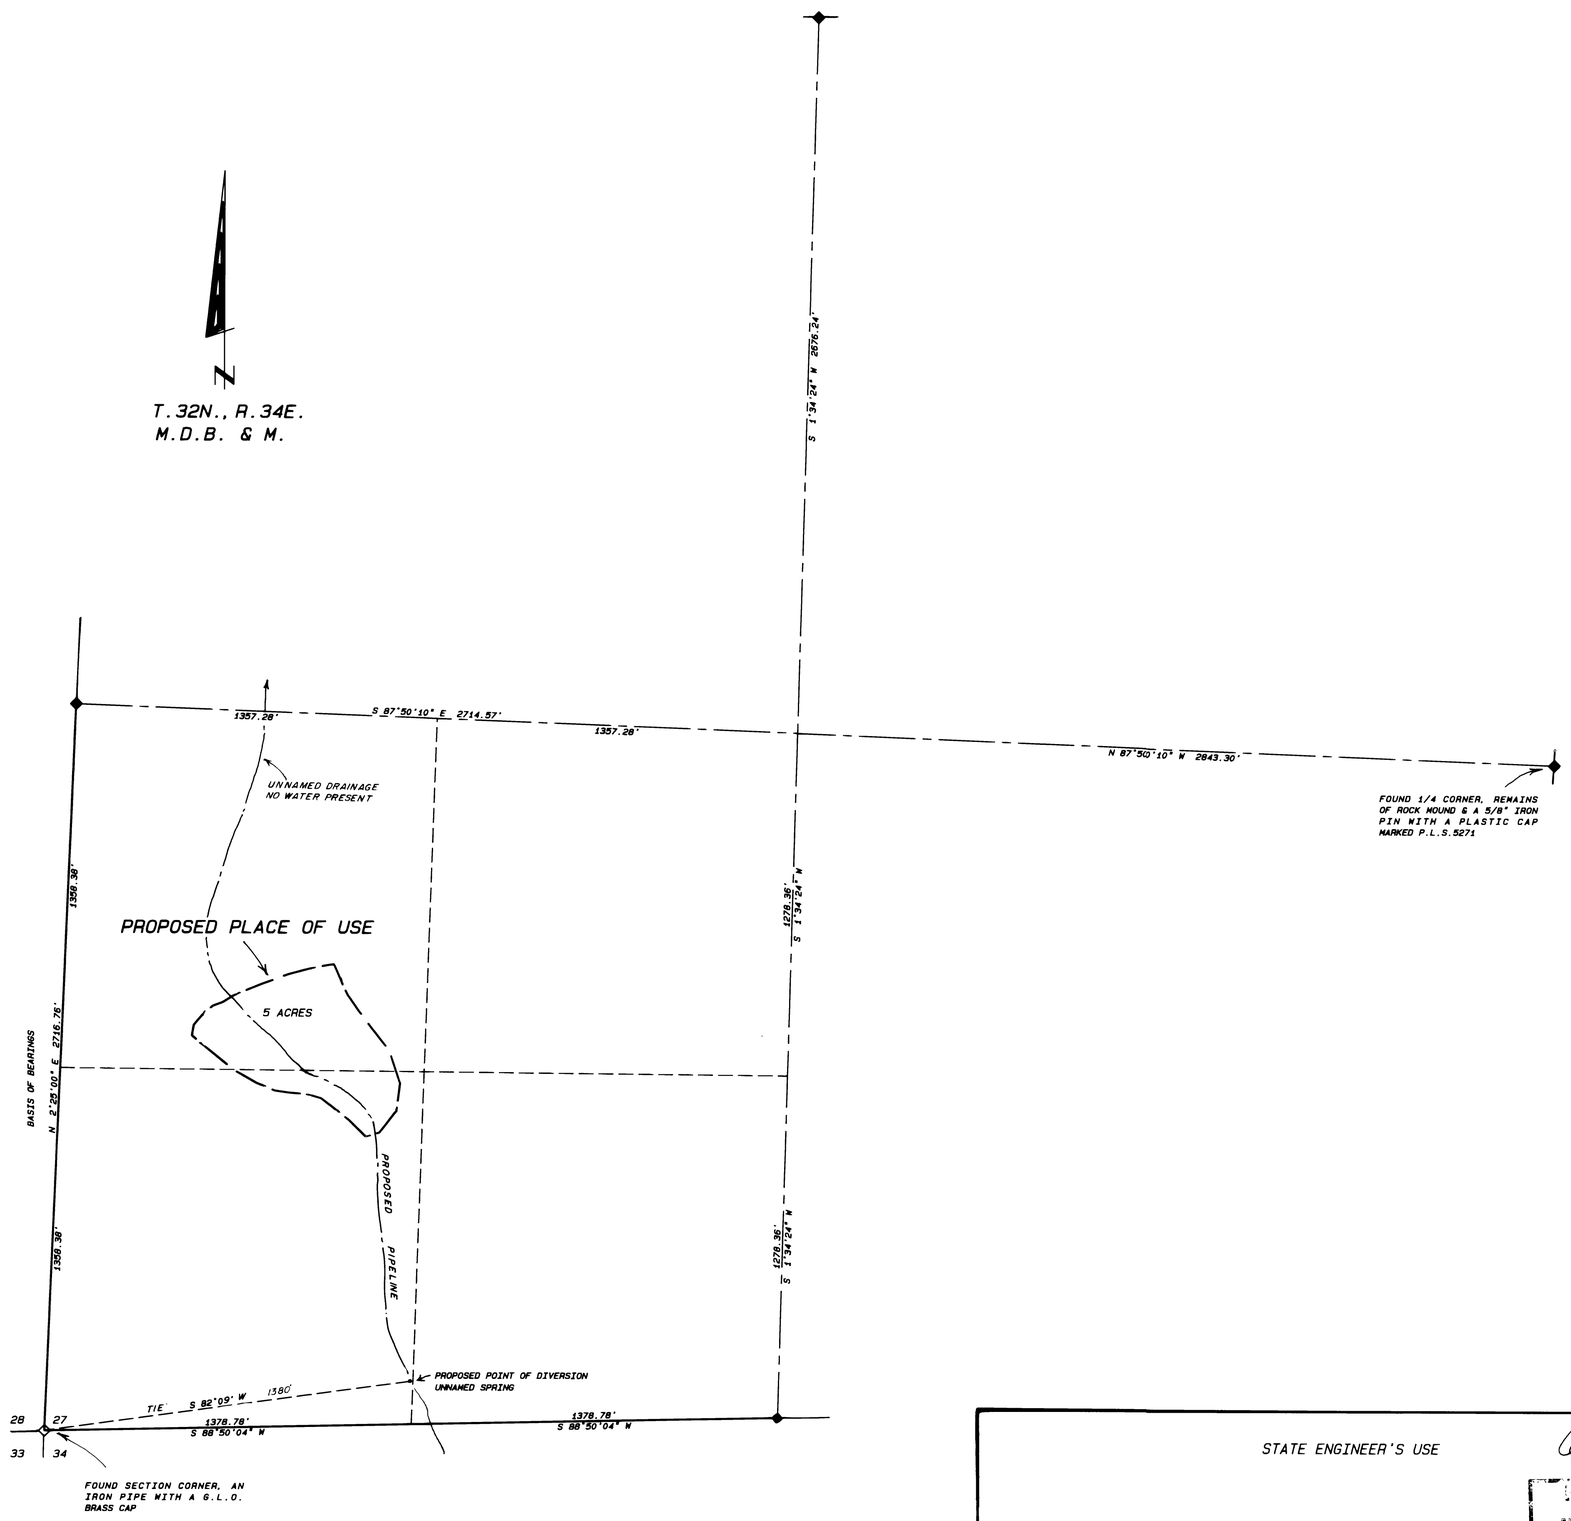

STATE OF NEVADA
COUNTY OF HUMBOLDT

I, JOHN H. MILTON III, being first duly sworn, depose and say that this map, consisting of one sheet, numbered from 1 to 1, inclusive, has been correctly drawn to the designated scale from field notes of a survey made by me, or under my supervision and direction, between the 17th day of July, 2001 and the 18th day of July, 2001; that it truly and correctly represents the proposed location and extent of the works used to divert water from an unnamed spring in Pershing County, Nevada by Roger Hope and Ellen Klarberg, Trustees of the Roger Hope and Ellen Klarberg 1993 Trust dated April 29, 1993 for irrigation purposes. That the proposed point of diversion, the approximate location and size of the diverting channel or other conduit, the place and manner of use, and the location and names of all other works or streams which are crossed by, or connected with the said works, are fully and correctly designated thereon.

PROFESSIONAL LAND SURVEYOR STATE OF NEVADA
JOHN H. MILTON III
No.5271

7-30-01

State Water Right Surveyor No. 573

Subscribed and sworn to before me this 30th day of July 2001.

Doris A. Twichell

DORIS A. TWICHELL
Notary Public in and for Humboldt County, State of Nevada.
My commission expires on: May 28th, 2005.

DORIS A. TWICHELL
Notary Public - State of Nevada
Humboldt County
My appointment expires May 28, 2006
#93 - 3552 - 9

NOTES:

Basis of Bearings was taken from the B.L.M. Dependent Resurvey Plat of T.32N., R.34E., M. D. B. & M., dated April 29th, 1975.

◇ Indicates a found section corner, an iron pipe with a B.L.M. brass cap, unless otherwise noted.

◆ Indicates a found 1/4 corner, an iron pipe with a B.L.M. brass cap, unless otherwise noted.

SCALE 1" = 300'

300 0 300 600 900 1200

Desert Mountain Surveying
Land and Water Right Surveyors
146 West Second Street
WINNEMUCCA, NEVADA 89445 (775) 623-4414

STATE ENGINEER'S USE 67905

FILED AUG 3 '01 STATE ENGINEER'S OFFICE

MAP TO ACCOMPANY APPLICATION
TO APPROPRIATE WATER
BY ROGER HOPE AND ELLEN KLARBERG, TRUSTEES OF THE ROGER HOPE AND ELLEN KLARBERG 1993 TRUST DATED APRIL 29, 1993
FROM AN UNNAMED SPRING
FOR IRRIGATION USE
IN PERSHING COUNTY, NEVADA

67905