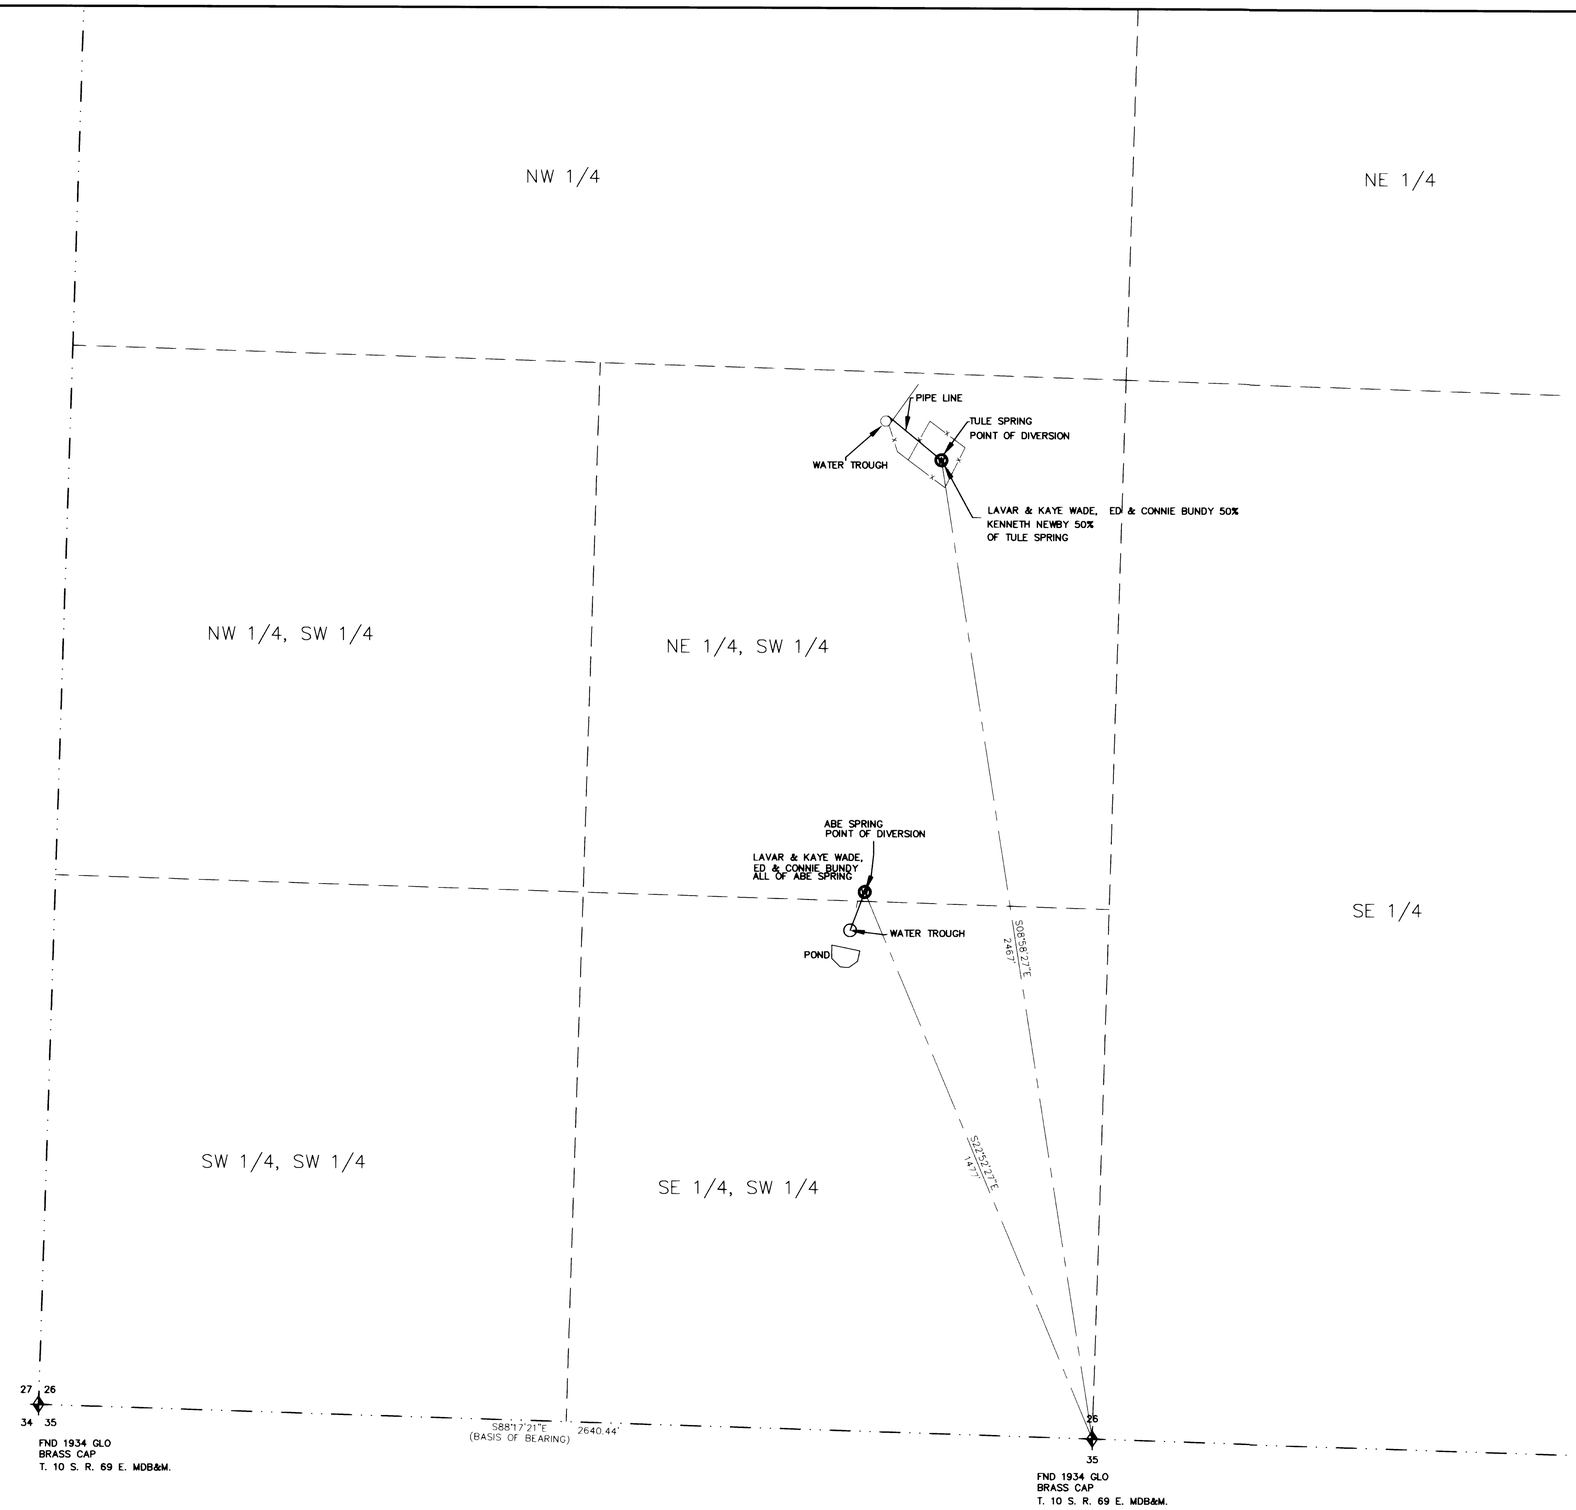

STATE OF NEVADA
S.S.
COUNTY OF LINCOLN

I, SCOTT P. WOOLSEY, BEING FIRST DULY SWORN, DEPOSE AND SAY THAT THIS MAP, CONSISTING OF ONE (1) SHEET, HAS BEEN CORRECTLY DRAWN TO THE DESIGNATED SCALE FROM FIELD NOTES OF A SURVEY MADE BY ME, MARCH, 2001: FOR LAVAR & KAYE WADE, ED & CONNIE BUNDY, AND KENNETH NEWBY THAT IT TRULY AND CORRECTLY REPRESENTS THE PROPOSED LOCATION AND EXTENT OF THE WORKS USED TO DIVERT WATER FROM ABE SPRING, AND TULE SPRING LOCATED IN LINCOLN COUNTY STATE OF NEVADA. FOR STOCK WATERING PURPOSES.

THAT THE PROPOSED POINT OF DIVERSION, THE LOCATION AND NAMES OF WORKS, AND THE BOUNDARY OF ALL LANDS, SHOWING BY 40 ACRE SUB-DIVISIONS THE AREA PROPOSED TO BE USED, ARE FULLY AND CORRECTLY DESIGNATED THEREON.

Scott P. Woolsey
STATE WATER RIGHT SURVEYOR No. 1052 & PLS # 9996

PROFESSIONAL LAND SURVEYOR STATE OF NEVADA
SCOTT P. WOOLSEY
No. 9996
8/31/01

SUBSCRIBED AND SWORN TO ME THIS 31st DAY OF August 2001, NOTARY PUBLIC IN AND FOR WASHINGTON COUNTY UTAH.

Dorothy H. Nielson

DOROTHY H. NIELSON
NOTARY PUBLIC • STATE of UTAH
891 SOUTH 500 EAST CIRCLE
ST. GEORGE, UT 84770
COMM. EXP. 8-6-2002

BEARING BASIS

BASIS OF BEARING IS: S 88°17'21" E BETWEEN THE SOUTHWEST CORNER OF SECTION 26, AND THE SOUTH 1/4 CORNER OF SECTION 26, T. 10 S. R. 69 E. MDB&M.

GRAPHIC SCALE

200' 0 100 200 400 800

(IN FEET)
1 inch = 200 ft.

LEGEND

- SECTION MONUMENTS AS NOTED
- SECTION LINE
- CENTER SECTION LINES
- TIE LINES

STATE ENGINEER'S USE

FILED
SEP 4 2001
STATE ENGINEER'S OFFICE

MAP TO ACCOMPANY APPLICATION TO APPROPRIATE THE WATERS OF THE STATE OF NEVADA

FOR: LAVAR & KAYE WADE &
ED & CONNIE BUNDY
& KENNETH NEWBY

FOR: STOCK WATER USE
FROM ABE SPRING AND TULE SPRINGS

IN LINCOLN COUNTY, NEVADA

67971 67970