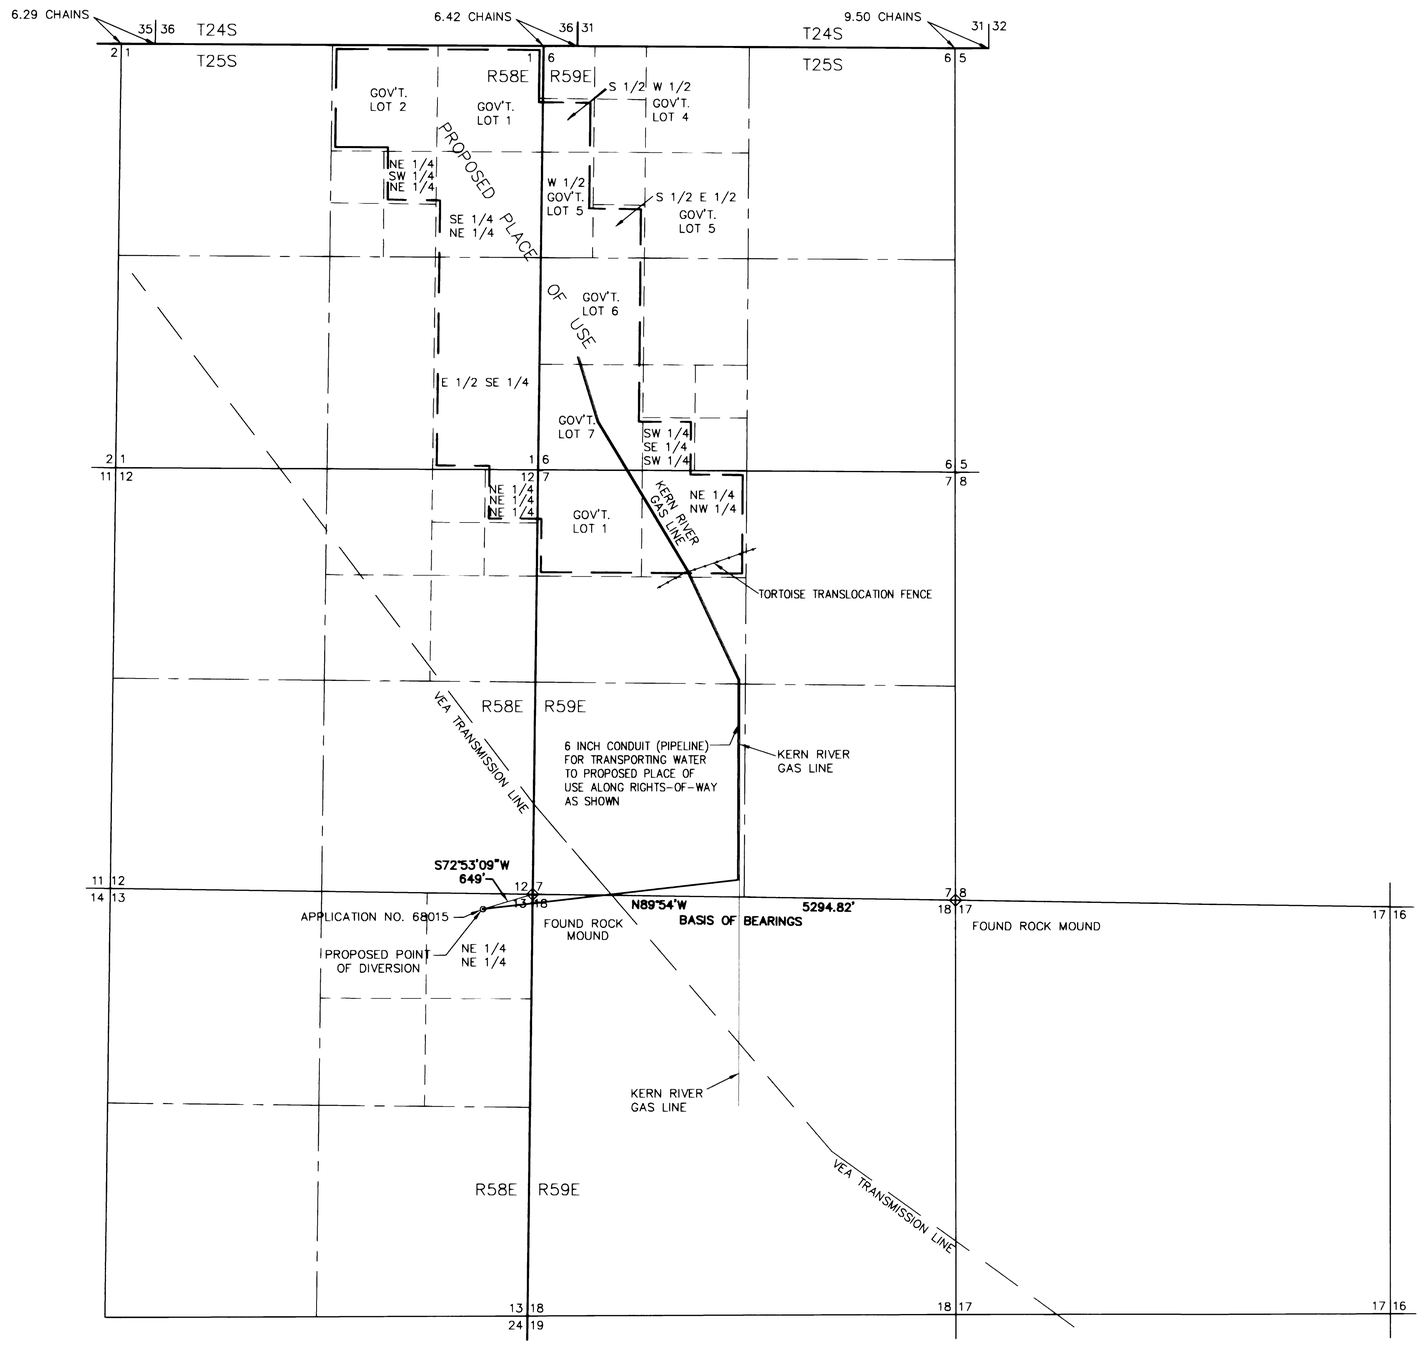

BASIS OF BEARING

NORTH 89°54' WEST, BEING THE BEARING OF THE SOUTH LINE OF SECTION 7, TOWNSHIP 25 SOUTH, RANGE 59 EAST, M.D.M., PER THE GOVERNMENT LAND OFFICE SURVEY OF TOWNSHIP 25 SOUTH, RANGE 59 EAST, M.D.M., NEVADA, ACCEPTED AND APPROVED FEBRUARY 6, 1884.

SURVEYOR'S CERTIFICATE

I, BYRON E. JOHNSON, BEING FIRST DULY SWORN, DEPOSE AND SAY THAT SITE INSPECTIONS HAVE BEEN MADE BY ME, OR UNDER MY SUPERVISION AND DIRECTION, BETWEEN THE 20TH OF AUGUST, 2001, AND THE 31ST OF AUGUST, 2001, THAT THE LOCATION OF EACH REFERENCE MONUMENT HAS BEEN VERIFIED BY SITE INSPECTION, THAT THE POINT OF DIVERSION AND PLACE OF USE SITES HAVE BEEN INSPECTED; THAT THIS MAP, CONSISTING OF 1 SHEET, HAS BEEN CORRECTLY DRAWN TO THE DESIGNATED SCALE FROM SURVEYING CALCULATION NOTES PREPARED BY ME, OR UNDER MY SUPERVISION AND DIRECTION, RELYING UPON ANALYSIS OF RECORD SURVEY MAPS AND OTHER RECORD SURVEYING DOCUMENTS IN THE OFFICE OF CLARK COUNTY RECORDER; THAT THIS MAP TRULY AND CORRECTLY REPRESENTS THE PROPOSED LOCATION AND EXTENT OF THE WORKS USED TO DIVERT WATER FROM UNDERGROUND SOURCES, IN CLARK COUNTY, NEVADA, BY DIAMOND GENERATING CORPORATION FOR POWER GENERATION PURPOSES, THAT THE PROPOSED POINT OF DIVERSION AND RETURN, THE LOCATION OF THE POWER FACILITY, THE APPROXIMATE SIZE AND CAPACITY OF THE DIVERTING CHANNEL (OR CONDUIT), AND THE LOCATION AND NAMES OF ALL OTHER WORKS OR STREAMS WHICH ARE CROSSED BY OR CONNECTED WITH SAID WORKS, ARE FULLY AND CORRECTLY DESIGNATED HEREON.

BYRON E. JOHNSON STATE WATER RIGHTS SURVEYOR NO.920

PROFESSIONAL LAND SURVEYOR STATE OF NEVADA BYRON E. JOHNSON No. 9390

12-19-01

SUBSCRIBED AND SWORN BEFORE ME THIS 19th DAY OF DEC., 2001

Nancy J. Pace NOTARY PUBLIC IN AND FOR CLARK COUNTY, NEVADA.

MY COMMISSION EXPIRES 9/29/03

NOTARY PUBLIC STATE OF NEVADA

NORTH

GRAPHIC SCALE

1000 0 500 1000 2000 4000

(IN FEET)
1 inch = 1000 ft.

STATE ENGINEER'S USE

JAN 9 2002

MAP TO ACCOMPANY
APPLICATION TO APPROPRIATE WATER
FOR APPLICATION NO. 68015

FOR POWER GENERATION
BY DIAMOND GENERATING CORPORATION
FROM UNDERGROUND SOURCE
IN CLARK COUNTY, NEVADA

Johnson Professional Services
Boundary, Topographic, Water-Right, and GPS Services
601 Greenhurst Rd., Las Vegas, Nevada, 89145
(702) 499-1206 • FAX (702) 254-2259

68015