MAP TO ACCOMPANY APPLICATION TO CHANGE PLACE OF USE AND POINT OF DIVERSION OF A PORTION OF PERMIT NO. 24582, CERT NO. 7673

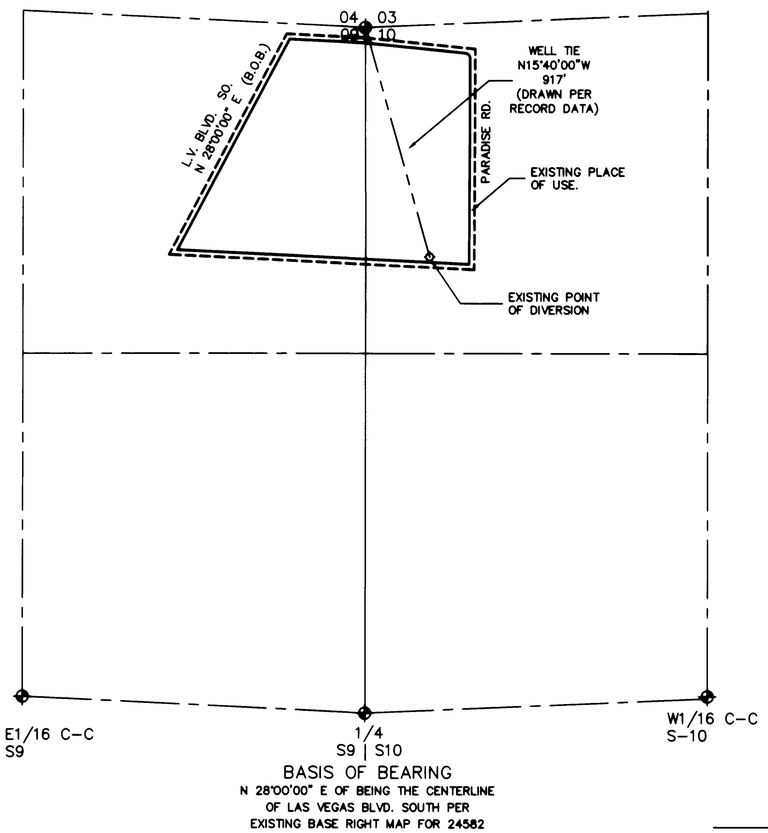

BASIS OF BEARING
N 28°00'00" E OF BEING THE CENTERLINE
OF LAS VEGAS BLVD. SOUTH PER
EXISTING BASE RIGHT MAP FOR 24582

EXISTING PLACE OF USE
PORTION OF THE NE4NE4, SECTION 9
AND A PORTION OF THE NW4NW4 SECTION 10
T21S,R61E, M.D.M.

1"=300'

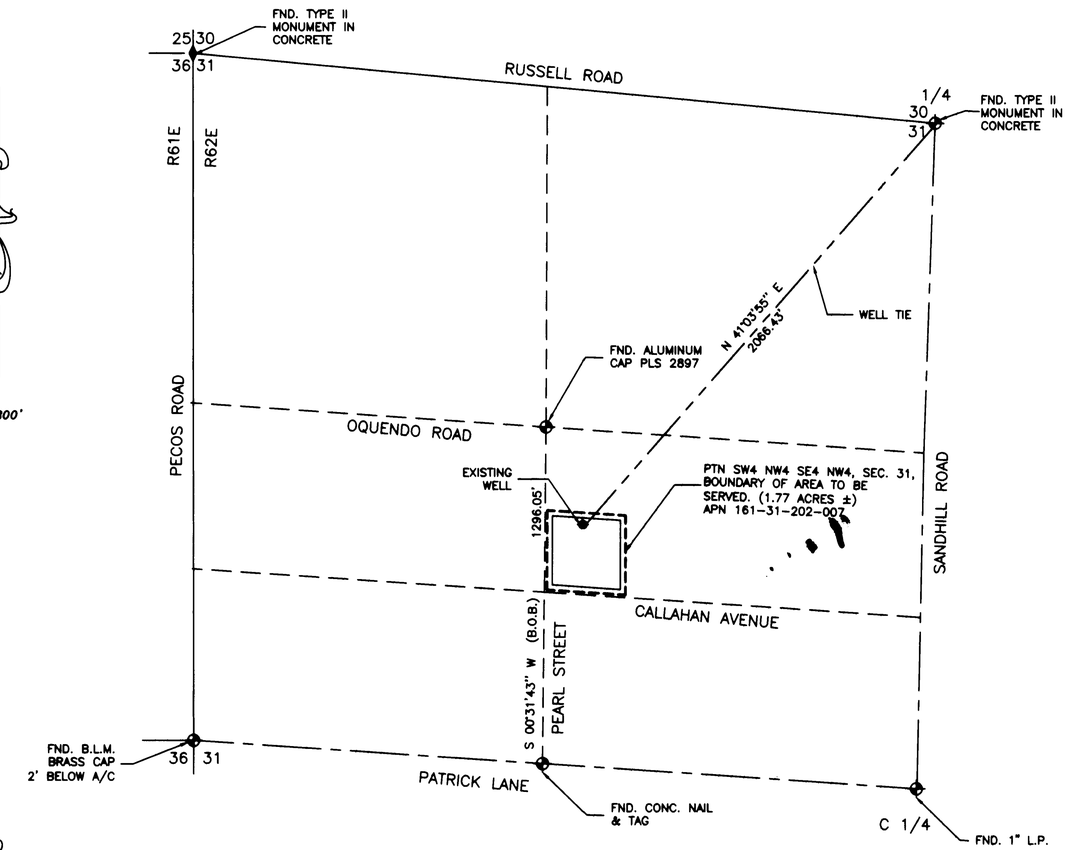

LEGEND

B.O.B. BASIS OF BEARINGS

MONUMENTS FOUND AS SHOWN

PROPOSED PLACE OF USE.
PTN: SE1/4 NW1/4
SEC. 31, T21S, R62E, M.D.M.

ACKNOWLEDGEMENT

STATE OF NEVADA
COUNTY OF CLARK

THIS INSTRUMENT WAS ACKNOWLEDGED BEFORE ME ON 10/26/2001
BY Robert Fulstone

LOURDES N. MOHAUPT
Notary Public, State of Nevada
Appointment No. 94-0F400-1
My Appt. Expires Mar. 6, 2005

Lourdes N. Mohaupt
LOURDES N. MOHAUPT
NOTARY PUBLIC IN AND FOR SAID COUNTY AND STATE
MY COMMISION EXPIRES ON MARCH 6, 2005

68163 CERTIFICATE NO. 16936 ISSUED 1-28-08

I, ROBERT FULSTONE, BEING FIRST DULY SWORN DEPOSE AND SAY THAT THIS MAP CONSISTING OF ONE SHEET HAS BEEN CORRECTLY DRAWN TO THE DESIGNATED SCALE FROM THE FIELD NOTES OF THE SURVEY MADE UNDER MY SUPERVISION AND DIRECTION ON 10/23/01 AND THAT IS TRUELY AND CORRECTLY REPRESENTS THE PROPOSED LOCATION AND EXTENT OF THE WORKS USED TO DIVERT WATER FROM AN UNDERGROUND SOURCE IN THE LAS VEGAS VALLEY BASIN BY ROCQUE G. PUCCI AND SHERRI A. PUCCI FOR QUASI-MUNICIPAL USE, THAT THE PROPOSED POINT OF DIVERSION, THE APPROXIMATE LOCATION AND SIZE OF THE DIVERTING CHANNEL OR OTHER CONDUIT, THE PLACE AND MANNER OF USE AND THE LOCATION AND USE OF ALL OTHER STREAMS, WHICH ARE CROSSED OR CONNECTED WITH THE SAID WORKS ARE FULLY AND CORRECTLY DESIGNATED THEREON.

ROBERT FULSTONE
STATE WATER RIGHTS SURVEYOR
NEVADA CERTIFICATE NO. 639

PROFESSIONAL LAND SURVEYOR ROBERT FULSTONE No. 5269 STATE OF NEVADA
10/26/01

BASIS OF BEARINGS

N 00°31'43" E BEING THE WEST LINE OF THE SOUTHEAST ONE-QUARTER (SE 1/4) OF THE NORTHWEST ONE-QUARTER (NW 1/4), SECTION 31, TOWNSHIP 21 SOUTH, RANGE 62 EAST, M.D.M. PER BOOK 23, PAGE 34 OF PLATS

DRAWN BY:	MONARCH DESIGN
DATE:	10/25/01
DWG #:	K1-15
FILE NAME:	0507WRT.DWG
SCALE:	1" = 300'

FULSTONE ENTERPRISES
940 S. MARTIN LUTHER KING BOULEVARD
LAS VEGAS, NV 89109
PHONE (702) 382-8141 FAX (702) 382-3103
EMAIL: fel@wizard.com

GRAPHIC SCALE
300 0 150 300 600 1200
(IN FEET)
1 INCH = 300 FT.

STATE ENGINEER'S USE

68163

FILED
NOV 02
STATE ENGINEER'S OFFICE

MAP TO ACCOMPANY APPLICATION FOR CHANGE OF PLACE OF USE AND POINT OF DIVERSION OF A PORTION OF PERMIT NO. 24582 CERTIFICATE NO. 7673

FOR: ROCQUE G. PUCCI AND SHERRI A. PUCCI

PURPOSE: QUASI-MUNICIPAL
FROM: AN UNDERGROUND SOURCE
IN CLARK COUNTY, NEVADA

68163