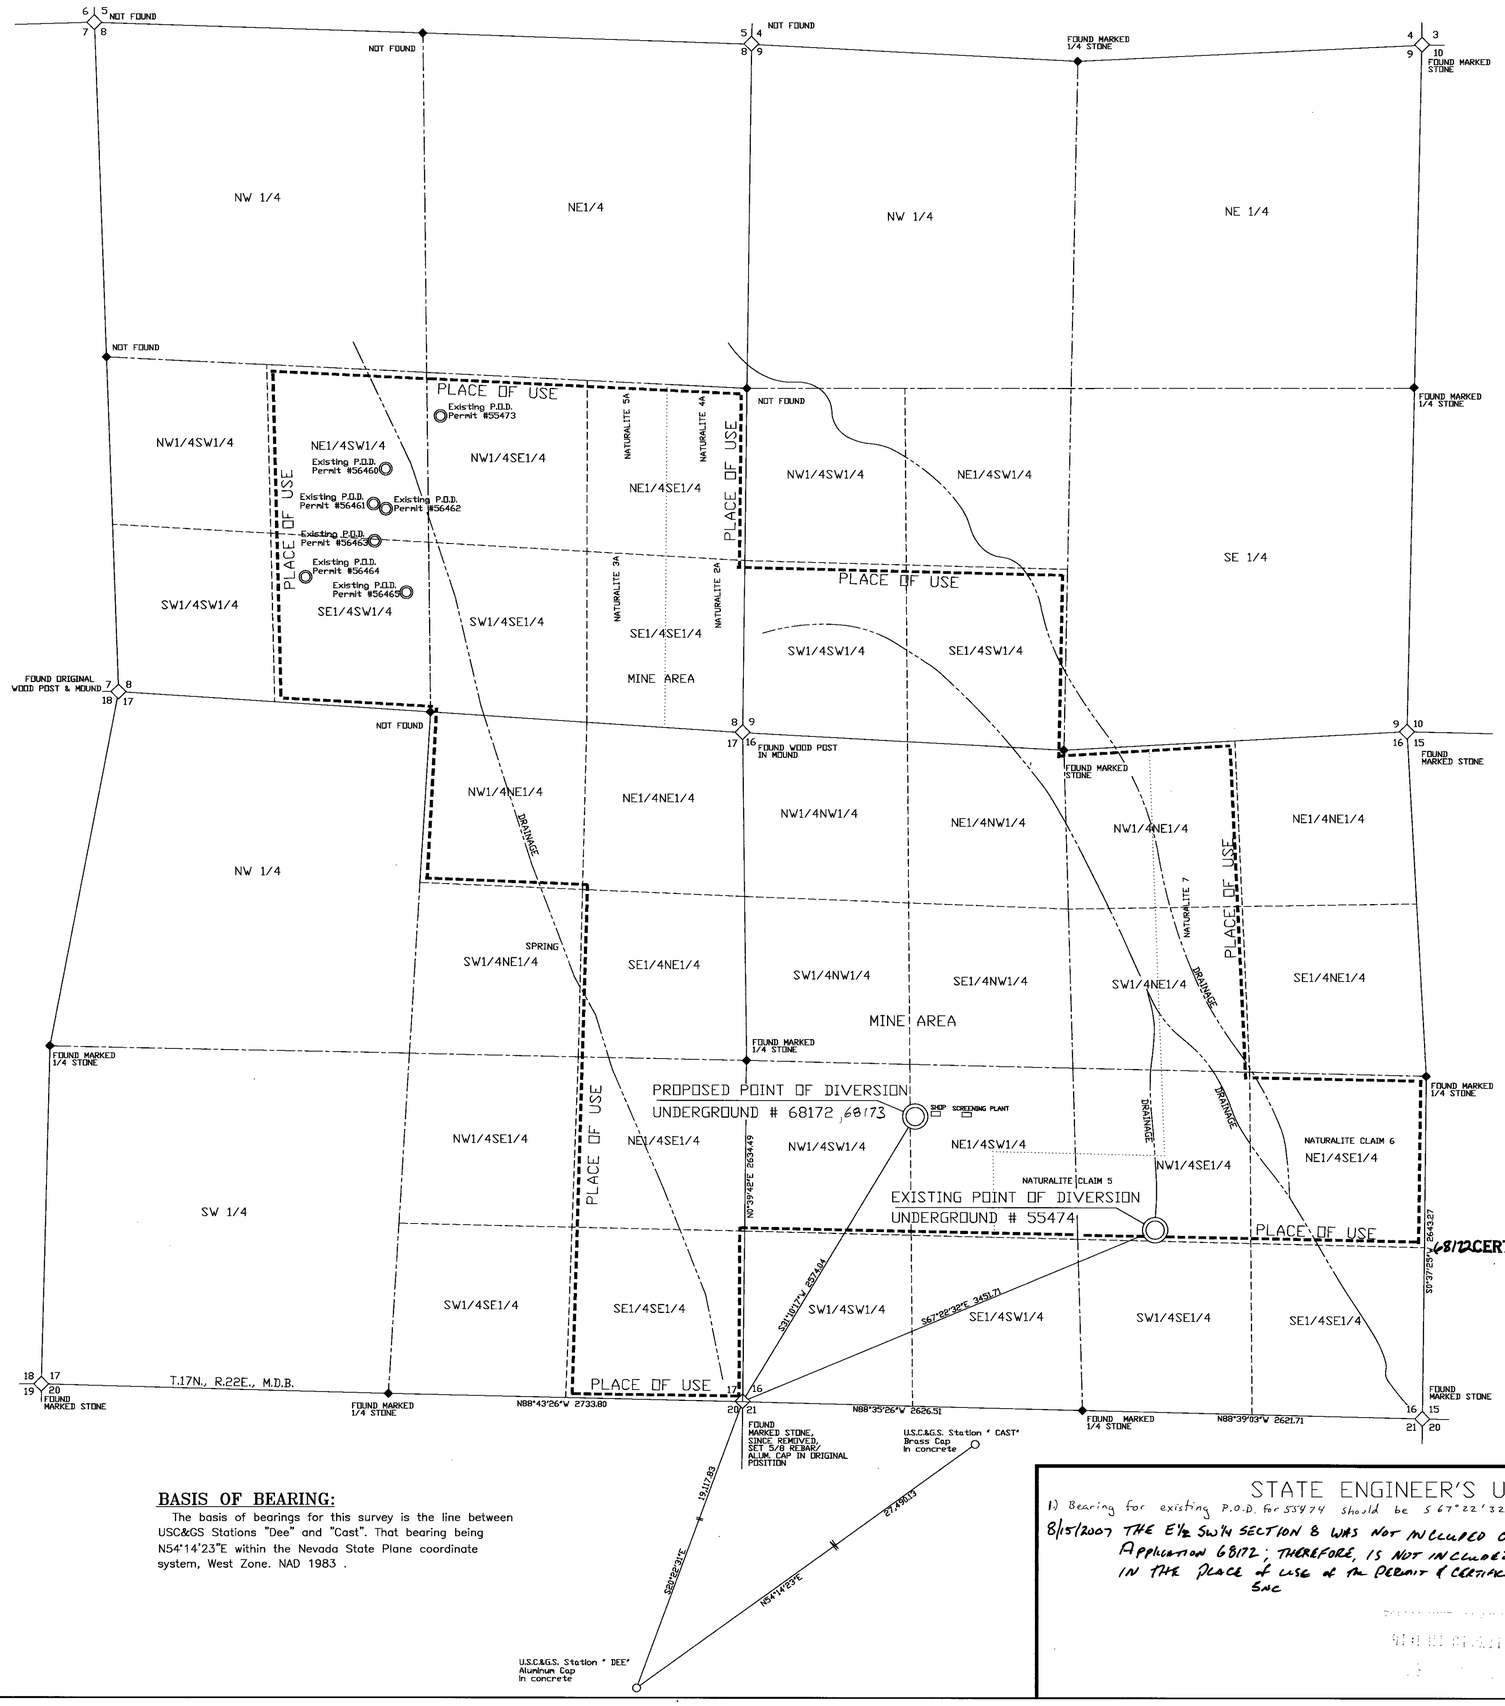

BASIS OF BEARING:

The basis of bearings for this survey is the line between USC&GS Stations "Dee" and "Cast". That bearing being N54°14'23"E within the Nevada State Plane coordinate system, West Zone. NAD 1983 .

STATE OF NEVADA }
COUNTY OF STOREY } ss.

I, William Michael Donovan Jr., being first duly sworn, depose and say that this map, consisting of one sheet, has been correctly drawn to the designated scale from field notes of a survey made by me, on the 25th day of November, 2001; that it truly and correctly represents the proposed location and extent of the works used to divert water from an underground source in Storey County, by Basalite a division of Pacific Coast Building Products, Inc. for Mining, Milling, fugitive dust control purposes. That the proposed point of diversion and return, the location of the mine, the approximate size and capacity of the diverting conduit, and the location and names of all other works or streams which are crossed by or connected with said works, are fully and correctly designated hereon.

PROFESSIONAL LAND SURVEYOR STATE OF NEVADA WM. MICHAEL DONOVAN, JR. 12-13-01

William Michael Donovan Jr.
(State Water Right Surveyor)

Subscribed and sworn to before me this 13th day of December, 2001;
Notary Public in and for Storey County, Nevada.

CINDY J. WILEY
Notary Public - State of Nevada
Appointment Recorded in County of Storey
My Appointment Expires Jan. 20, 2003
98-35939-14

Cindy J. Wiley

68172 CERTIFICATE NO. 16884 ISSUED 9-25-07

SCALE 1" = 600'

0 150 300 600 1200 1800 2400 3000

APPLICATION # 68172 & 68173

PREPARED BY: PIEDMONT SURVEYING CO. P.O. BOX 1 SILVER CITY, NV 89428

STATE ENGINEER'S USE

1) Bearing for existing P.O.D. for 55474 should be S 67°22'32" W rather than east SJB/DTT 1-17-2007

8/15/2007 THE E½ SW¼ SECTION 8 WAS NOT INCLUDED ON APPLICATION 68172; THEREFORE, IS NOT INCLUDED IN THE PLACE of USE of the PERMIT & CERTIFICATE SNC

FILED
DEC 13 2007
STATE ENGINEER'S OFFICE

MAP TO ACCOMPANY APPLICATION TO CHANGE THE POINT OF DIVERSION AND MANNER OF USE OF PERMIT # 55474 (APPLICATION #68172) AND TO APPROPRIATE WATER UNDER APPLICATION # 68173 FOR MINING, MILLING, FUGITIVE DUST CONTROL BY: BASALITE A DIVISION OF PACIFIC COAST BUILDING PRODUCTS, INC. FROM AN UNDERGROUND SOURCE IN STOREY COUNTY, NEVADA

80026 68173 68172