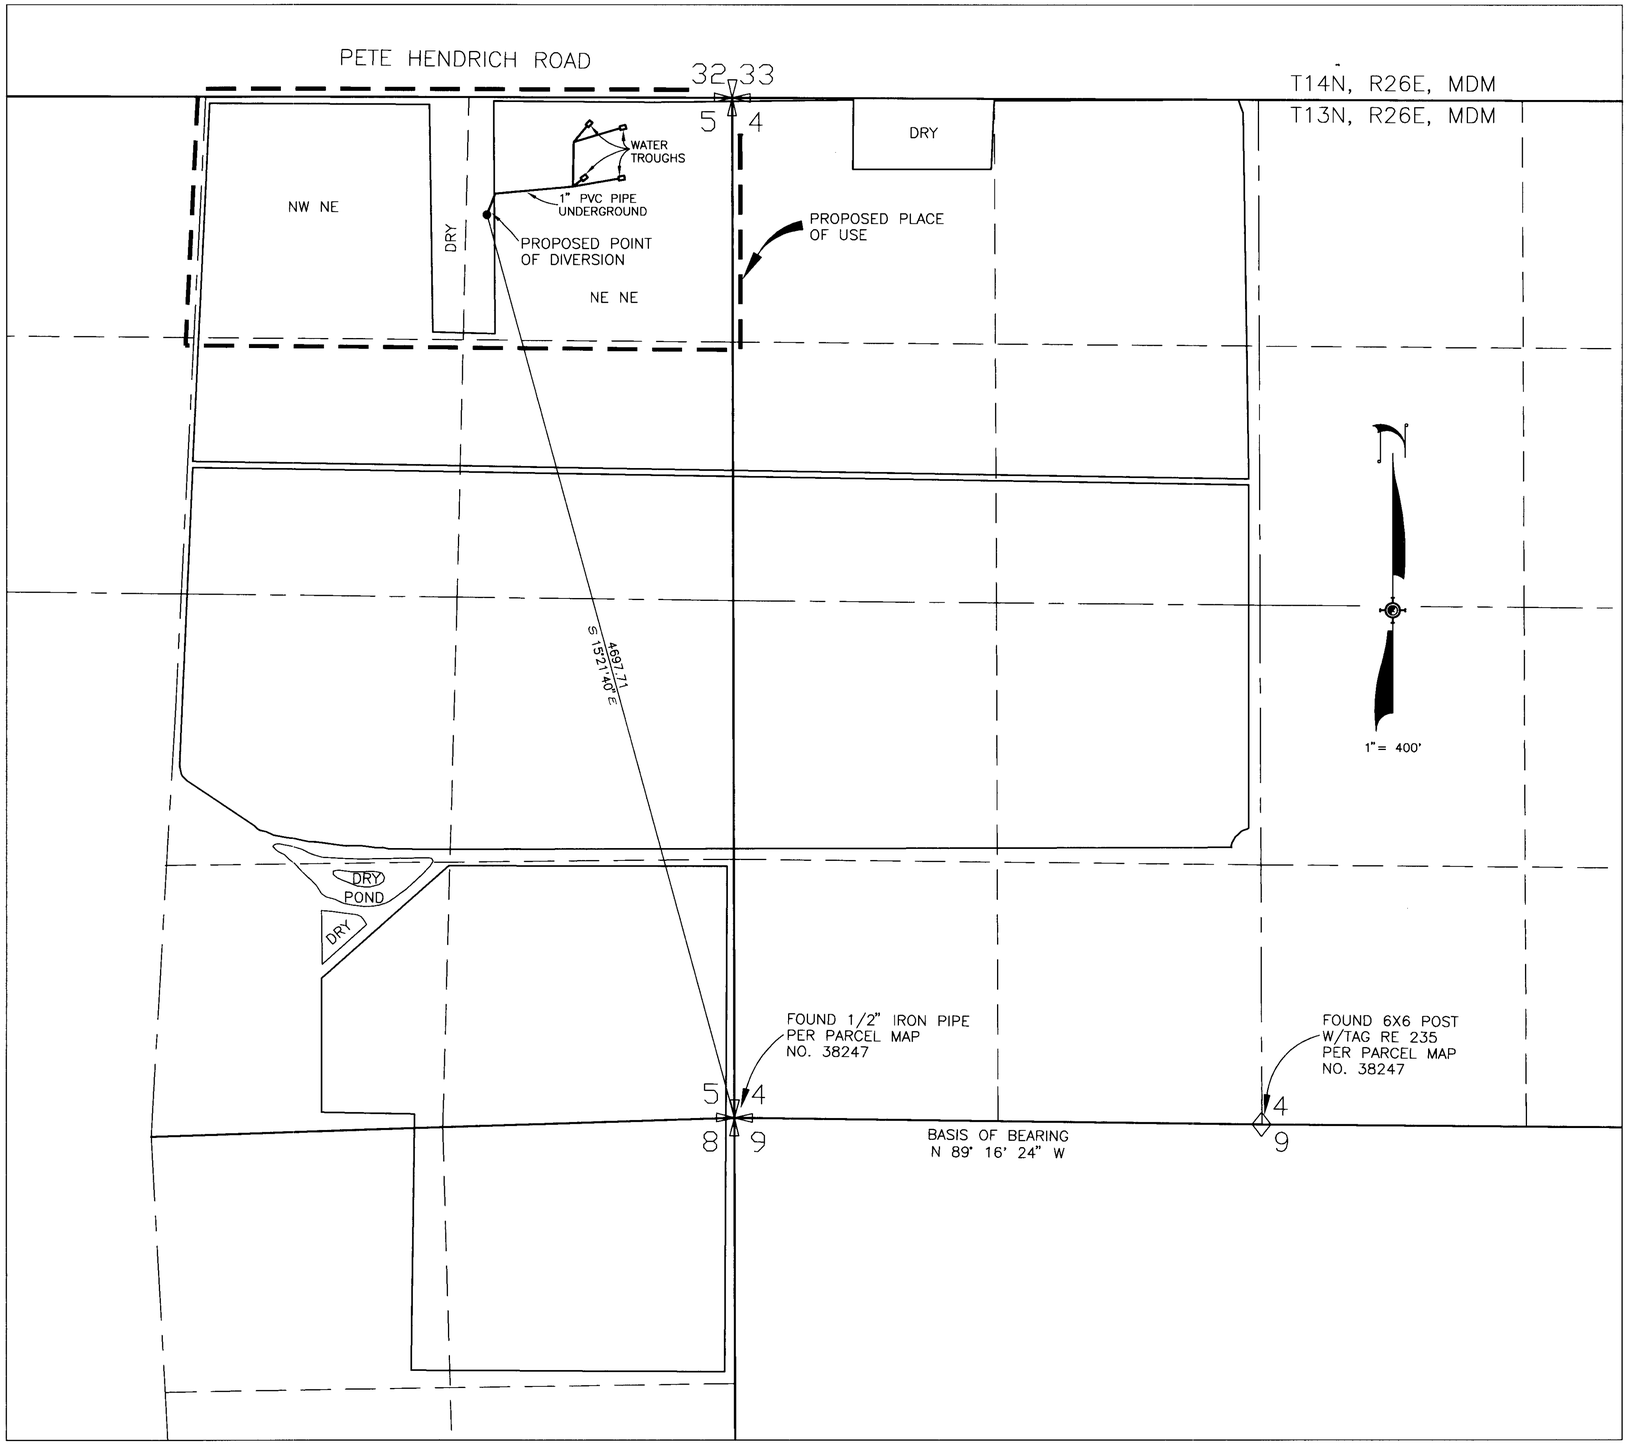

STATE OF NEVADA
SS
COUNTY OF WASHOE

I, THOMAS H. GALLAGHER, BEING FIRST DULY SWORN, DEPOSE AND SAY THAT THIS MAP CONSISTING OF ONE (1) SHEET, HAS BEEN CORRECTLY DRAWN TO THE DESIGNATED SCALE FROM NOTES OF A SURVEY MADE BY ME OR UNDER MY SUPERVISION AND DIRECTION, ON OR BEFORE NOVEMBER 2, 2001, UTILIZING INFORMATION OBTAINED FROM THE LYON COUNTY RECORDERS OFFICE AND THE DIVISION OF WATER RESOURCES; THAT IT TRULY AND CORRECTLY REPRESENTS THE PROPOSED PLACE OF USE AND THE PROPOSED POINT OF DIVERSION OF PERMIT NO. 18819 – CERTIFICATE NO. 5276, FROM AN UNDERGROUND SOURCE, IN LYON COUNTY, NEVADA, BY CIRCLE BAR "N" RANCH FOR STOCK WATER AND DOMESTIC USE.

THOMAS H. GALLAGHER, STATE WATER RIGHTS SURVEYOR NO. 509

PROFESSIONAL LAND SURVEYOR STATE OF NEVADA THOMAS H. GALLAGHER No. 4427

12/06/01

SUBSCRIBED AND SWORN TO BEFORE ME THIS 6th DAY OF December, 2001

NOTARY PUBLIC IN AND FOR WASHOE COUNTY, NEVADA

NOTE:

FOR THE EXISTING PLACE OF USE AND THE EXISTING POINT OF DIVERSION REFER TO THE SUPPORTING MAP FILED UNDER PERMIT 18819 – CERTIFICATE 5276, ON FILE AT THE DIVISION OF WATER RESOURCES.

BASIS OF BEARING

THE SOUTH LINE OF THE SW QUARTER OF SECTION 4 T13N, R26E, MDM, TAKEN AS N 89° 16' 24" W, REFERENCE PARCEL MAP NO. 38247, ON FILE AT THE LYON COUNTY RECORDERS OFFICE, YERINGTON, NEVADA.

68308 ... NO. 18177 ISS: 8-31-11

SCALE 1" = 400'

0 400 800 1200 1600 2000

PROPOSED PLACE OF USE
NW NE AND NE NE
OF SECTION 5, T13N, R26E, MDM.

STATE ENGINEER'S USE

FILED JAN 3 2002

MAP
TO ACCOMPANY APPLICATION
TO THE POINT OF DIVERSION AND
PLACE OF USE OF
PERMIT 18819 – CERTIFICATE 5276
BY
CIRCLE BAR "N" RANCH
FOR
STOCK WATER AND DOMESTIC USE
FROM AN UNDERGROUND SOURCE
YERINTON LYON COUNTY NEVADA

N:\DWGS\WATER\Reviglio\stwell.DWG - 9:17 AM * 06-DEC-2001

SUMMIT ENGINEERING CORPORATION
CONSULTING ENGINEERS AND SURVEYORS
5405 MAE ANNE AVE. RENO, NEVADA 89523
(775) 747-8550

Copyright SUMMIT ENG 2001

68308