SECTION 13 & 14, T.23 N., R.20 E., M.D.M.

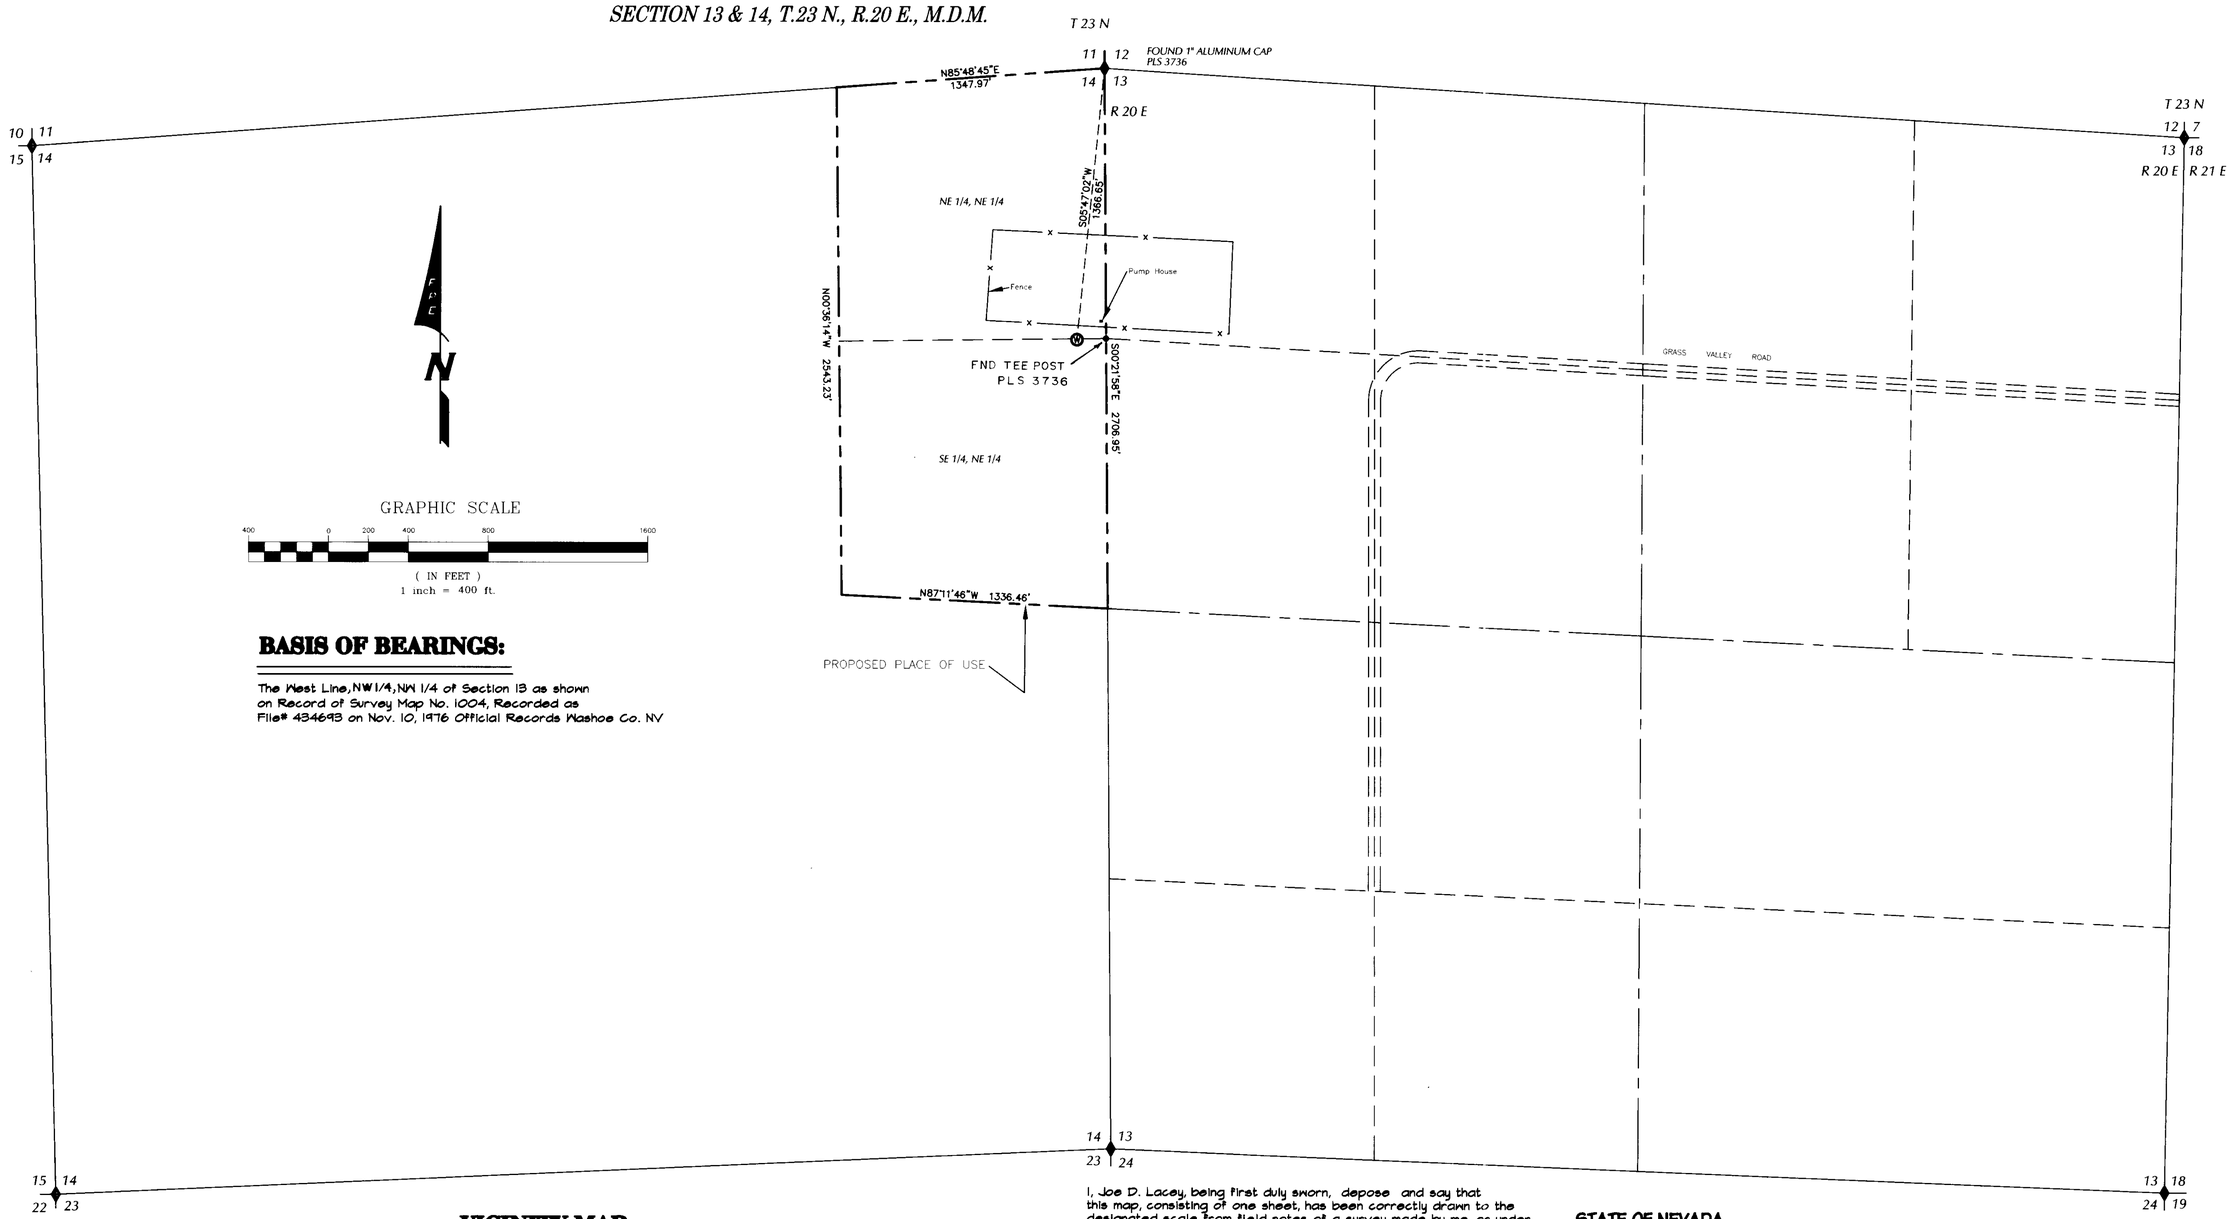

BASIS OF BEARINGS:

The West Line, NW1/4, NW 1/4 of Section 13 as shown on Record of Survey Map No. 1004, Recorded as File# 434693 on Nov. 10, 1976 Official Records Washoe Co. NV

VICINITY MAP

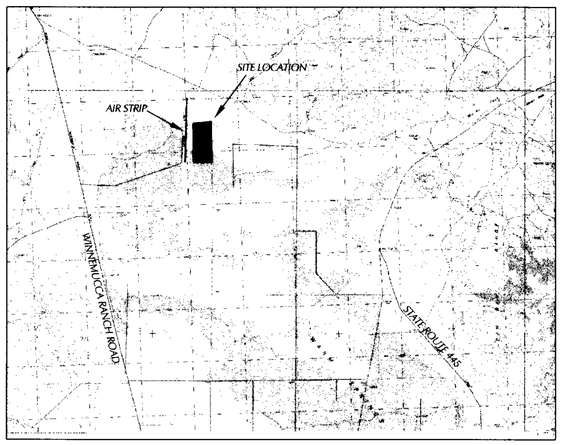

I, Joe D. Lacey, being first duly sworn, depose and say that this map, consisting of one sheet, has been correctly drawn to the designated scale from field notes of a survey made by me, or under my supervision and direction on the 27th day of November, 2001, that it truly and correctly represents the proposed location and extent of the works used to divert water from an underground source, n Washoe County, Nevada, by Carl D. Herold and Laurinda Herold Trust, for irrigation purposes.

That the proposed point of diversion, the approximate location and size of the diverting channel or other conduit, the place and manner of use, and the location and names of all other works or streams which are crossed by or connected with said works, are fully and correctly designated hereon.

Joe D. Lacey
State Water-Right Surveyor No. 1073

PROFESSIONAL LAND SURVEYOR STATE OF NEVADA JOE D. LACEY No. 7167

3-6-02

STATE OF NEVADA
COUNTY OF WASHOE } SS

Subscribed and sworn to before me on this 6th day of March, 2002.

Gary M. Probert
Notary Public

GARY M. PROBERT
Notary Public State of Nevada
Appointment Recorded in Washoe County
No: 92-2433-2 - Expires August 1, 2004

PLANNING
ENGINEERING
LAND SURVEYING
LANDSCAPE ARCHITECTURE
250 South Rock Blvd. Ste. 100
Reno, Nevada 89502
Phone (775) 332-4920 E-mail fpe@fpe-reno.com Fax (775) 332-4933

STATE ENGINEER'S USE

68313

RECEIVED MAR 6 2002 STATE ENGINEER'S OFFICE

MAP TO ACCOMPANY APPLICATION TO CHANGE THE POINT OF DIVERSION AND PLACE OF USE FOR IRRIGATION AND DOMESTIC USE WATER RIGHTS UNDER PERMIT NO. 54614 BY

CARL D. HEROLD and LAURINDA HEROLD TRUST

FROM

AN UNDERGROUND SOURCE IN WASHOE COUNTY, NEVADA

WASHOE COUNTY, JOB #2129 NEVADA

70763 68313