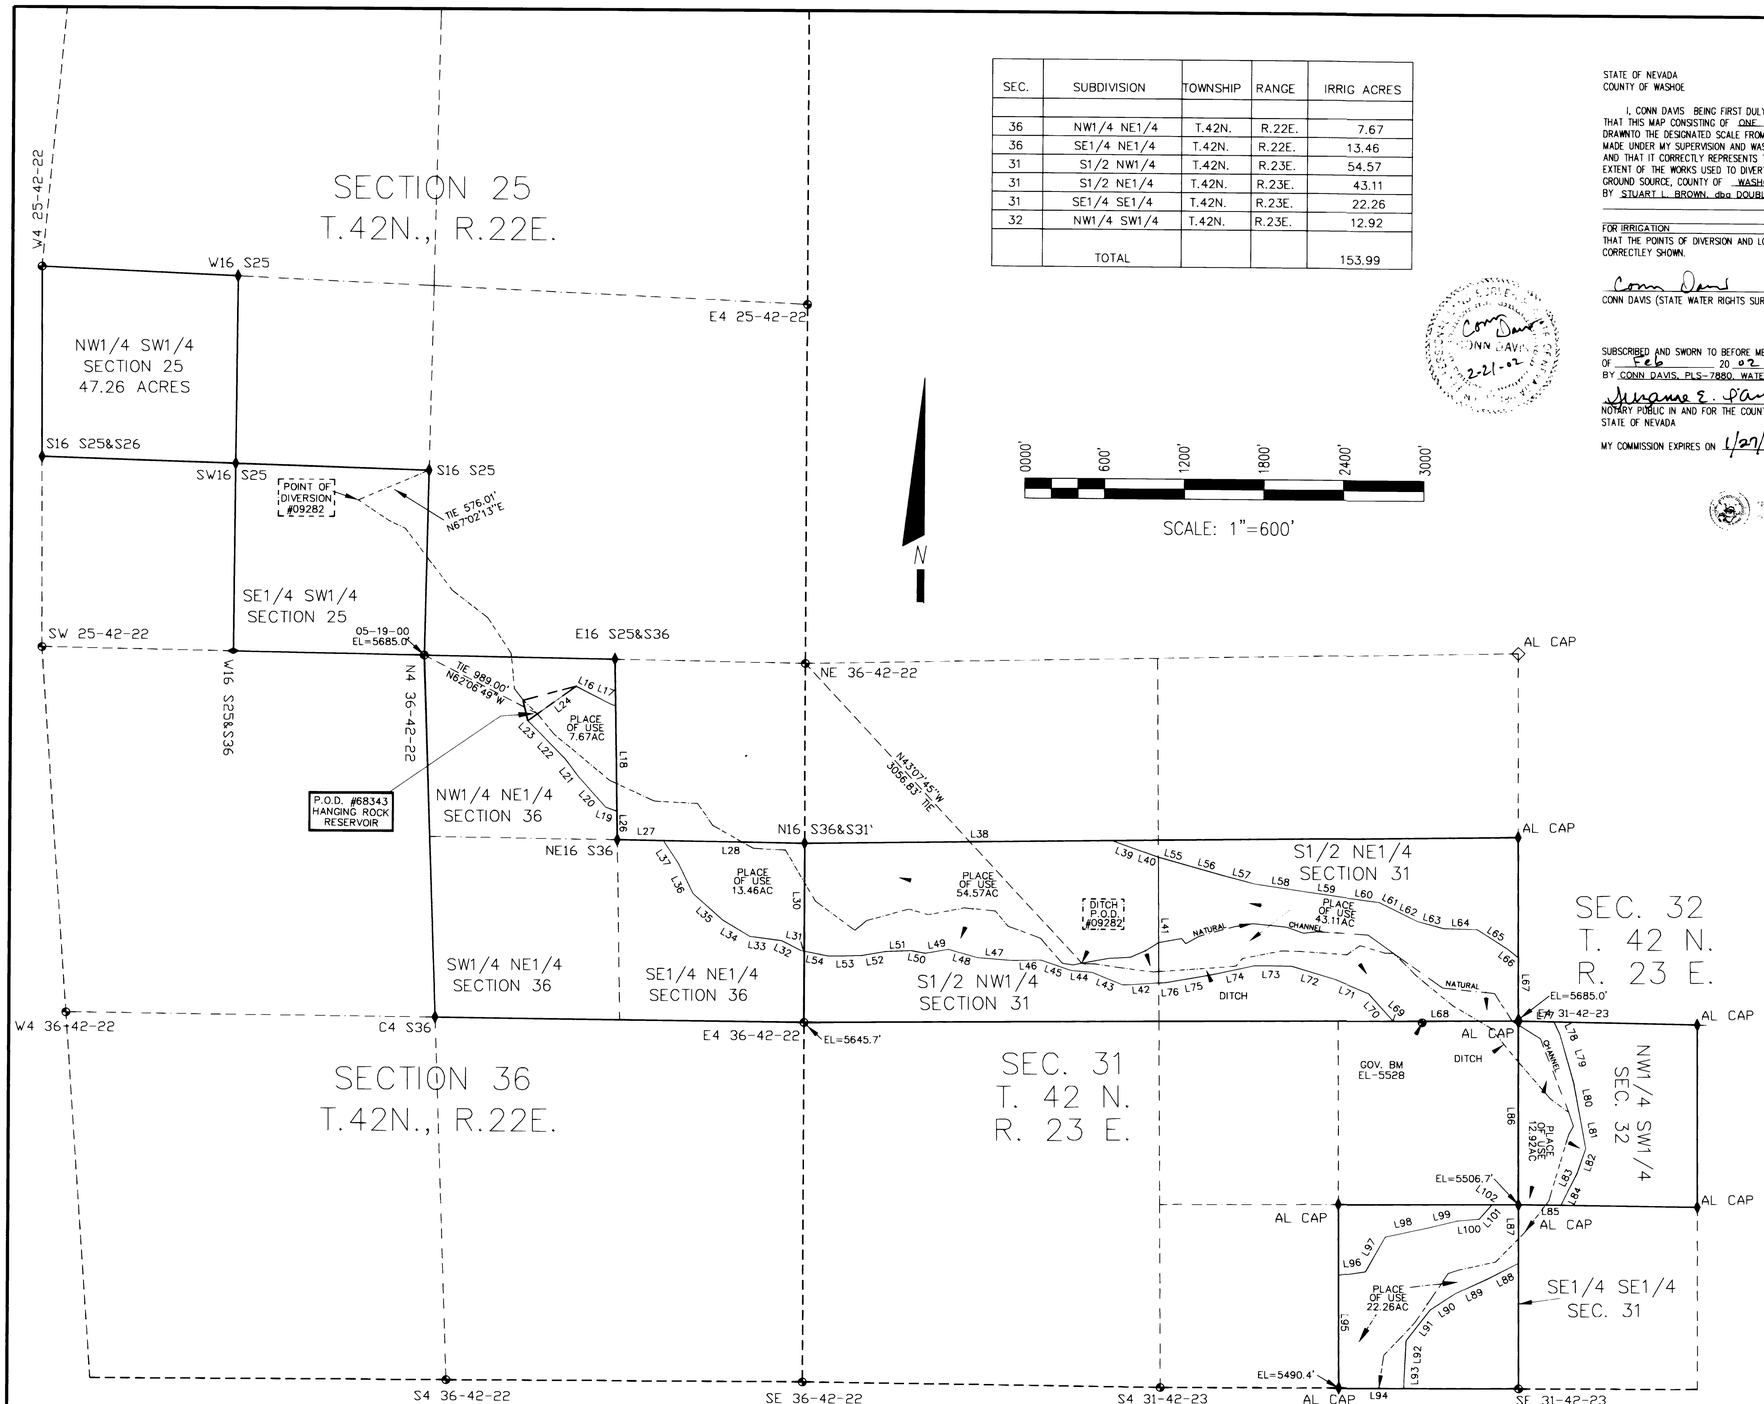

SEC.	SUBDIVISION	TOWNSHIP	RANGE	IRRIG ACRES
36	NW1/4 NE1/4	T.42N.	R.22E.	7.67
36	SE1/4 NE1/4	T.42N.	R.22E.	13.46
31	S1/2 NW1/4	T.42N.	R.23E.	54.57
31	S1/2 NE1/4	T.42N.	R.23E.	43.11
31	SE1/4 SE1/4	T.42N.	R.23E.	22.26
32	NW1/4 SW1/4	T.42N.	R.23E.	12.92
	TOTAL			153.99

0000' 600' 1200' 1800' 2400' 3000'

SCALE: 1"=600'

STATE OF NEVADA
COUNTY OF WASHOE

I, CONN DAVIS BEING FIRST DULY SWORN DO DEPOSE AND SAY THAT THIS MAP CONSISTING OF ONE SHEET HAS BEEN CORRECTLY DRAWNTO THE DESIGNATED SCALE FROM FIELD NOTESOF A SURVEY MADE UNDER MY SUPERVISION AND WAS COMPLETED ON 10-04-2001 AND THAT IT CORRECTLY REPRESENTS THE PROPOSED LOCATION AND EXTENT OF THE WORKS USED TO DIVERT WATER FROM AN ABOVE GROUND SOURCE, COUNTY OF WASHOE, STATE OF NEVADA, BY STUART L. BROWN, dba DOUBLE HORSESHOE RANCH LLC

FOR IRRIGATION
THAT THE POINTS OF DIVERSION AND LOCATIONS OF USE ARE FULLY AND CORRECTLEY SHOWN.

Conn Davis
CONN DAVIS (STATE WATER RIGHTS SURVEYOR # 835)

SUBSCRIBED AND SWORN TO BEFORE ME THIS 21st DAY OF Feb 20 02
BY CONN DAVIS, PLS-7880, WATER RIGHT 835

Suzanne E. Pan
NOTARY PUBLIC IN AND FOR THE COUNTY OF Washoe,
STATE OF NEVADA

MY COMMISSION EXPIRES ON 1/27/2004

NUMBER	DIRECTION	DISTANCE
L16	S 62°50'11" E	274.86'
L17	S 67°43'06" E	54.48'
L18	S 01°02'57" E	786.24'
L19	N 70°45'33" W	89.51'
L20	N 42°04'41" W	299.27'
L21	N 37°21'46" W	170.87'
L22	N 44°28'33" W	302.29'
L23	N 46°11'26" W	100.55'
L24	N 54°29'43" E	446.84'
L26	N 01°02'57" W	212.99'
L27	N 89°15'00" W	347.04'
L28	S 89°15'00" E	1060.30'
L30	S 00°04'02" E	809.60'
L31	N 78°50'41" W	22.93'
L32	N 63°34'20" W	163.60'
L33	N 82°37'16" W	242.13'
L34	N 59°14'12" W	239.75'
L35	N 48°22'16" W	297.92'
L36	N 26°10'44" W	245.49'
L37	N 33°25'36" W	208.83'
L38	N 89°08'37" E	2306.98'
L39	S 68°57'16" E	261.92'
L40	S 75°18'13" E	111.18'
L41	S 00°30'10" E	944.66'
L42	S 86°12'38" W	268.27'
L43	N 67°55'31" W	251.26'
L44	N 85°06'58" W	162.90'
L45	N 71°23'14" W	239.30'
L46	S 88°09'10" W	202.73'
L47	N 85°40'01" W	270.44'
L48	N 74°27'08" W	229.12'
L49	S 79°58'59" W	177.74'
L50	N 78°39'34" W	105.35'
L51	S 87°22'21" W	192.53'
L52	S 80°08'26" W	185.39'
L53	S 88°42'49" W	243.59'
L54	N 78°50'41" W	190.19'
L55	S 75°18'13" E	209.64'
L56	S 74°18'36" E	309.19'
L57	S 75°43'03" E	237.81'
L58	S 81°36'51" E	375.52'
L59	S 82°09'57" E	322.42'
L60	S 82°58'06" E	241.69'
L61	S 63°39'02" E	167.15'
L62	S 64°10'46" E	154.90'
L63	S 75°03'08" E	207.29'
L64	S 88°51'39" E	246.95'
L65	S 57°47'02" E	273.18'
L66	S 50°54'33" E	101.36'
L67	S 00°19'16" E	473.58'
L68	S 89°28'33" W	936.38'
L69	N 48°21'20" W	18.73'
L70	N 41°52'27" W	259.49'
L71	N 67°36'36" W	266.44'
L72	N 73°45'55" W	348.04'
L73	N 89°44'00" W	280.39'
L74	S 77°32'33" W	304.28'
L75	S 79°50'44" W	372.61'
L76	S 86°12'38" W	54.03'
L77	S 89°07'10" E	265.85'
L78	S 25°43'50" E	105.88'
L79	S 16°11'33" E	378.14'
L80	S 10°34'06" E	236.61'
L81	S 11°05'54" E	259.92'
L82	S 19°12'24" W	198.64'
L83	S 26°47'22" W	143.17'
L84	S 26°05'03" W	124.11'
L85	S 89°37'39" W	318.52'
L86	N 00°19'16" W	1375.07'
L87	S 00°19'16" E	437.46'
L88	S 62°39'57" W	260.88'
L89	S 65°35'33" W	263.01'
L90	S 56°43'10" W	225.19'
L91	S 37°57'15" W	291.97'
L92	S 02°46'26" W	312.58'
L93	S 00°44'26" W	46.88'
L94	S 89°44'58" W	485.49'
L95	N 00°24'44" W	843.40'
L96	N 81°54'53" E	200.12'
L97	N 29°40'26" E	302.30'
L98	N 77°40'44" E	323.80'
L99	N 76°19'31" E	226.64'
L100	N 85°06'24" E	164.90'
L101	N 41°55'06" E	146.04'
L102	N 89°36'44" E	197.71'

CLD SURVEYING

WATER RIGHTS & LAND

P. O. BOX 7316
INCLINE VILLAGE, NEVADA 89452

CONN DAVIS, Surveyor Phone 1-775-831-7539

NOTE THE BASE OF BEARING FOR THIS SURVEY IS THE 1993 GOVT. SURVEY OF T.42N., R.22E.

LEGEND

- FOUND A BLM BRASS CAP
- SET 2" AL CAP PLS-7880
- FND ORIG STONE SET 2" AL CAP

STATE ENGINEER'S USE

FILED
FEB 22 2002
STATE ENGINEER'S OFFICE

WCSB854D.DWG

MAP TO SUPPORT APPLICATION #68343 TO APPROPRIATE WATER FOR IRRIGATION

BY
Stuart L. Brown, dba
Double Horseshoe Ranch, LLC
106 E. Adams, suite 212
Carson City, NV. 89706

FROM A POINT ON HANGING ROCK CREEK, IN SECTION 36, T.42N., R.22E., M.D.B.&M., WASHOE COUNTY, NEVADA

DRAWN BY CONN | DATE 02-20-2002

68343