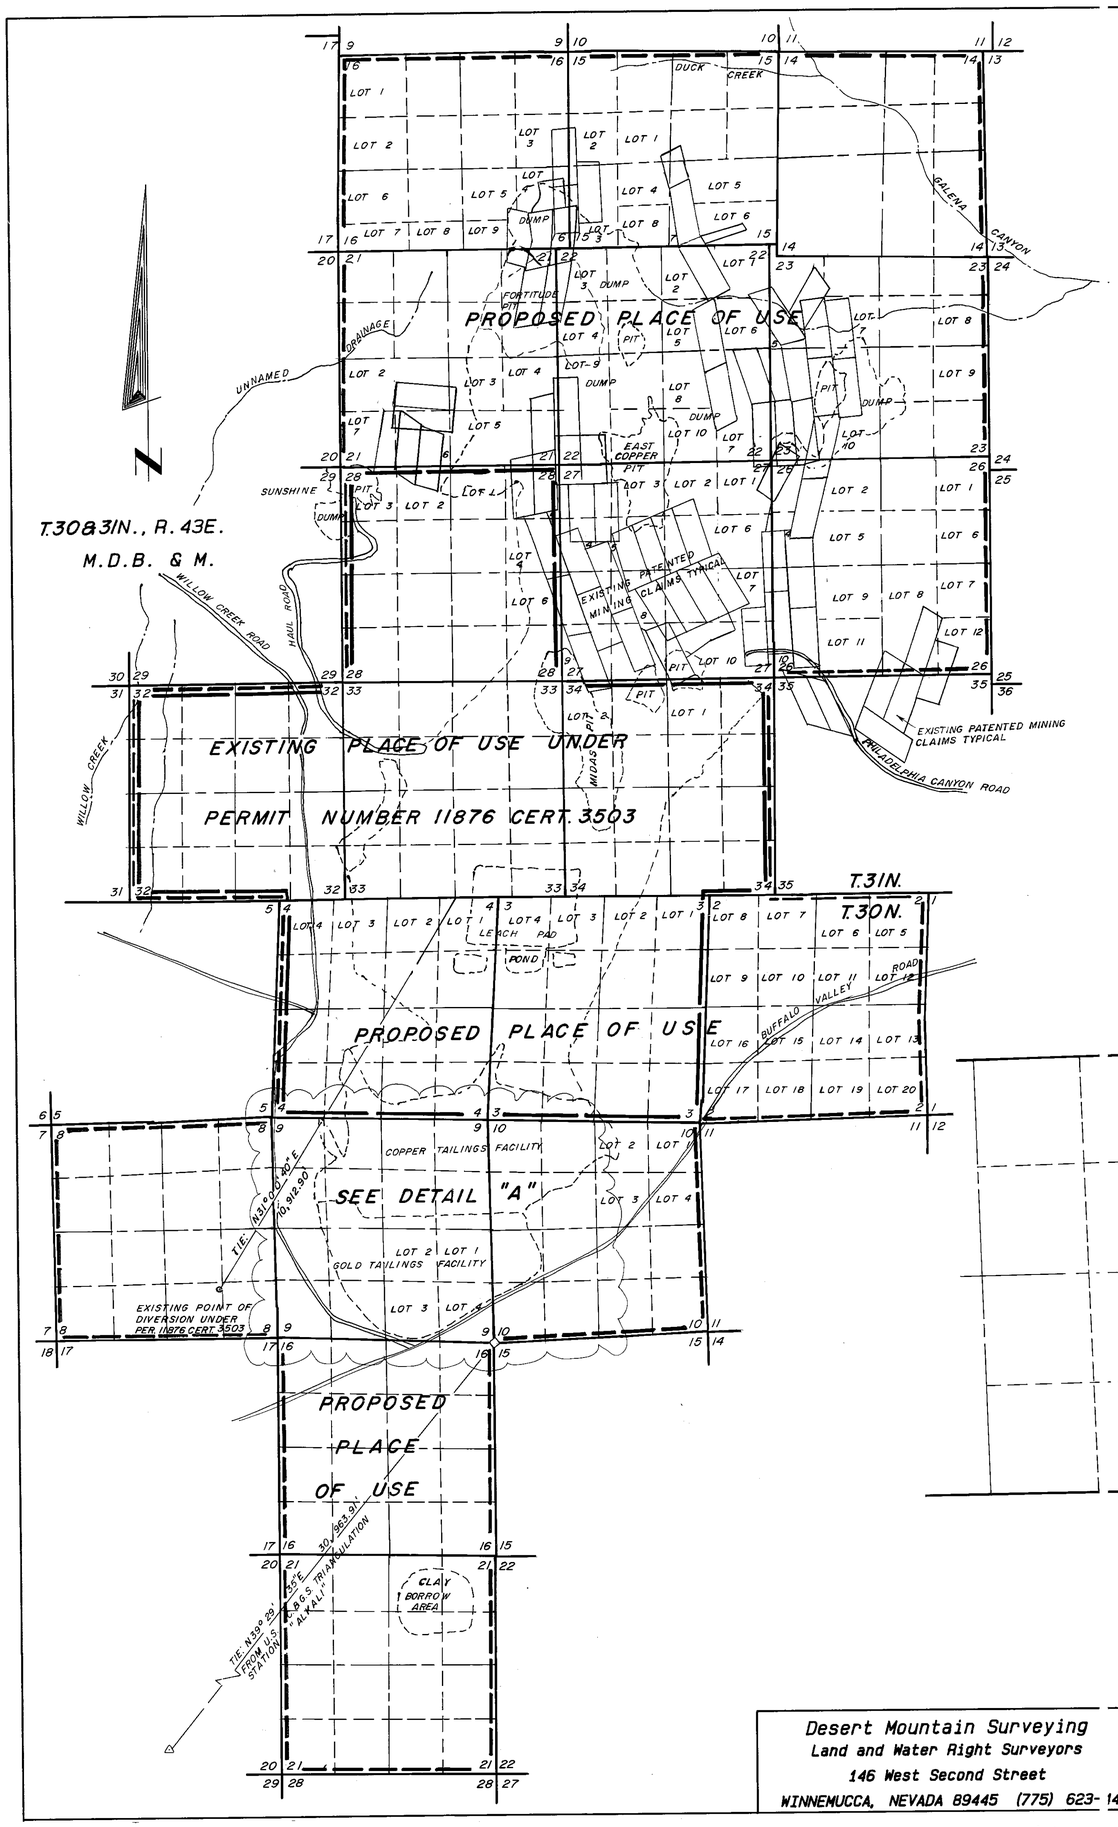

Portion Of Sections 8, 9 & 10, T.30N., R.43E., M.D.B.& M.

DETAIL "A"

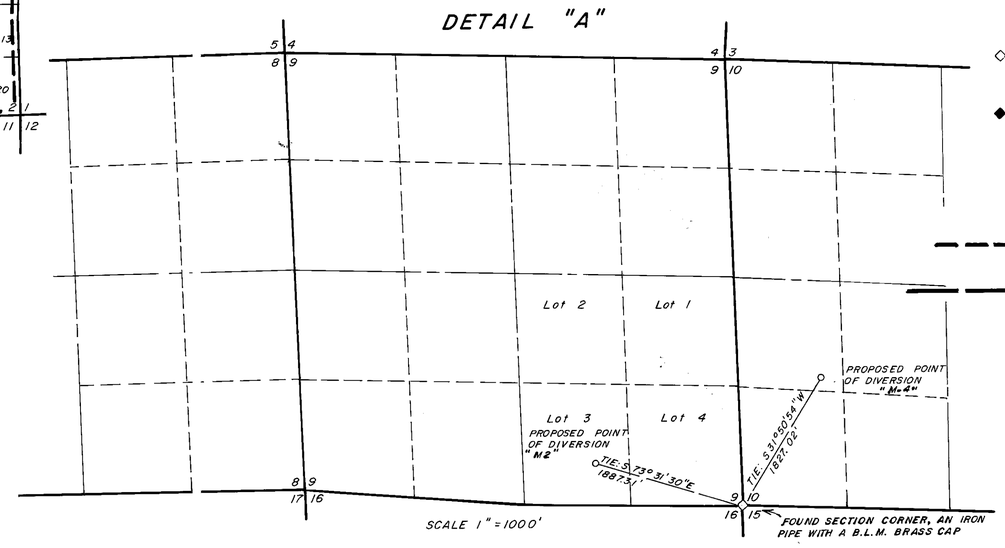

STATE OF NEVADA
COUNTY OF HUMBOLDT

I, JOHN H. MILTON III, being first duly sworn, depose and say that this map, consisting of one sheets, numbered from 1 to 1, inclusive, has been correctly drawn to the designated scale from field notes of a survey made by me, or under my supervision and direction, between the 22nd day of October, 2001 and the 23rd day of October, 2001; that it truly and correctly represents the proposed location and extent of the works used to divert water from underground in LANDER County, Nevada by BATTLE MOUNTAIN GOLD COMPANY for **mining and milling** purposes under a portion of Permit Number 11876 Cert. No. 3503. That the proposed point of diversion, the approximate location and size of the diverting channel or other conduit, the place and manner of use, and the location and names of all other works or streams which are crossed by, or connected with the said works, are fully and correctly designated thereon.

PROFESSIONAL LAND SURVEYOR STATE OF NEVADA
JOHN H. MILTON III
No. 5271

11-6-01

State Water Right Surveyor No. 573

Subscribed and sworn to before me this 6th day of November, 2001.

Doris A. Twichell

DORIS A. TWICHELL
Notary Public in and for Humboldt County, State of Nevada.
My commission expires on: May 28th, 2005.

DORIS A. TWICHELL
Notary Public - State of Nevada
Humboldt County
My appointment expires May 28, 2005
#93-3552-9

NOTES:

◇ Indicates a found section corner, an iron pipe with a B.L.M. brass cap, unless otherwise noted.

◆ Indicates a found 1/4 section corner, an iron pipe with a B.L.M. brass cap, unless otherwise noted.

Basis of Bearings: WGS 84 from GPS Satellite Observation at U.S.C. & G.S. Triangulation Station "Alkali".

Indicates the boundary of the proposed place of use.

Indicates the boundary of the existing place of use.

SCALE 1" = 2000'
2000 0 2000 4000 6000 8000

AMENDED

STATE ENGINEER'S USE

FILED
MAR 18 2002
STATE ENGINEER'S OFFICE

MAP TO ACCOMPANY APPLICATION TO CHANGE THE POINT OF DIVERSION & THE MANNER AND PLACE OF USE OF A PORTION OF PERMIT NO. 11876 CERT. 3503 BY BATTLE MOUNTAIN GOLD COMPANY FROM UNDERGROUND FOR MINING AND MILLING USE IN LANDER COUNTY, NEVADA

Desert Mountain Surveying
Land and Water Right Surveyors
146 West Second Street
WINNEMUCCA, NEVADA 89445 (775) 623-1414

86237 80306 80305 76500T 76283 76282T 72084 68408 68407