SW1/4 OF SECTION 2, T.35N.,R.37E., M.D.B.&M.

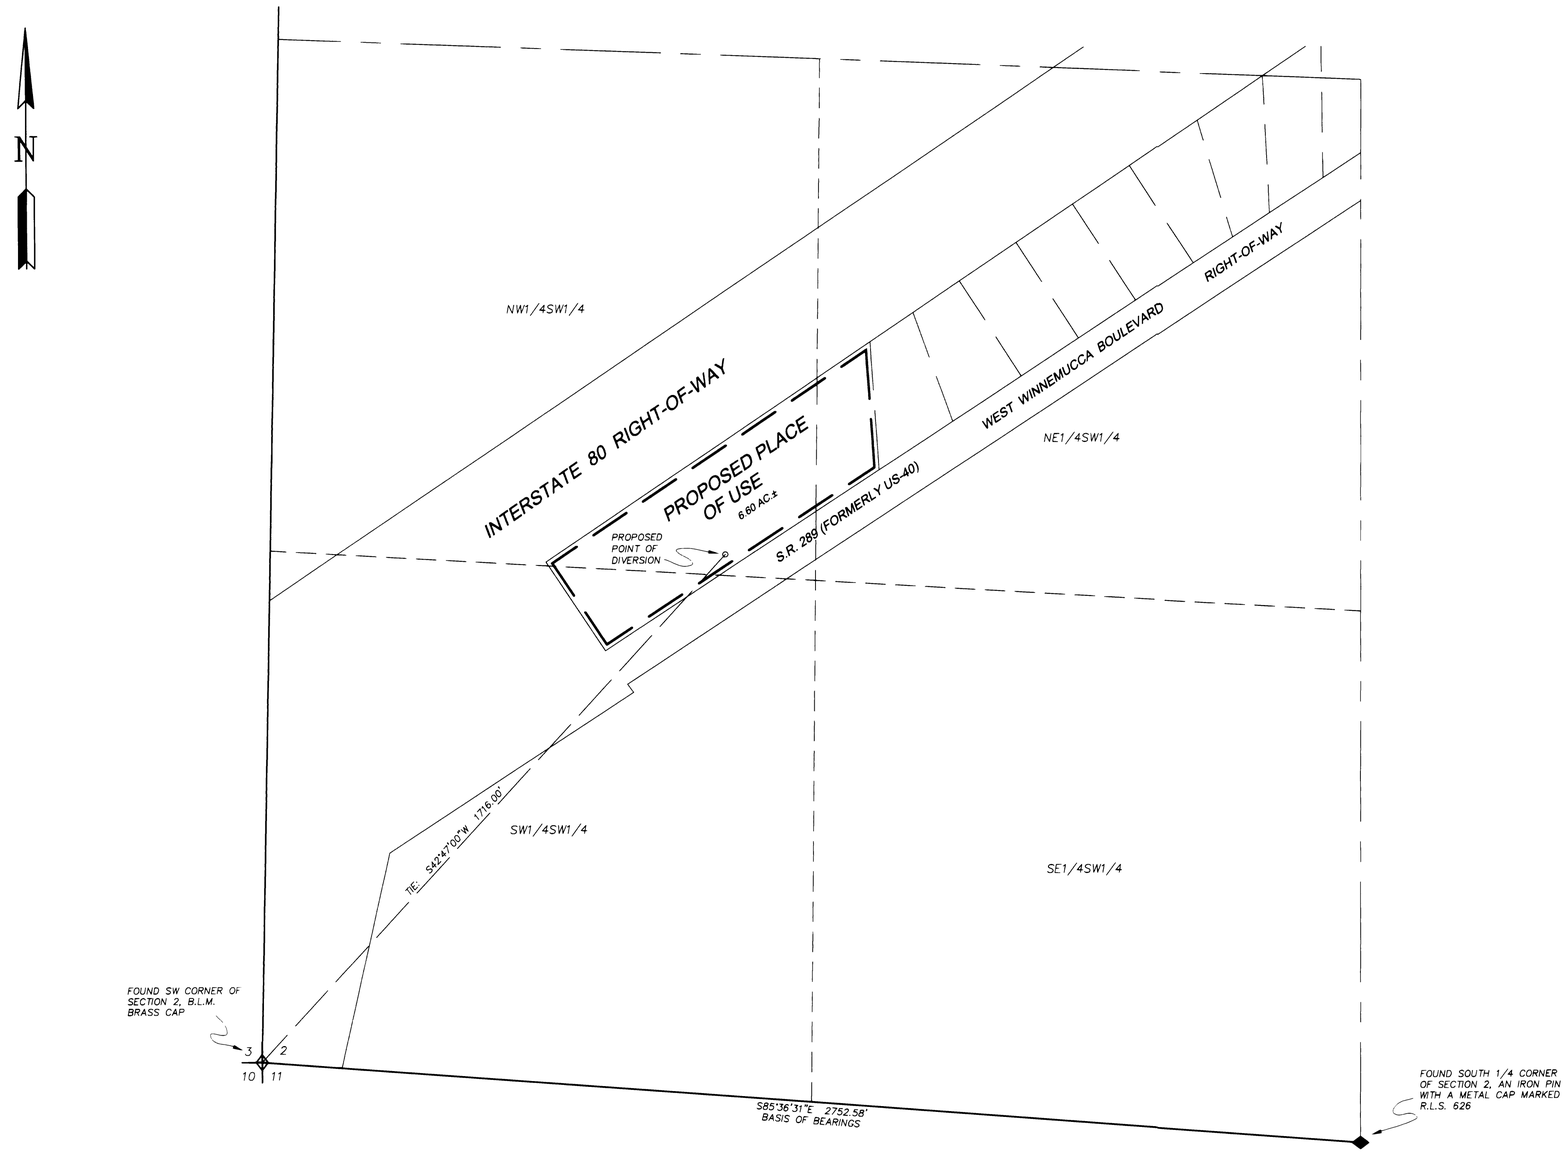

STATE OF NEVADA
COUNTY OF HUMBOLDT

I, JOHN H. MILTON III, being first duly sworn, depose and say that this map, consisting of one sheet, numbered from 1 to 1, inclusive, has been correctly drawn to the designated scale from field notes of a survey made by me, or under my supervision and direction, between the 22nd day of January, 2002 and the 23rd day of January, 2002; that it truly and correctly represents the proposed location and extent of the works used to divert water from underground in Humboldt County, Nevada by the GARY AND TERRI TOMPKINS FAMILY TRUST for commercial use and fire protection purposes. That the proposed point of diversion, the approximate location and size of the diverting channel or other conduit, the place and manner of use, and the location and names of all other works or streams which are crossed by, or connected with the said works, are fully and correctly designated thereon.

2-15-02

State Water Right Surveyor No. 573

Subscribed and sworn to before me this 15th day of February, 2002.

Terry W. Miller

Notary Public in and for Humboldt County, State of Nevada.
My commission expires on: May 28th, 2005.

TERRY W. MILLER
Notary Public - State of Nevada
Humboldt County
My appointment expires May 31, 2005
#99 - 23900 - 9

GRAPHIC SCALE

200 0 100 200 400 800

1 inch = 200 ft.

NOTES:

Basis of Bearings was taken from Parcel Map File Number 217877 prepared for Bahan, Mortenson and Bahan which was recorded on December 10th, 1981 in the Office of the Humboldt County Recorder.

—— —— Indicates the boundary of the proposed place of use.

STATE ENGINEER'S USE

FILED
FEB 19
STATE ENGINEER'S OFFICE

Desert Mountain Surveying
Land and Water Right Surveyors
146 West Second Street
Winnemucca, Nevada 89445 (775) 623-4414

- MAP -

To Accompany Application To Appropriate Water From Underground

- BY -

The Gary and Terri Tompkins Family Trust

For Commercial Use and Fire Protection Purposes In Humboldt County, Nevada

02012WM.dwg

68512