MAP TO ACCOMPANY APPLICATION TO CHANGE PLACE OF USE AND POINT OF DIVERSION AND MANNER OF USE OF PERMIT NO. 68624

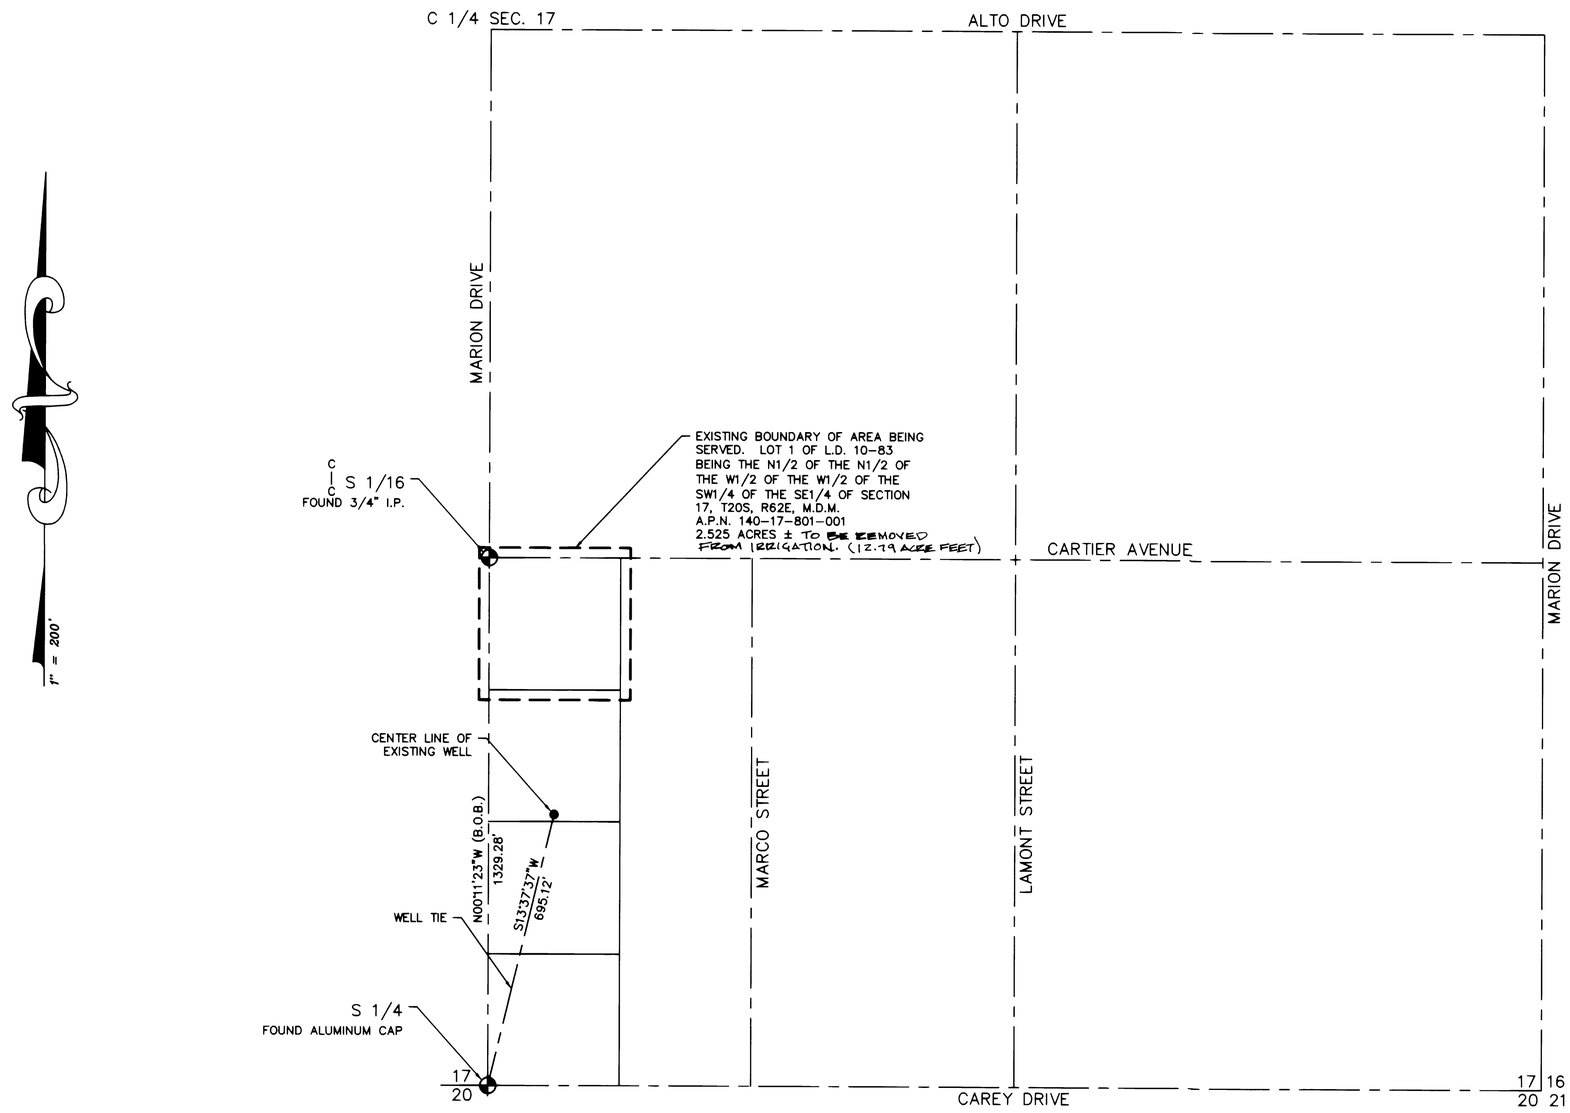

EXISTING PLACE OF USE
PORTION OF THE SW1/4 SE1/4 SEC. 17,
T20S, R62E, M.D.M.

ACKNOWLEDGEMENT

STATE OF NEVADA
COUNTY OF CLARK

THIS INSTRUMENT WAS ACKNOWLEDGED BEFORE ME ON 5/16/02
BY Robert Fulstone

Daniel C. Eanes
DANIEL C. EANES
NOTARY PUBLIC IN AND FOR SAID COUNTY AND STATE
MY COMMISION EXPIRES ON OCTOBER 18, 2005

I, ROBERT FULSTONE, BEING FIRST DULY SWORN DEPOSE AND SAY THAT THIS MAP CONSISTING OF ONE SHEET HAS BEEN CORRECTLY DRAWN TO THE DESIGNATED SCALE FROM THE FIELD NOTES OF THE SURVEY MADE UNDER MY SUPERVISION AND DIRECTION ON 5/11/2002 AND THAT IS TRUELY AND CORRECTLY REPRESENTS THE PROPOSED LOCATION AND EXTENT OF THE WORKS USED TO DIVERT WATER FROM AN UNDERGROUND SOURCE IN THE LAS VEGAS VALLEY BASIN BY FREHNER CONSTRUCTION COMPANY, INC FOR MINING USE, THAT THE PROPOSED POINT OF DIVERSION, THE APPROXIMATE LOCATION AND SIZE OF THE DIVERTING CHANNEL OR OTHER CONDUIT, THE PLACE AND MANNER OF USE AND THE LOCATION AND USE OF ALL OTHER STREAMS, WHICH ARE CROSSED OR CONNECTED WITH THE SAID WORKS ARE FULLY AND CORRECTLY DESIGNATED THEREON.

ROBERT FULSTONE
STATE WATER RIGHTS SURVEYOR
NEVADA CERTIFICATE NO. 639

PROFESSIONAL LAND SURVEYOR – STATE OF NEVADA
ROBERT FULSTONE
No. 5289
5/16/02

NOTE:
SEE PROPOSED POINT OF DIVERSION MAP BY OTHERS.

GRAPHIC SCALE
200 0 100 200 400 800
(IN FEET)
1 INCH = 200 FT.

BASIS OF BEARINGS

N 00°11'23 W BEING THE WEST LINE OF THE SOUTHWEST QUARTER (SW1/4) OF THE SOUTHEAST QUARTER (SE1/4) OF SECTION 17, TOWNSHIP 20 SOUTH, RANGE 62 EAST, M.D.M. PER FILE 31 PAGE 13 OF PARCEL MAPS

STATE ENGINEER'S USE

68624

CJ 2-3-03 Title block should read "Map to accompany application for change of place of use and point of diversion and manner of use of a portion of permit 26784, Certificate 9460."

FILED
FEB 03 2003
STATE ENGINEER'S OFFICE

RECEIVED
03 JAN 27 PM 1:02
STATE ENGINEERS OFFICE

MAP TO ACCOMPANY APPLICATION FOR CHANGE OF PLACE OF USE AND POINT OF DIVERSION AND MANNER OF USE OF PERMIT NO. 68624

FOR: FREHNER CONSTRUCTION COMPANY, INC

PURPOSE: MINING
FROM: AN UNDERGROUND SOURCE IN CLARK COUNTY, NEVADA

DRAWN BY:	KEITH E. BEAKE
DATE:	5/11/2002
DWG #:	
FILE NAME:	3278WRM.DWG
SCALE:	1" = 200'
	REVISED 12/20/02

FULSTONE ENTERPRISES
940 S. MARTIN LUTHER KING BOULEVARD
LAS VEGAS, NV 89109
PHONE (702) 382-8141 FAX (702) 382-3103
EMAIL: fei@wizard.com

68624