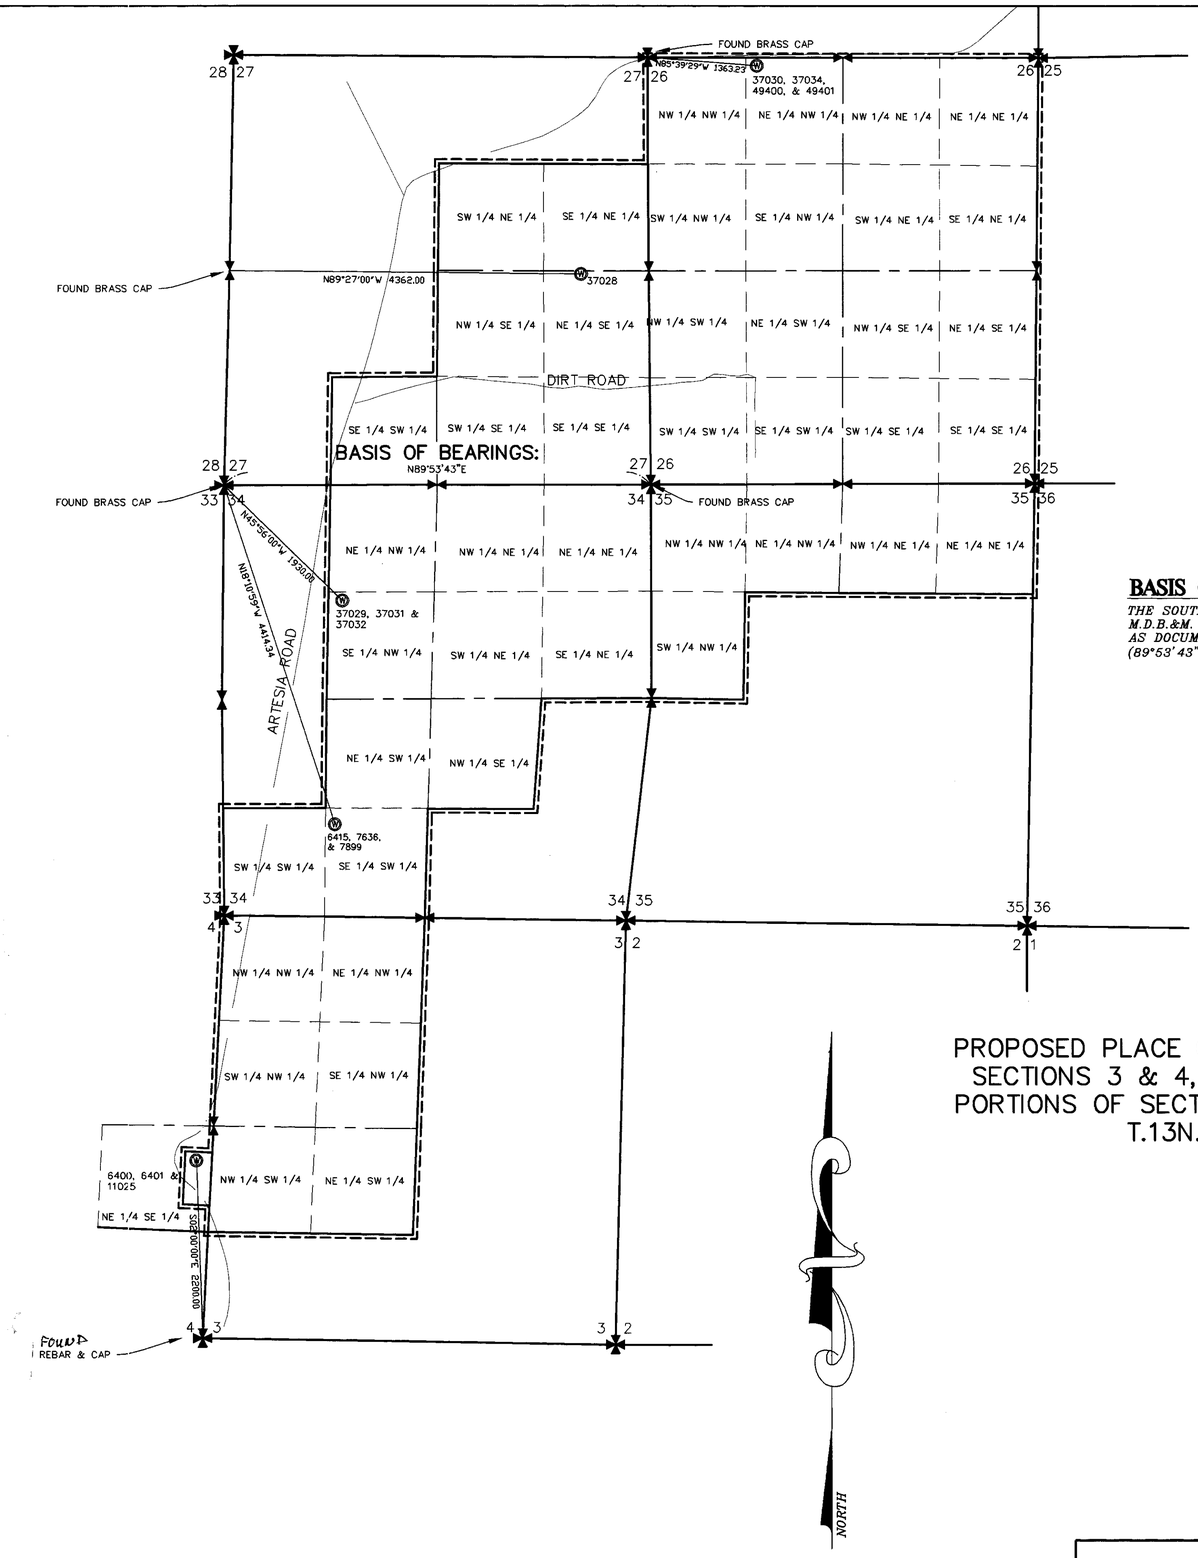

BASIS OF BEARINGS:

THE SOUTH LINE OF SECTION 27 T.13N., R.23E., M.D.B.&M. AS SHOWN ON RECORD OF SURVEY RECORDED AS DOCUMENT No. 257323 LYON COUNTY RECORDS (89°53'43")

PROPOSED PLACE OF USE–PORTIONS OF SECTIONS 3 & 4, T.12N., R.23E., AND PORTIONS OF SECTIONS 26,27,34, AND 35 T.13N., R.23E.,

GRAPHIC SCALE

1000 0 500 1000 2000 4000

(IN FEET)
1 inch = 1000 ft.

SURVEYOR'S CERTIFICATE

I, JAMES P. HADDAN, BEING FIRST DULY SWORN, DEPOSE AND SAY THAT THIS MAP, CONSISTING OF 1 SHEET, HAS BEEN CORRECTLY DRAWN TO THE DESIGNATED SCALE FROM FIELD NOTES OF A SURVEY MADE UNDER MY SUPERVISION ON THE 23RD DAY OF APRIL, 2002. THAT IT TRULY REPRESENTS THE PROPOSED LOCATION AND EXTENT OF THE WORKS USED TO DIVERT WATER FROM UNDERGROUND SOURCES IN LYON COUNTY, NEVADA. REQUESTED BY MARILYN CAREY POTTER CHILDREN'S TRUST, THAT THE PROPOSED POINT OF DIVERSION, THE LOCATION AND NAMES OF ALL OTHER WORKS WHICH WILL CROSS OR CONNECT WITH THE EXISTING WORKS, AND THE BOUNDARY OF ALL LANDS, SHOWING BY 40 ACRE SUBDIVISIONS, THE AREAS WHERE THE WATER IS TO BE USED, ARE FULLY AND CORRECTLY DESIGNATED HEREON.

JAMES P. HADDAN, NEVADA P.L.S. 9879

REGISTERED LAND SURVEYOR - STATE OF NEVADA
JAMES P. HADDAN
PLS
No. 9879

STATE OF NEVADA } SS
CARSON CITY

SUBSCRIBED AND SWORN BEFORE ME THIS 3 DAY OF MAY, 2002.
NOTARY PUBLIC IN AND FOR CARSON CITY, NEVADA.

SANDRA ALLEC
NOTARY PUBLIC - NEVADA
Appt. Recorded in CARSON CITY
My Appt. Exp. Apr. 10, 2005
No. 94-0575-3

NOTARY PUBLIC

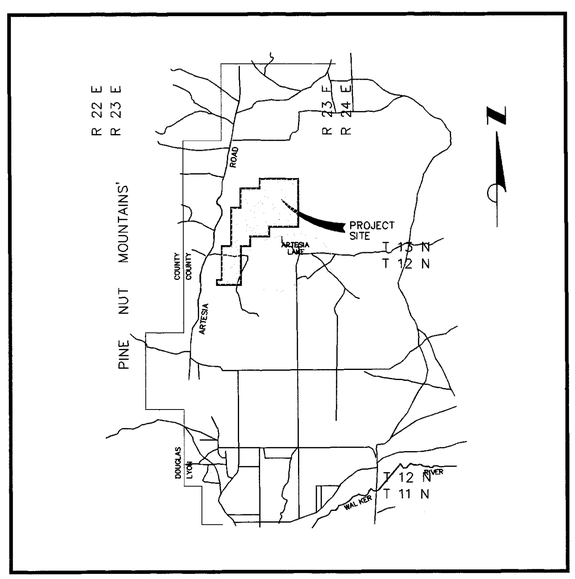

VICINITY MAP
N.T.S.

SHEET 1 OF 1 *05-02-02*

STATE ENGINEER'S USE

68767 through 68770

FILED
AUG 05 2002
STATE ENGINEER'S OFFICE

MAP TO ACCOMPANY APPLICATIONS TO CHANGE THE POINT OF DIVERSION AND PLACE OF USE OF PERMIT No's. 6400, 6401, 6415, 7636, 7899, 11025, 37030 37034, 49400 AND 49401 AND THE PLACE OF USE OF PERMIT No's 37028, 37029, 37031, AND 37032 BY MARILYN CAREY POTTER CHILDREN'S TRUST, FROM UNDERGROUND SOURCES FOR IRRIGATION AND DOMESTIC PURPOSES IN LYON COUNTY, NEVADA

HADDAN ENGINEERING
206 S. MINNESOTA STREET
CARSON CITY, NEVADA 89703
(775)883-6595

1021BS1

\\Darrell\d\Land Projects\1021\dwgs\1021BS1.dwg, Layout1, 5/02/2002 10:14:10 AM

84485
83772T
74807
74806
74805 74804 68780 68779 68778 68777 68776 68775 68774 68773 68772 68771 68770 68769 68768 68767