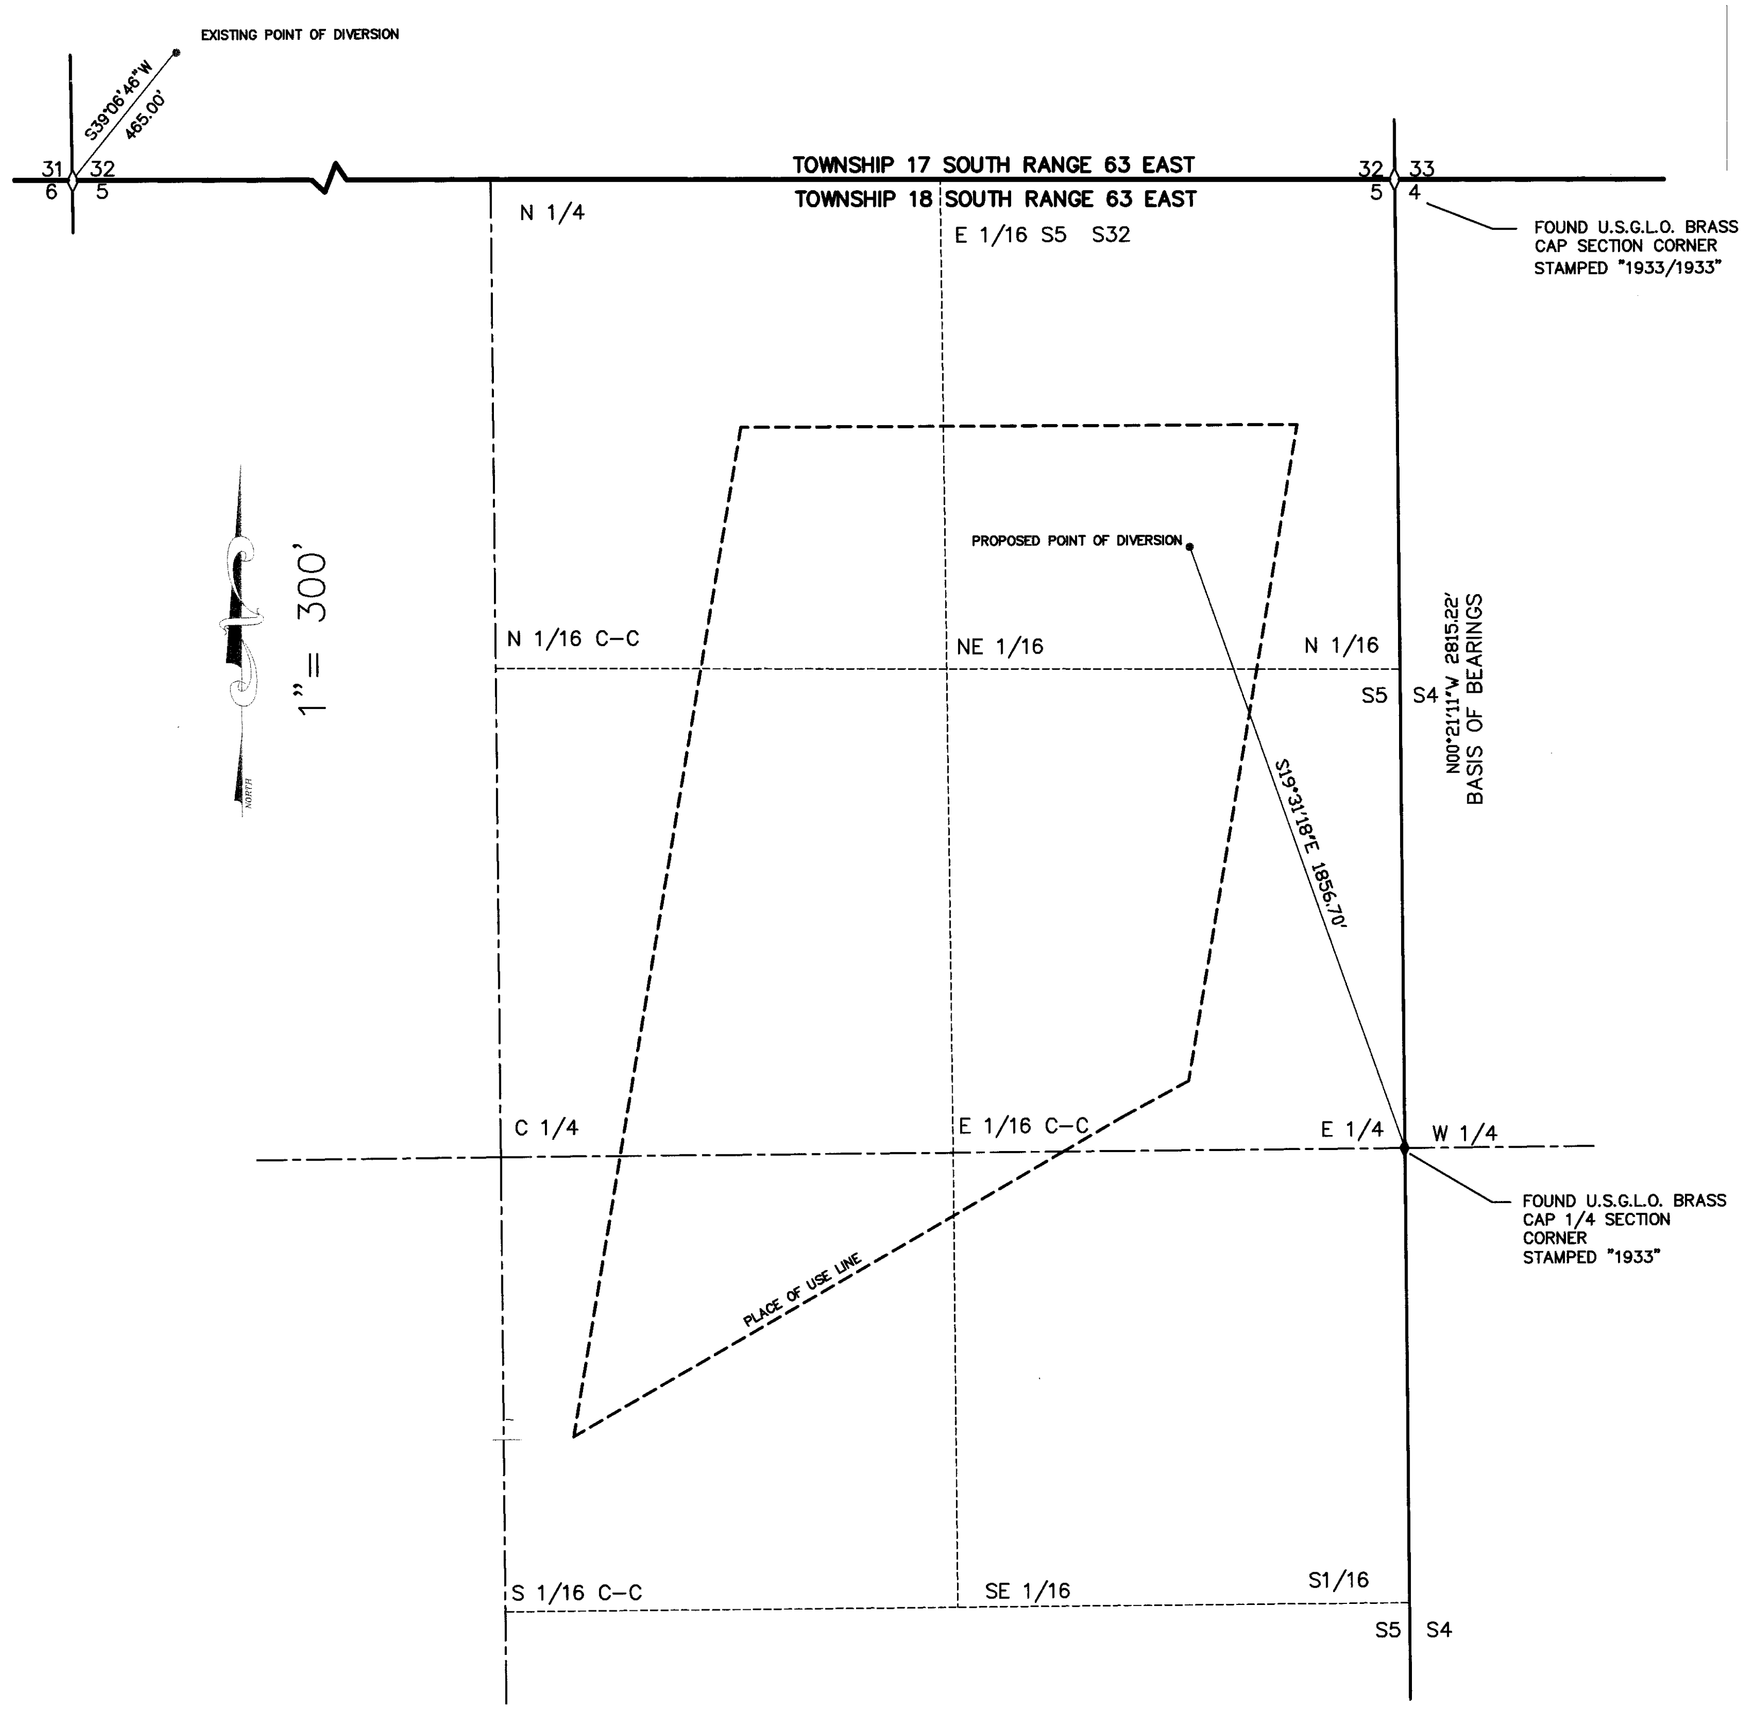

STATE OF NEVADA }
COUNTY OF CLARK } SS

I, MARK L. HEDGE, BEING FIRST DULY SWORN, DEPOSE AND SAY THAT THIS MAP, CONSISTING OF (1) SHEET, HAS BEEN CORRECTLY DRAWN TO THE DESIGNATED SCALE FROM FIELD NOTES OF A SURVEY MADE BY ME, OR UNDER MY SUPERVISION AND DIRECTION, BETWEEN THE 1ST DAY OF OCTOBER, 2001, AND THE 28TH DAY OF FEBRUARY, 2002; THAT IT TRULY AND CORRECTLY REPRESENTS THE PROPOSED LOCATION AND EXTENT OF THE WORKS USED TO DIVERT WATER FROM THE GARNET VALLEY WATER BASIN IN CLARK COUNTY, NEVADA, BY THE LAS VEGAS VALLEY WATER DISTRICT.

STATE WATER-RIGHTS SURVEYOR

Mark L. Hedge

MARK L. HEDGE NEVADA P.E. # 8445

W.R.S. # 876

PROFESSIONAL ENGINEER-STATE OF NEVADA
MARK L. HEDGE
No. 8445

5-14-02

SUBSCRIBED AND SWORN TO BEFORE, ME,
THIS 14th DAY OF May, 2002,

Stacy Lynn Balzer

STACY LYNN BALZER
NOTARY PUBLIC IN AND FOR CLARK COUNTY, NEVADA.
MY COMMISSION EXPIRES: AUGUST 11, 2003

Notary Public - State of Nevada
County of Clark
STACY LYNN BALZER
My Appointment Expires
August 11, 2003
99-57006-1

BASIS OF BEARINGS

THE BASIS OF BEARINGS FOR THIS SURVEY IS THE EAST LINE OF SECTION 5, TOWNSHIP 18 SOUTH, RANGE 63 EAST, M.D.M., AS SHOWN ON EXISTING RECORD OF SURVEY RECORDED IN THE OFFICE OF THE COUNTY RECORDER IN FILE 114 AT PAGE 71 OF OFFICIAL RECORDS, CLARK COUNTY, NEVADA. IE NORTH 00°21'11" WEST

STATE ENGINEER'S USE

68822

5-30-2002 TITLE BLOCK SHOULD READ "PLACE OF USE" + MUNICIPAL USE

FILED
MAY 1 0 2002
STATE ENGINEER'S OFFICE

MAP TO ACCOMPANY APPLICATION TO CHANGE THE POINT OF DIVERSION AND MANNER OF USE UNDER PERMIT NUMBER 54073 BY THE LAS VEGAS VALLEY WATER DISTRICT FROM THE GARNET VALLEY WATER BASIN IN CLARK COUNTY, NEVADA

LOCHSA SURVEYING
5828 SPRING MOUNTAIN ROAD - SUITE 308
LAS VEGAS, NEVADA, 89102
702-365-9312 FAX 702-365-9317 S - 1051

86466T 79001 68837T 68822