STATE OF NEVADA }
COUNTY OF WASHOE } SS

WITHIN SECTION 7, T.22N., R.22E., M.D.M., THE SE 1/4 OF SECTION 11; THE E1/2 & SW1/4 OF SECTION 12; THE N 1/2 OF SECTION 13; AND THE NE 1/4 OF SECTION 14; T.22N., R.21E., M.D.M.

I, George G. Lindesmith, being first duly sworn, depose and say that this map consisting of one sheet, has been correctly drawn to the designated scale from notes of a survey conducted under my supervision, on 6-25-2002, it is based on the record information listed, and that it correctly represents the proposed location and extent of works to divert water from an underground source within Washoe County, Nevada, by Boeing North American, Inc. Rocketdyne Propulsion and Power, for Environmental purposes.

LAND SURVEYOR GEORGE G. LINDESMITH No.6306 PROFESSIONAL ENGINEER STATE OF NEVADA

6-26-2002

George G. Lindesmith
State Water-Right Surveyor No. 704

Subscribed and sworn to before me on this 26th day of June, 2002.

Rae Ann Loving
RAE ANN LOVING
Notary Public

RAE ANN LOVING
Notary Public - State of Nevada
Appointment Recorded in Washoe County
No: 93-0611-2 - Expires April 21, 2005

PERMIT NO. 65571-E
WELL TIES TO THE S1/4 CORNER OF SECTION 12

WELL	BEARING	DISTANCE
DEX-1	S12°42'25"W	485.87'
DEX-4	S24°12'56"W	275.19'
* DEX-3	S70°23'10"W	1230.26'
DEX-14	S08°58'07"W	380.11'
DEX-15	S10°05'21"W	314.16'

* EXISTING WELLS CURRENTLY INACTIVE.

PERMIT NO. 65570-E
WELL TIES TO THE S1/4 CORNER OF SECTION 12

WELL	BEARING	DISTANCE
DEX-2	N77°44'07"E	1885.10'
DEX-9	N85°07'47"E	1884.93'
DEX-10	N87°39'54"E	1910.72'
DEX-11	N82°37'28"E	1932.11'
* DEX-12	N80°34'35"E	1936.26'
DEX-13	N75°45'46"E	1866.45'

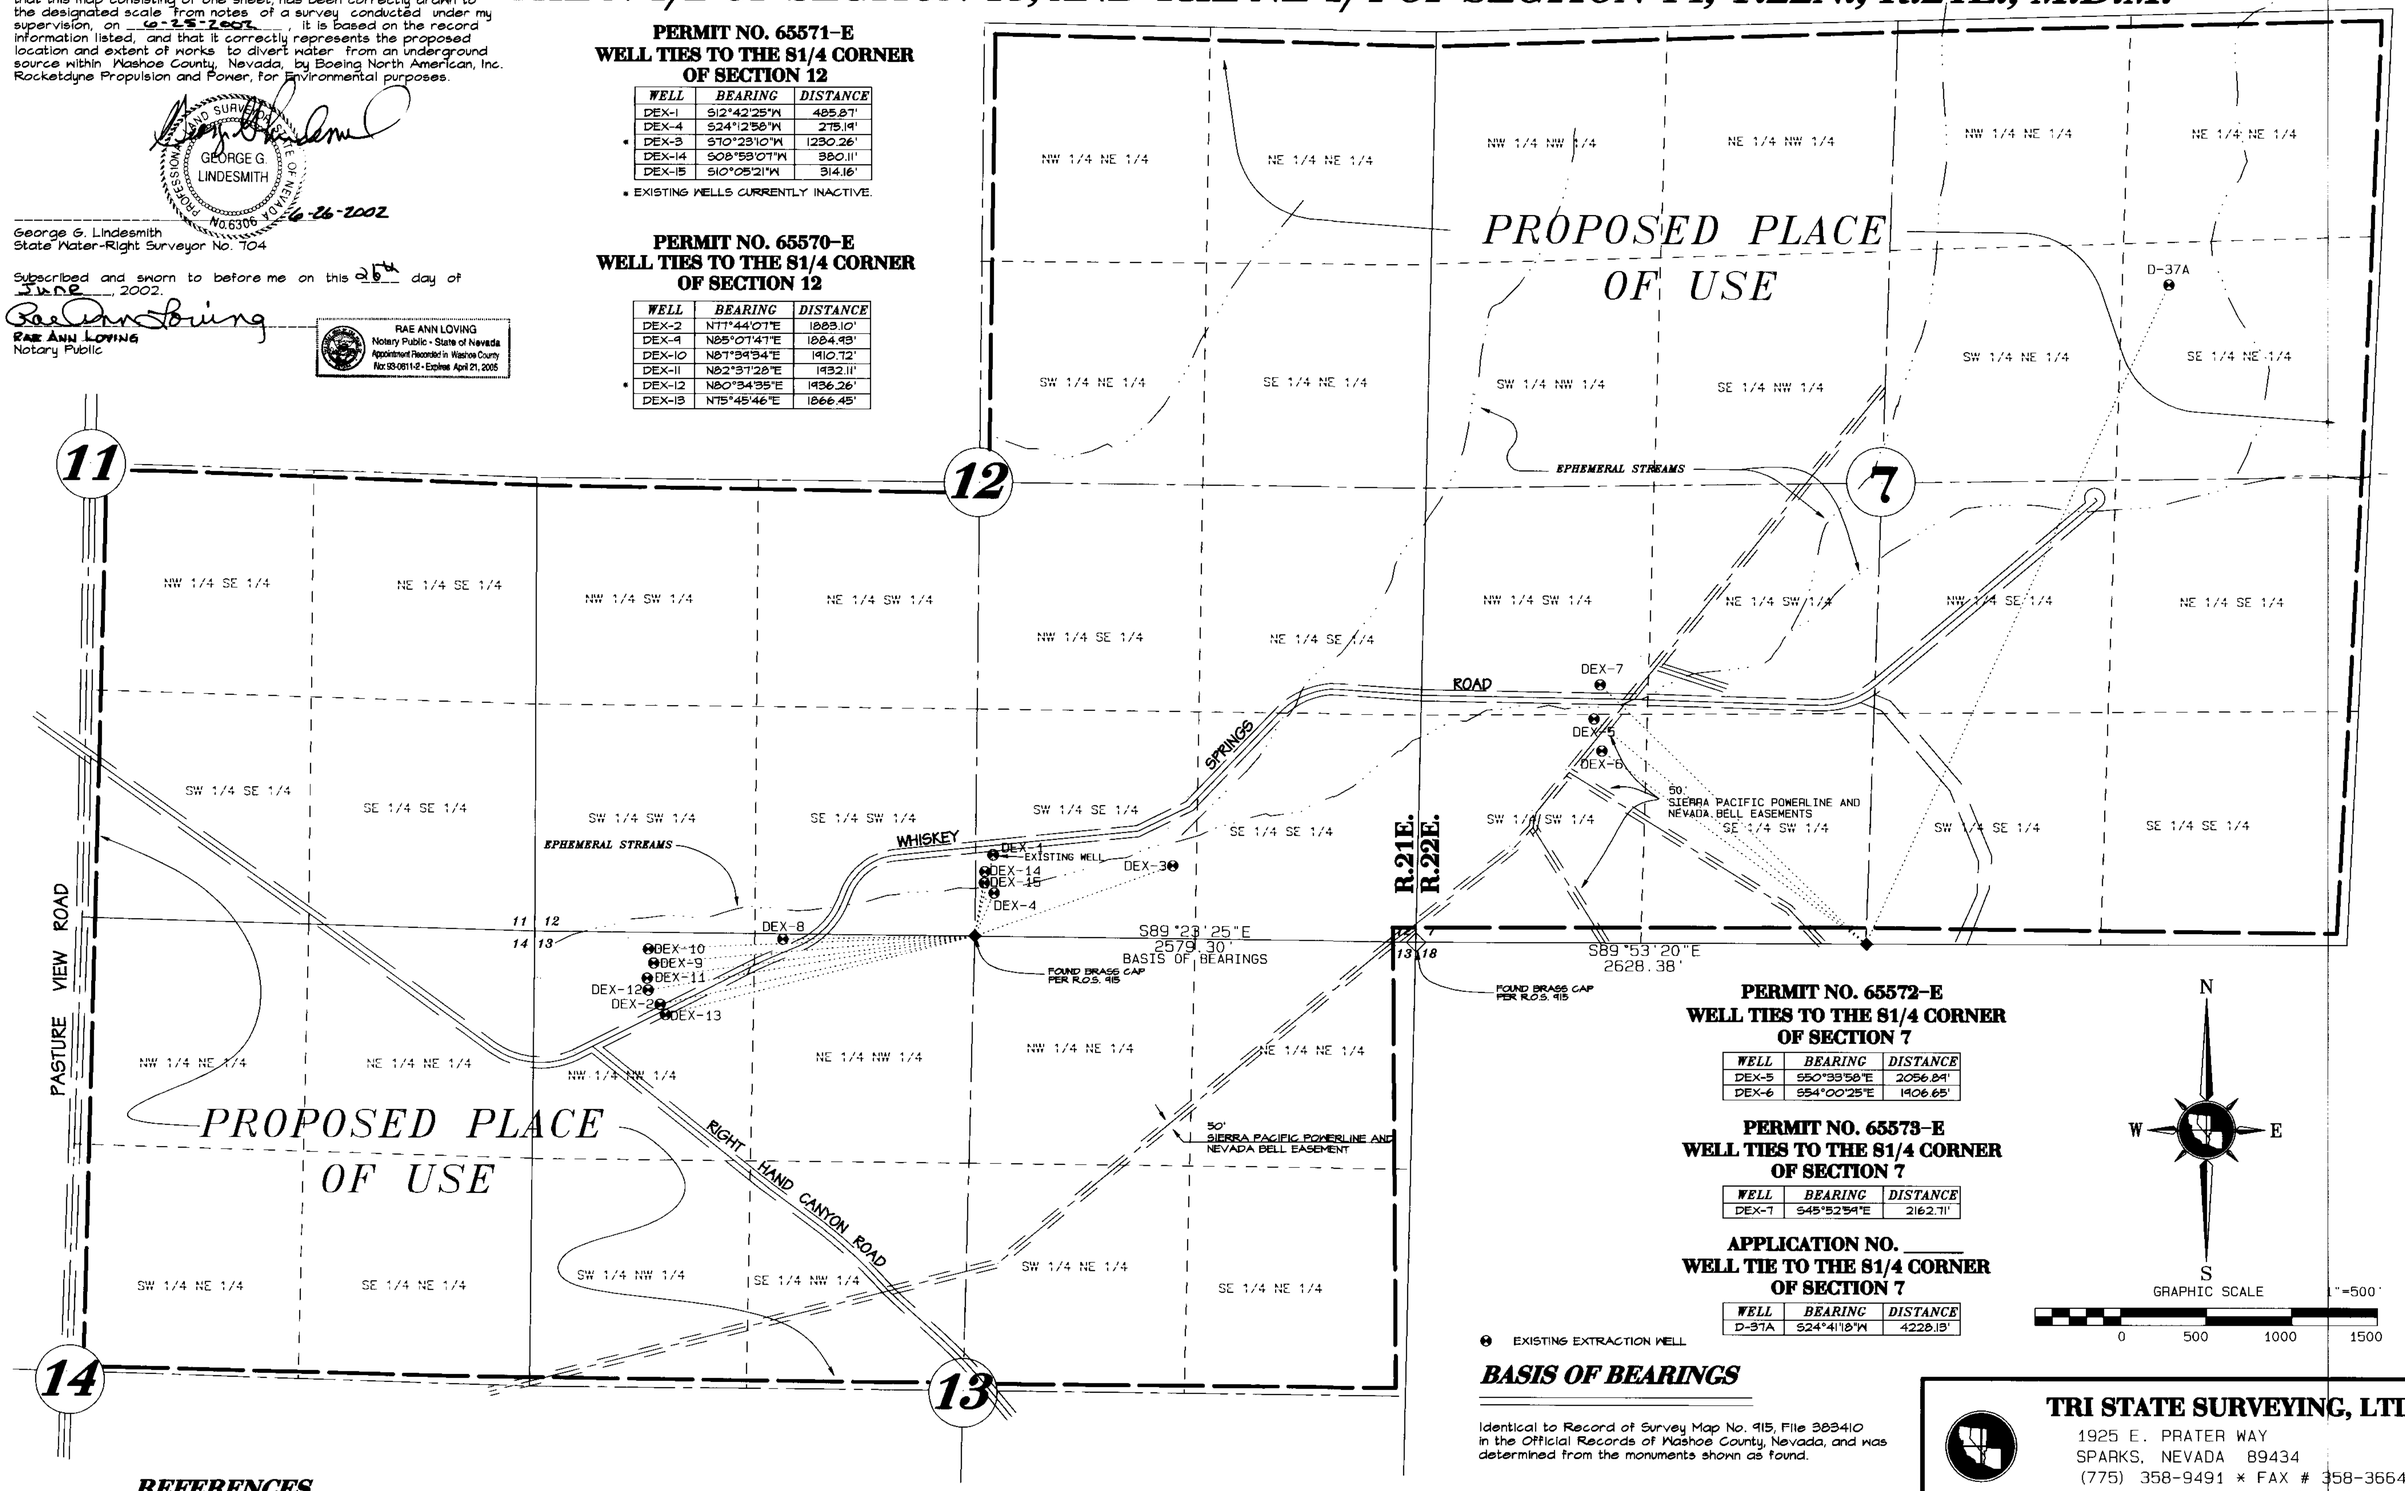

PERMIT NO. 65572-E
WELL TIES TO THE S1/4 CORNER OF SECTION 7

WELL	BEARING	DISTANCE
DEX-5	S50°39'58"E	2056.84'
DEX-6	S54°00'25"E	1906.65'

PERMIT NO. 65573-E
WELL TIES TO THE S1/4 CORNER OF SECTION 7

WELL	BEARING	DISTANCE
DEX-7	S45°52'54"E	2162.71'

APPLICATION NO. _____
WELL TIE TO THE S1/4 CORNER OF SECTION 7

WELL	BEARING	DISTANCE
D-37A	S24°41'18"W	4228.13'

N
W E
S

GRAPHIC SCALE 1"=500'
0 500 1000 1500

EXISTING EXTRACTION WELL

BASIS OF BEARINGS

Identical to Record of Survey Map No. 915, File 383410 in the Official Records of Washoe County, Nevada, and was determined from the monuments shown as found.

TRI STATE SURVEYING, LTD
1925 E. PRATER WAY
SPARKS, NEVADA 89434
(775) 358-9491 * FAX # 358-3664
JOB # 95047.01

REFERENCES

1. Record of Survey Map No. 915, File No. 383410 in the Official Records of Washoe County, Nevada.
2. Record of Survey Map No. 1021, File No. 439203 in the Official Records of Washoe County, Nevada.
3. Record of Survey Map No. 1205, File No. 546996 in the Official Records of Washoe County, Nevada.
4. Record of Survey Map No. 916, File No. 383411 in the Official Records of Washoe County, Nevada.

WELL TIES TO THE S1/4 CORNER OF SECTION 12

WELL	BEARING	DISTANCE
* DEX-8	N88°58'42"E	1123.30'

* EXISTING WELLS CURRENTLY INACTIVE.

STATE ENGINEER'S USE

68919 E

FILED
JUN 26 2002
STATE ENGINEER'S OFFICE

MAP TO ACCOMPANY
APPLICATION TO APPROPRIATE WATER
FOR ENVIROMENTAL PURPOSES
BY

BOEING NORTH AMERICAN, INC.
ROCKETDYNE PROPULSION & POWER

FROM AN UNDERGROUND SOURCE
WITHIN WASHOE COUNTY, NEVADA

68919 E