MAP TO ACCOMPANY APPLICATION TO CHANGE PLACE OF USE AND POINT OF DIVERSION OF A PORTION OF PERMIT NO. 15032 CERT #8712

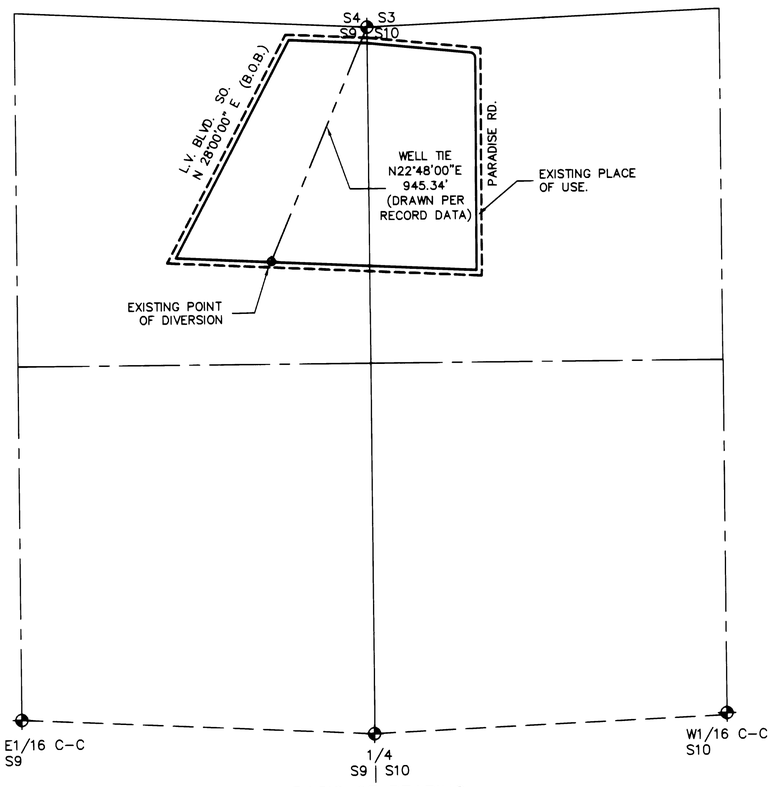

BASIS OF BEARING
N 28°00'00" E OF BEING THE CENTERLINE
OF LAS VEGAS BLVD. SOUTH PER
EXISTING BASE RIGHT MAP FOR 15032

EXISTING PLACE OF USE
PORTION OF THE NE4NE4, SECTION 9
AND A PORTION OF THE NW4NW4 SECTION 10
T21S,R61E, M.D.M.

1"=300'

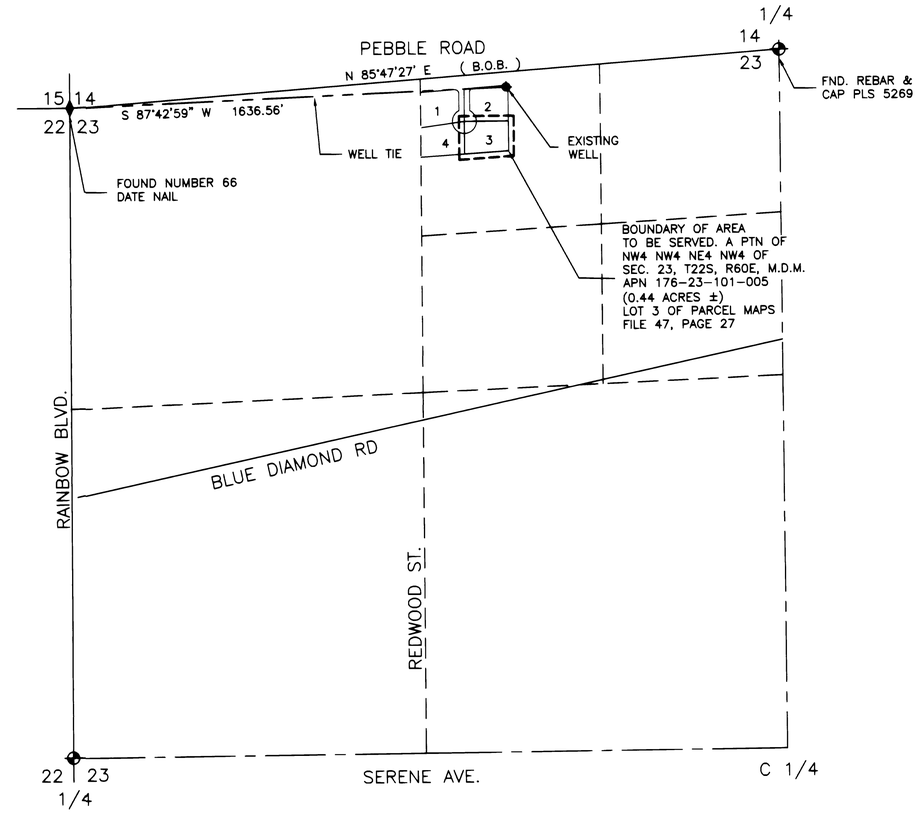

LEGEND

B.O.B. BASIS OF BEARINGS

◆ MONUMENTS FOUND AS SHOWN

PROPOSED PLACE OF USE.
PTN: NE1/4 NW1/4
SEC. 23, T22S, R60E, M.D.M.

ACKNOWLEDGEMENT

STATE OF NEVADA
COUNTY OF CLARK

THIS INSTRUMENT WAS ACKNOWLEDGED BEFORE ME ON JULY 23RD, 2002
BY ROBERT FULSTONE

NOTARY PUBLIC
STATE OF NEVADA
County of Clark
DIANE EDDINS
No. 93-1388-1
My Appointment Expires July 6, 2005

DIANE EDDINS
NOTARY PUBLIC IN AND FOR SAID COUNTY AND STATE
MY COMMISION EXPIRES ON July 6, 2005

I, ROBERT FULSTONE, BEING FIRST DULY SWORN DEPOSE AND SAY THAT THIS MAP CONSISTING OF ONE SHEET HAS BEEN CORRECTLY DRAWN TO THE DESIGNATED SCALE FROM THE FIELD NOTES OF THE SURVEY MADE UNDER MY SUPERVISION AND DIRECTION ON 4/30/02 AND THAT IS TRUELY AND CORRECTLY REPRESENTS THE PROPOSED LOCATION AND EXTENT OF THE WORKS USED TO DIVERT WATER FROM AN UNDERGROUND SOURCE IN THE LAS VEGAS VALLEY BASIN BY JEFF SELLINGER

FOR QUASI-MUNICIPAL USE, THAT THE PROPOSED POINT OF DIVERSION, THE APPROXIMATE LOCATION AND SIZE OF THE DIVERTING CHANNEL OR OTHER CONDUIT, THE PLACE AND MANNER OF USE AND THE LOCATION AND USE OF ALL OTHER STREAMS, WHICH ARE CROSSED OR CONNECTED WITH THE SAID WORKS ARE FULLY AND CORRECTLY DESIGNATED THEREON.

ROBERT FULSTONE
STATE WATER RIGHTS SURVEYOR
NEVADA CERTIFICATE NO. 639

LAND SURVEYOR – STATE OF NEVADA
ROBERT FULSTONE
No. 5269
7/23/02 EXPIRES 6/30/2002

BASIS OF BEARINGS
N 85°47'27" E BEING THE NORTH LINE OF THE NORTHWEST QUARTER (NW 1/4) OF SECTION 23, TOWNSHIP 22 SOUTH, RANGE 60 EAST, M.D.M. PER FILE 47, PAGE 27 OF PARCEL MAPS.

GRAPHIC SCALE
300 0 150 300 600 1200
(IN FEET)
1 INCH = 300 FT.

DRAWN BY:	MONARCH DESIGN
DATE:	06/03/2002
DWG #:	KK2-13
FILE NAME:	3275WRT.DWG
SCALE:	1" = 300'

FULSTONE ENTERPRISES
940 S. MARTIN LUTHER KING BOULEVARD
LAS VEGAS, NV 89109
PHONE (702) 382-8141 FAX (702) 382-3103
EMAIL: fei@wizard.com

STATE ENGINEER'S USE

69030

FILED
AUG 5 2002
STATE ENGINEER'S OFFICE

MAP TO ACCOMPANY APPLICATION FOR CHANGE OF PLACE OF USE AND POINT OF DIVERSION OF A PORTION OF PERMIT NO. #15032 CERTIFICATE NO. #8712

FOR:
JEFF SELLINGER

PURPOSE: QUASI-MUNICIPAL
FROM: AN UNDERGROUND SOURCE IN CLARK COUNTY, NEVADA

69030