STATE OF NEVADA)
WASHOE COUNTY) S.S.

I, ROY H. HIBDON, BEING FIRST DULY SWORN, DEPOSE AND SAY THAT SITE INSPECTIONS HAVE BEEN MADE BY ME, OR UNDER MY SUPERVISION AND DIRECTION, ON OR BEFORE AUGUST 1, 2001; THAT THIS MAPS, CONSISTING OF TWO (2) SHEETS, HAVE BEEN CORRECTLY DRAWN TO THE DESIGNATED SCALE FROM SURVEYING CALCULATION NOTES PREPARED BY ME, OR UNDER MY SUPERVISION AND DIRECTION, RELYING UPON ANALYSIS OF RECORDED SURVEY MAPS AND OTHER RECORDED SURVEYING DOCUMENTS FILE IN THE MINERAL COUNTY, RECORDER'S OFFICE THAT THIS MAP TRULY AND CORRECTLY REPRESENTS THE LOCATION AND EXTENT OF THE WORKS OF USED TO DIVERT THE WATER FROM A DRILLED WELL LOCATED IN MINERAL COUNTY, BY ELLEN BLAIR FOR A UTILITY SERVICE SYSTEM; THAT THE PROPOSED POINT OF DIVERSION, THE APPROXIMATE LOCATION OF LATERAL AND MAIN LINES, THE LOCATION AND NAMES OF ALL OTHER WORKS THAT WILL CROSS OR CONNECT WITH THE PROPOSED SYSTEM AND THE BOUNDARY OF ALL LANDS, SHOWING BY 40-ACRE SUBDIVISION THE AREA INVOLVED, ARE FULLY AND CORRECTLY DESIGNATED THEREON. WATER DISTRIBUTION SYSTEM DATA PENDING WELL PERFORMANCE TEST.

Roy H Hibdon
ROY H. HIBDON SWRS NO. 370

REGISTERED PROFESSIONAL ENGINEER - STATE OF NEVADA
ROY H. HIBDON
CIVIL
No. 2358
8/21/02

SUBSCRIBED AND SWORN TO BEFORE ME A NOTARY PUBLIC IN AND FOR WASHOE COUNTY NEVADA, THIS 16 DAY OF August 2001.

Valerie W Bahl

VALERIE W. BAHL
Notary Public - State of Nevada
Appointment Recorded in Washoe County
No: 99-57680-2 - Expires August 17, 2003

BASIS OF BEARINGS

ESTABLISHED FROM THE SOUTH 1/4 CORNER TO THE SE SECTION CORNER OF SECTION 17, T 7N, R 30E. WHICH LINE BEARS N89°51'E PER GLO PLAT

NOTE:

REFER TO MAP FILED UNDER 28640 FOR ORIGINAL POINT OF DIVERSION AND PLACE OF USE.

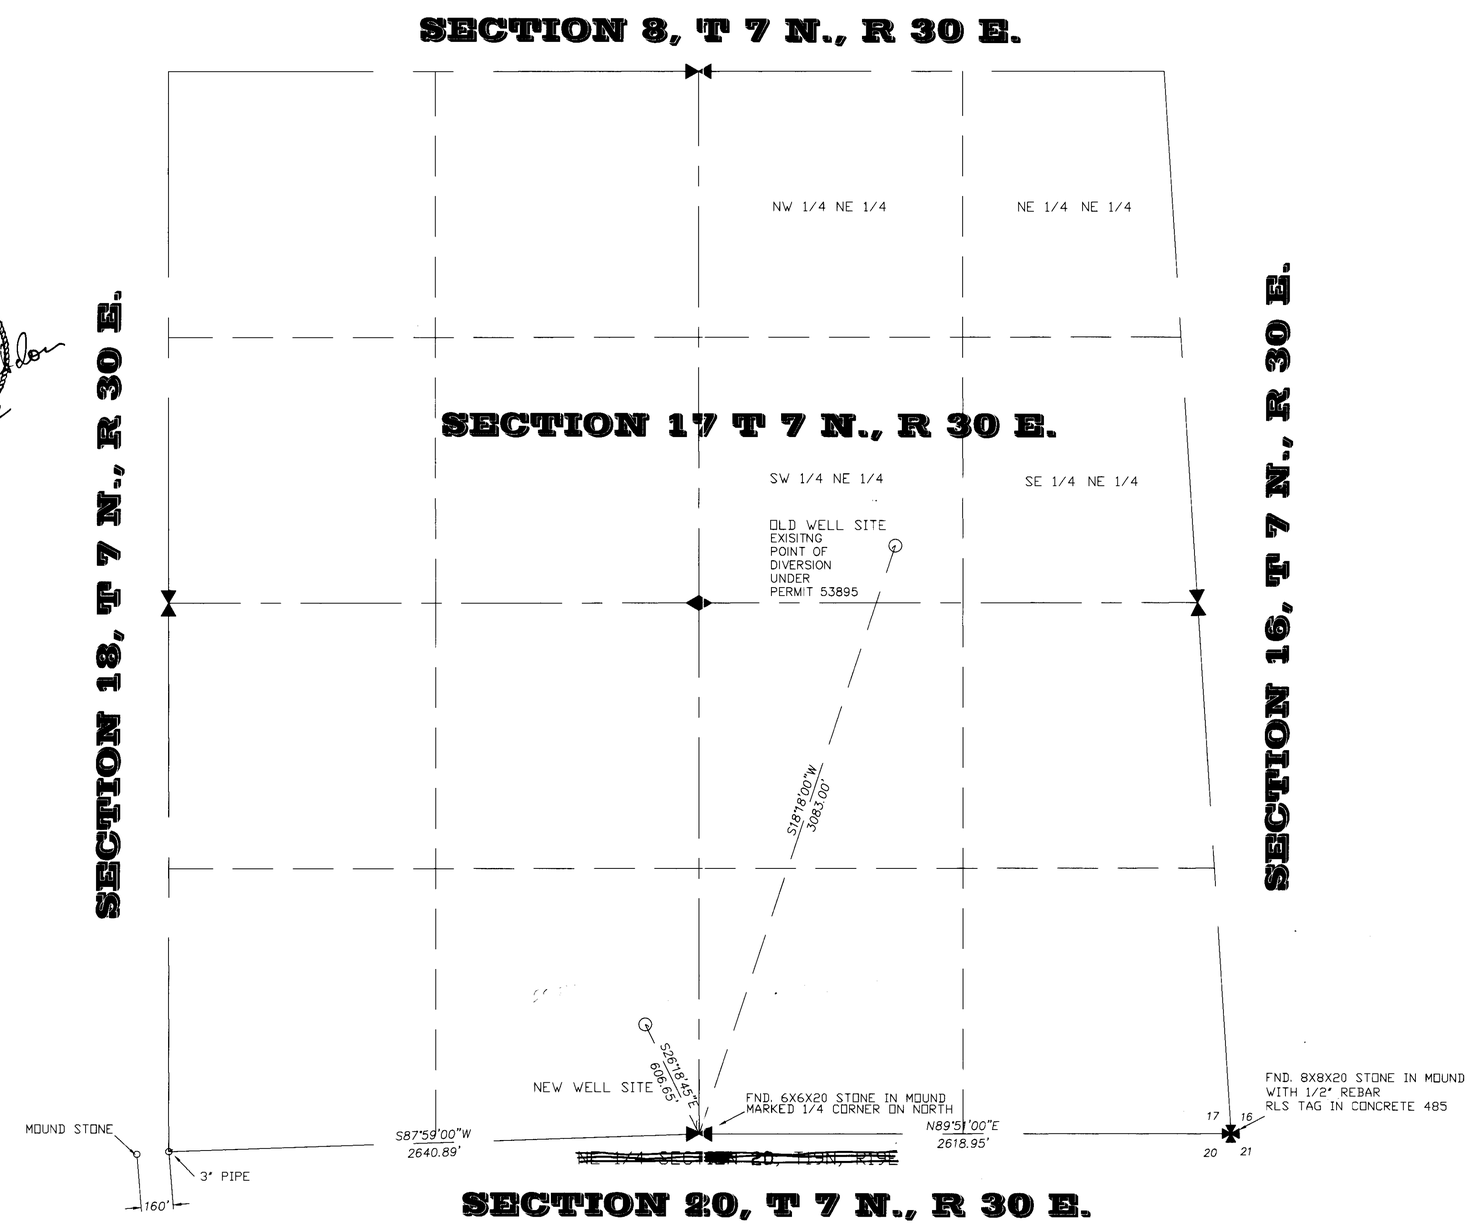

NORTH

SCALE: 1" = 400'
0 200 400 800 1200 1600

AN AUTOCAD COMPUTER GENERATED DRAWING

PREPARED BY:
ROY H. HIBDON
CIVIL ENGINEERING CONSULTANTS
1479 S. WELLS AVE.,SUITE 21, RENO NV. 89502
TELEPHONE (702) 323 4801 FAX (702) 323 1020

STATE ENGINEER'S USE

8-21-2002 CHANGES MADE BY ELLEN BLAIR BASED ON DISCUSSION R. THAYER WITH ROY HIBDON

ELLEN BLAIR
Ellen Blair

9-16-2002 Application 69098 is to change P.O.D. + P.O.U.
Application 69099 is to change P.O.D., M.O.U., + P.O.U.

FILED
AUG 21 2002
STATE ENGINEER'S OFFICE

MAP

TO ACCOMPANY APPLICATION TO CHANGE POINT OF DIVERSION OF A PORTION OF PERMIT NO. 53895 FROM AN UNDERGROUND SOURCE BY ELLEN BLAIR IN MINERAL COUNTY FOR IRRIGATION AND QUASI-MUNICIPAL SERVICE AND WILDLIFE

	DATE: AUGUST 1, 2001
JOB NO. 01015	DRAWN: JTT
	CHECKED: RHH

82248 69099