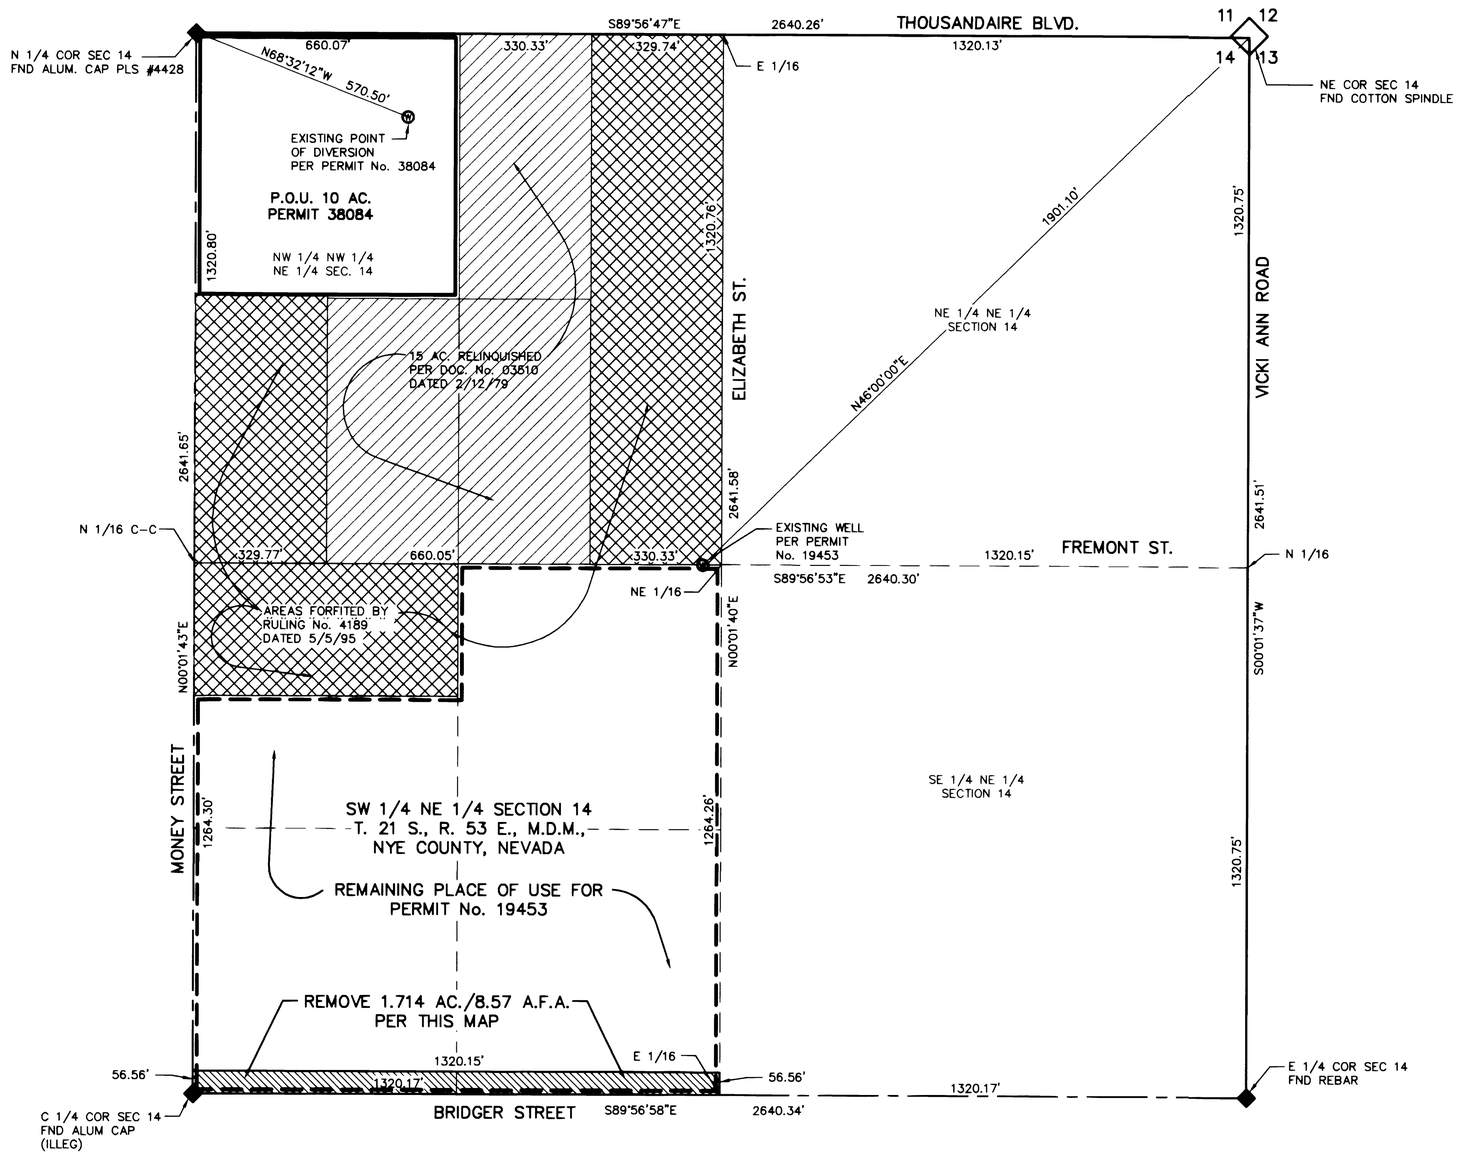

SURVEYOR'S CERTIFICATE:

STATE OF NEVADA)
) SS
COUNTY OF NYE)

I, DAVID A. RICHARDS, BEING FIRST DULY SWORN, DEPOSE AND SAY THAT THIS MAP, CONSISTING OF 1 SHEET, NUMBERED SHEET 1 OF 1, HAS BEEN CORRECTLY DRAWN TO THE DESIGNATED SCALE FROM FIELD NOTES OF A SURVEY MADE BY ME, OR UNDER MY SUPERVISION AND DIRECTION, BETWEEN THE 1st OF SEPTEMBER, 2001 AND THE 17th OF SEPTEMBER, 2001; THAT IT TRULY AND CORRECTLY REPRESENTS THE PROPOSED LOCATION AND EXTENT OF PROPERTY IRRIGATED BY PERMIT No. 19453 TO BE REMOVED FROM IRRIGATION IN THE COUNTY OF NYE, STATE OF NEVADA, BY NYE COUNTY, NEVADA IN SUPPORT OF CHANGE IN POINT OF DIVERSION, PLACE AND MANER OF USE OF A PORTION OF PERMIT No. 19453.

David A. Richards Aug. 16, 2002
DAVID A. RICHARDS, NEVADA PLS 10026
WATER RIGHT SURVEYOR No. 1068

SUBSCRIBED AND SWORN TO BEFORE ME
THIS 16th DAY OF August, 2002.
Delores M. Runau
NOTARY PUBLIC IN AND FOR Nye County, Nv.
MY COMMISSION EXPIRES May 21, 2006

NOTARY PUBLIC
County of Nye-State of Nevada
DELORES M. RUNAU
No. 02-75344-14
My Appointment Expires May 21, 2006

NORTH

GRAPHIC SCALE
200 0 100 200 400 800
(IN FEET)
1 inch = 200 ft.

CIVILWISE SERVICES
1191 W. BETTY AVE., PAHRUMP, NEV. 89060 (775) 751-1413

MAP IN SUPPORT OF
APPLICATION TO CHANGE POD, POU & MOU
FOR MUNICIPAL PURPOSES
NYE COUNTY, NEVADA

PREPARED FOR
TRASE VACKAR

SCALE:	SHEET	JOB NUMBER:
1" = 200'	1 OF 1	702-1

BASIS OF BEARING

S 89°56'47" E BEING THE BEARING OF THE NORTH LINE OF THE NE 1/4 OF SECTION 14, T. 21 S., R. 53 E., M.D.M. AS SHOWN ON PARCEL MAP No. 75931 DATED 3/3/83.

REFERENCES

PARCEL MAP	FILE No. 75931	DATED: 3/3/83
PARCEL MAP	FILE No. 72168	DATED: 12/27/82
PARCEL MAP	FILE No. 106825	DATED: 3/7/84
PARCEL MAP	FILE No. 342079	DATED: 11/15/93

STATE ENGINEER'S USE

ALE 9/17/02 : Bearing for existing POD should be N45°00'00"E 69101

FILED AUG 23 2002
STATE ENGINEER'S OFFICE

MAP TO ACCOMPANY APPLICATION
TO CHANGE THE POINT OF DIVERSION,
PLACE AND MANNER OF USE
OF A PORTION OF PERMIT No. 19453
CERT. No. 6007
FOR MUNICIPAL USE PURPOSES
BY NYE COUNTY, STATE OF NEVADA
FROM "UNDERGROUND"
IN NYE COUNTY, NEVADA

69101