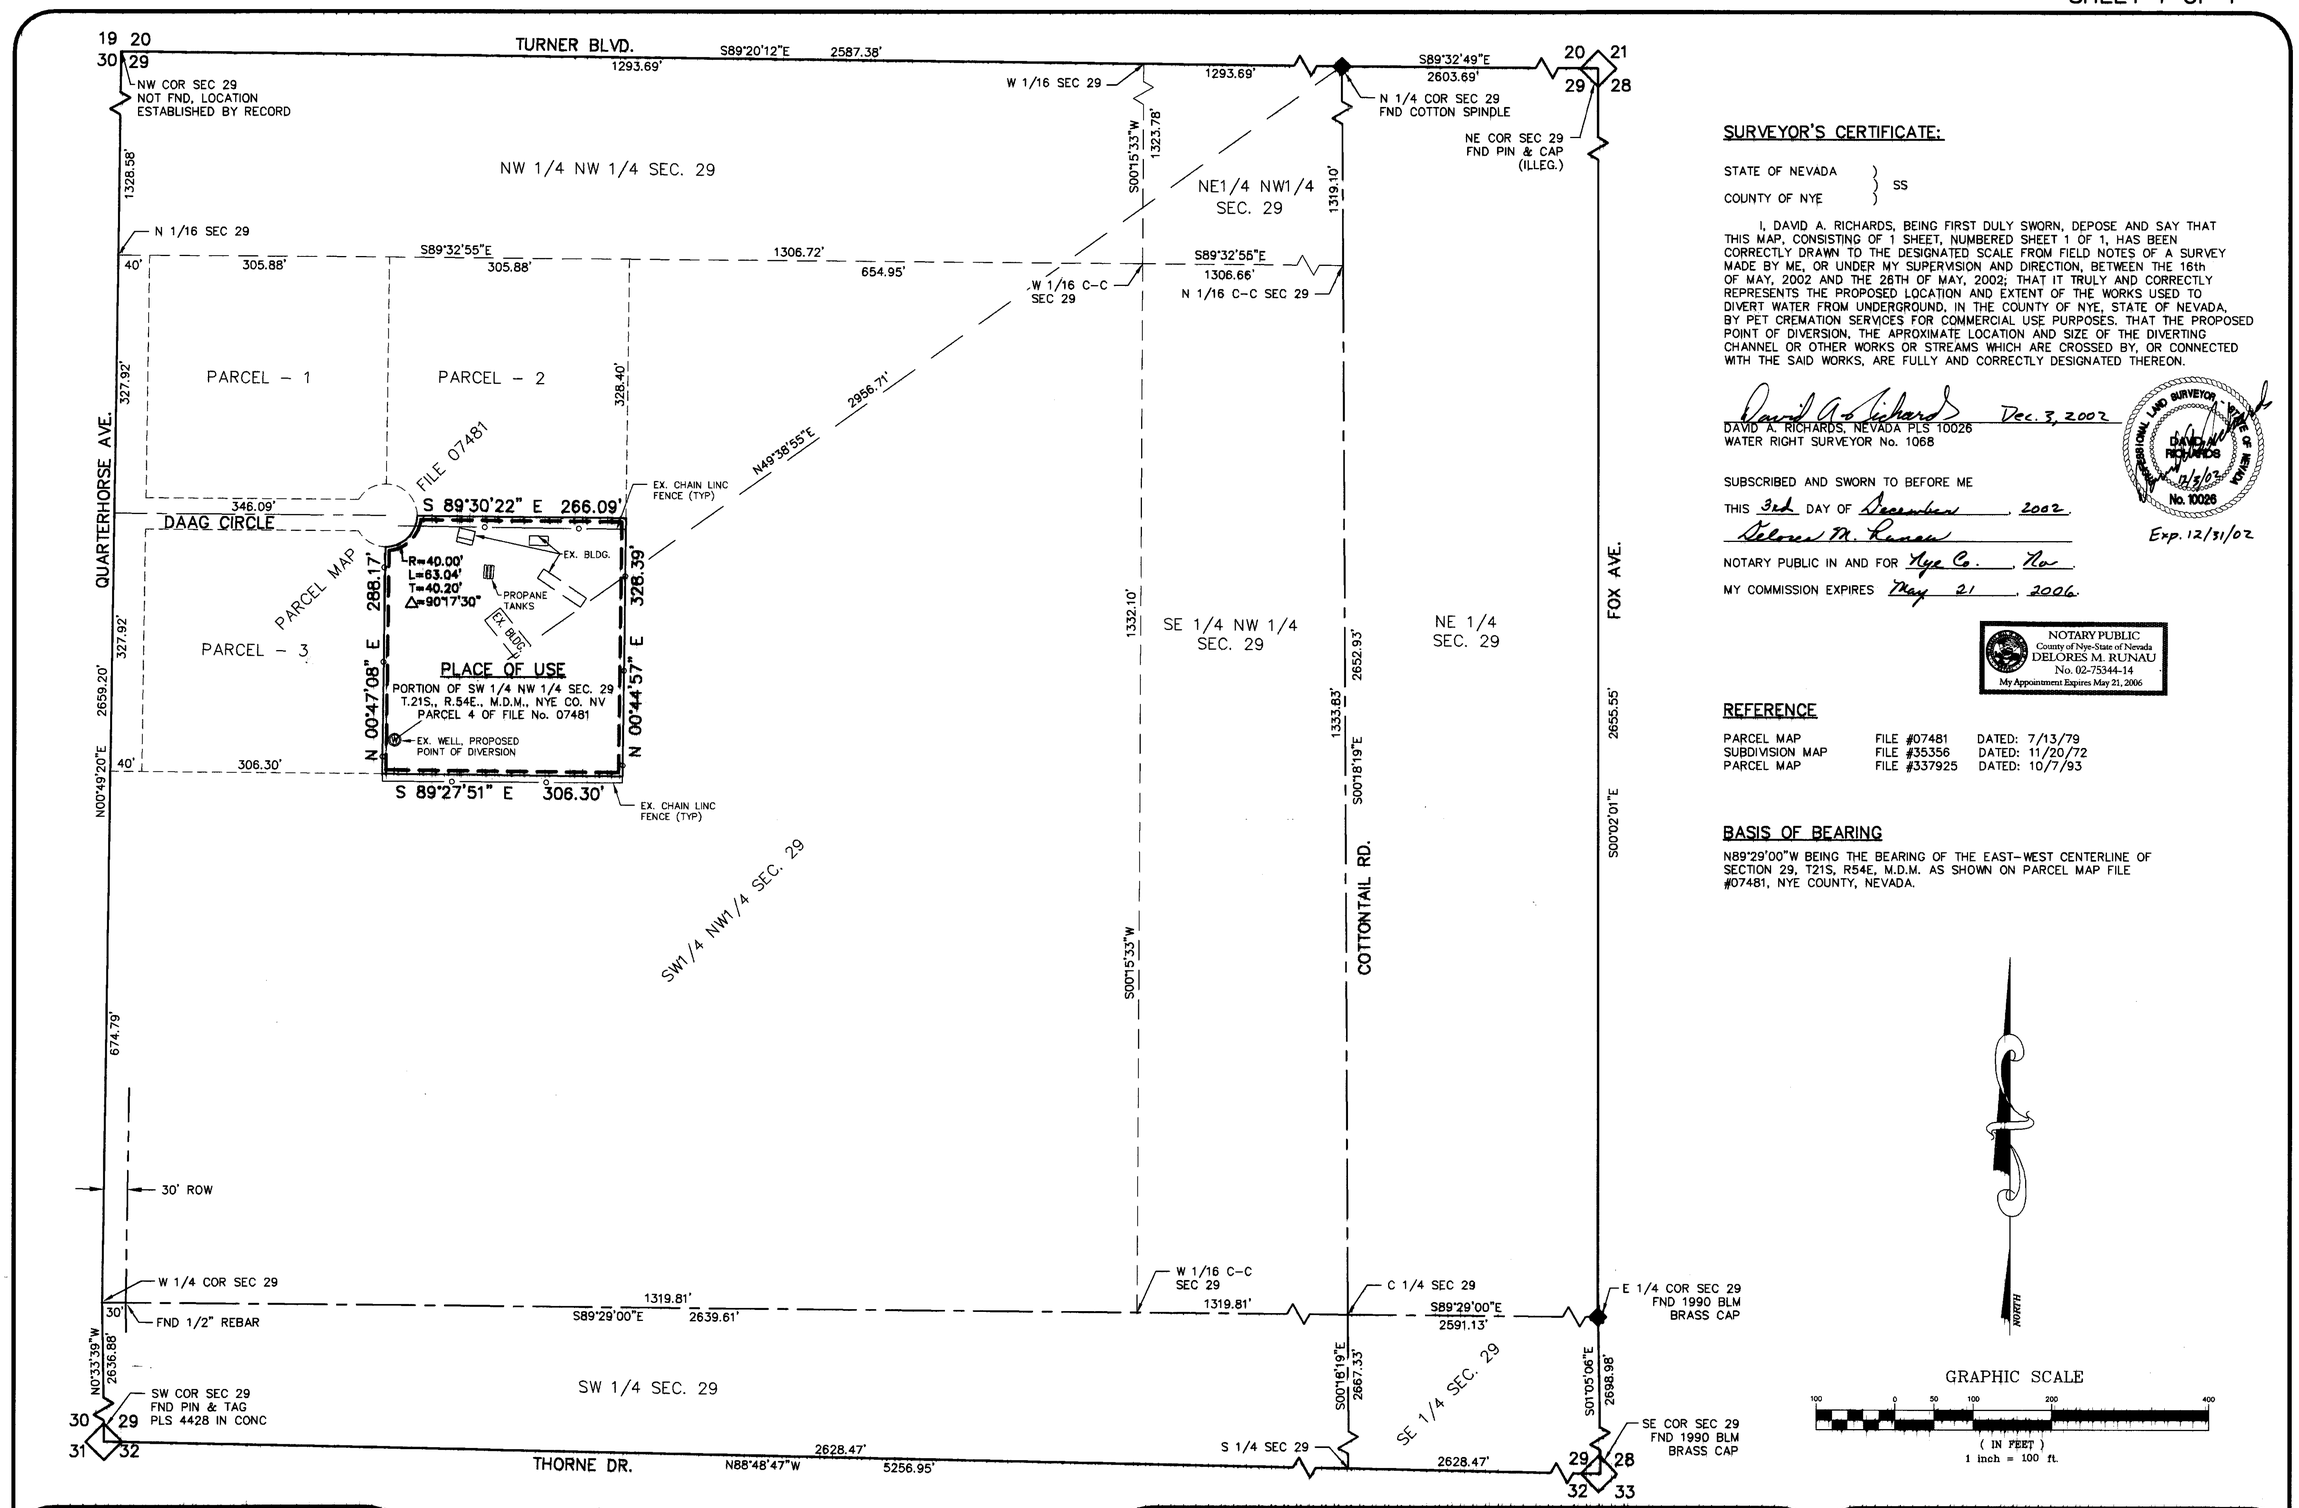

SURVEYOR'S CERTIFICATE:

STATE OF NEVADA)
) SS
COUNTY OF NYE)

I, DAVID A. RICHARDS, BEING FIRST DULY SWORN, DEPOSE AND SAY THAT THIS MAP, CONSISTING OF 1 SHEET, NUMBERED SHEET 1 OF 1, HAS BEEN CORRECTLY DRAWN TO THE DESIGNATED SCALE FROM FIELD NOTES OF A SURVEY MADE BY ME, OR UNDER MY SUPERVISION AND DIRECTION, BETWEEN THE 16th OF MAY, 2002 AND THE 26TH OF MAY, 2002; THAT IT TRULY AND CORRECTLY REPRESENTS THE PROPOSED LOCATION AND EXTENT OF THE WORKS USED TO DIVERT WATER FROM UNDERGROUND, IN THE COUNTY OF NYE, STATE OF NEVADA, BY PET CREMATION SERVICES FOR COMMERCIAL USE PURPOSES. THAT THE PROPOSED POINT OF DIVERSION, THE APROXIMATE LOCATION AND SIZE OF THE DIVERTING CHANNEL OR OTHER WORKS OR STREAMS WHICH ARE CROSSED BY, OR CONNECTED WITH THE SAID WORKS, ARE FULLY AND CORRECTLY DESIGNATED THEREON.

David A. Richards Dec. 3, 2002
DAVID A. RICHARDS, NEVADA PLS 10026
WATER RIGHT SURVEYOR No. 1068

PROFESSIONAL LAND SURVEYOR DAVID A. RICHARDS No. 10026 STATE OF NEVADA 12/3/02
Exp. 12/31/02

SUBSCRIBED AND SWORN TO BEFORE ME
THIS 3rd DAY OF December, 2002.
Delores M. Runau
NOTARY PUBLIC IN AND FOR Nye Co., Nev.
MY COMMISSION EXPIRES May 21, 2006.

NOTARY PUBLIC
County of Nye-State of Nevada
DELORES M. RUNAU
No. 02-75344-14
My Appointment Expires May 21, 2006

REFERENCE

PARCEL MAP	FILE #07481	DATED: 7/13/79
SUBDIVISION MAP	FILE #35356	DATED: 11/20/72
PARCEL MAP	FILE #337925	DATED: 10/7/93

BASIS OF BEARING

N89°29'00"W BEING THE BEARING OF THE EAST-WEST CENTERLINE OF SECTION 29, T21S, R54E, M.D.M. AS SHOWN ON PARCEL MAP FILE #07481, NYE COUNTY, NEVADA.

CIVILWISE SERVICES
1191 W. BETTY AVE., PAHRUMP, NEV. 89060 (775) 751-1413

MAP IN SUPPORT OF
APPLICATION TO
APPROPRIATE WATER
FOR COMMERCIAL PURPOSES
NYE COUNTY, NEVADA
PREPARED FOR PET CREMATION SERVICES

SCALE:	SHEET	JOB NUMBER:
1" = 100'	1 OF 1	502-7

69372 CERTIFICATE NO. 17691 ISSUED 6-4-2010

STATE ENGINEER'S OFFICE 69372

FILED
DEC 6 2002
STATE ENGINEER'S OFFICE

RECEIVED
02 DEC -6 PM 3:48
STATE ENGINEERS OFFICE

MAP TO ACCOMPANY APPLICATION
TO APPROPRIATE WATER
FOR COMMERCIAL USE PURPOSES
BY PET CREMATION SERVICES
FROM "UNDERGROUND"
IN NYE COUNTY, NEVADA

84702 69372