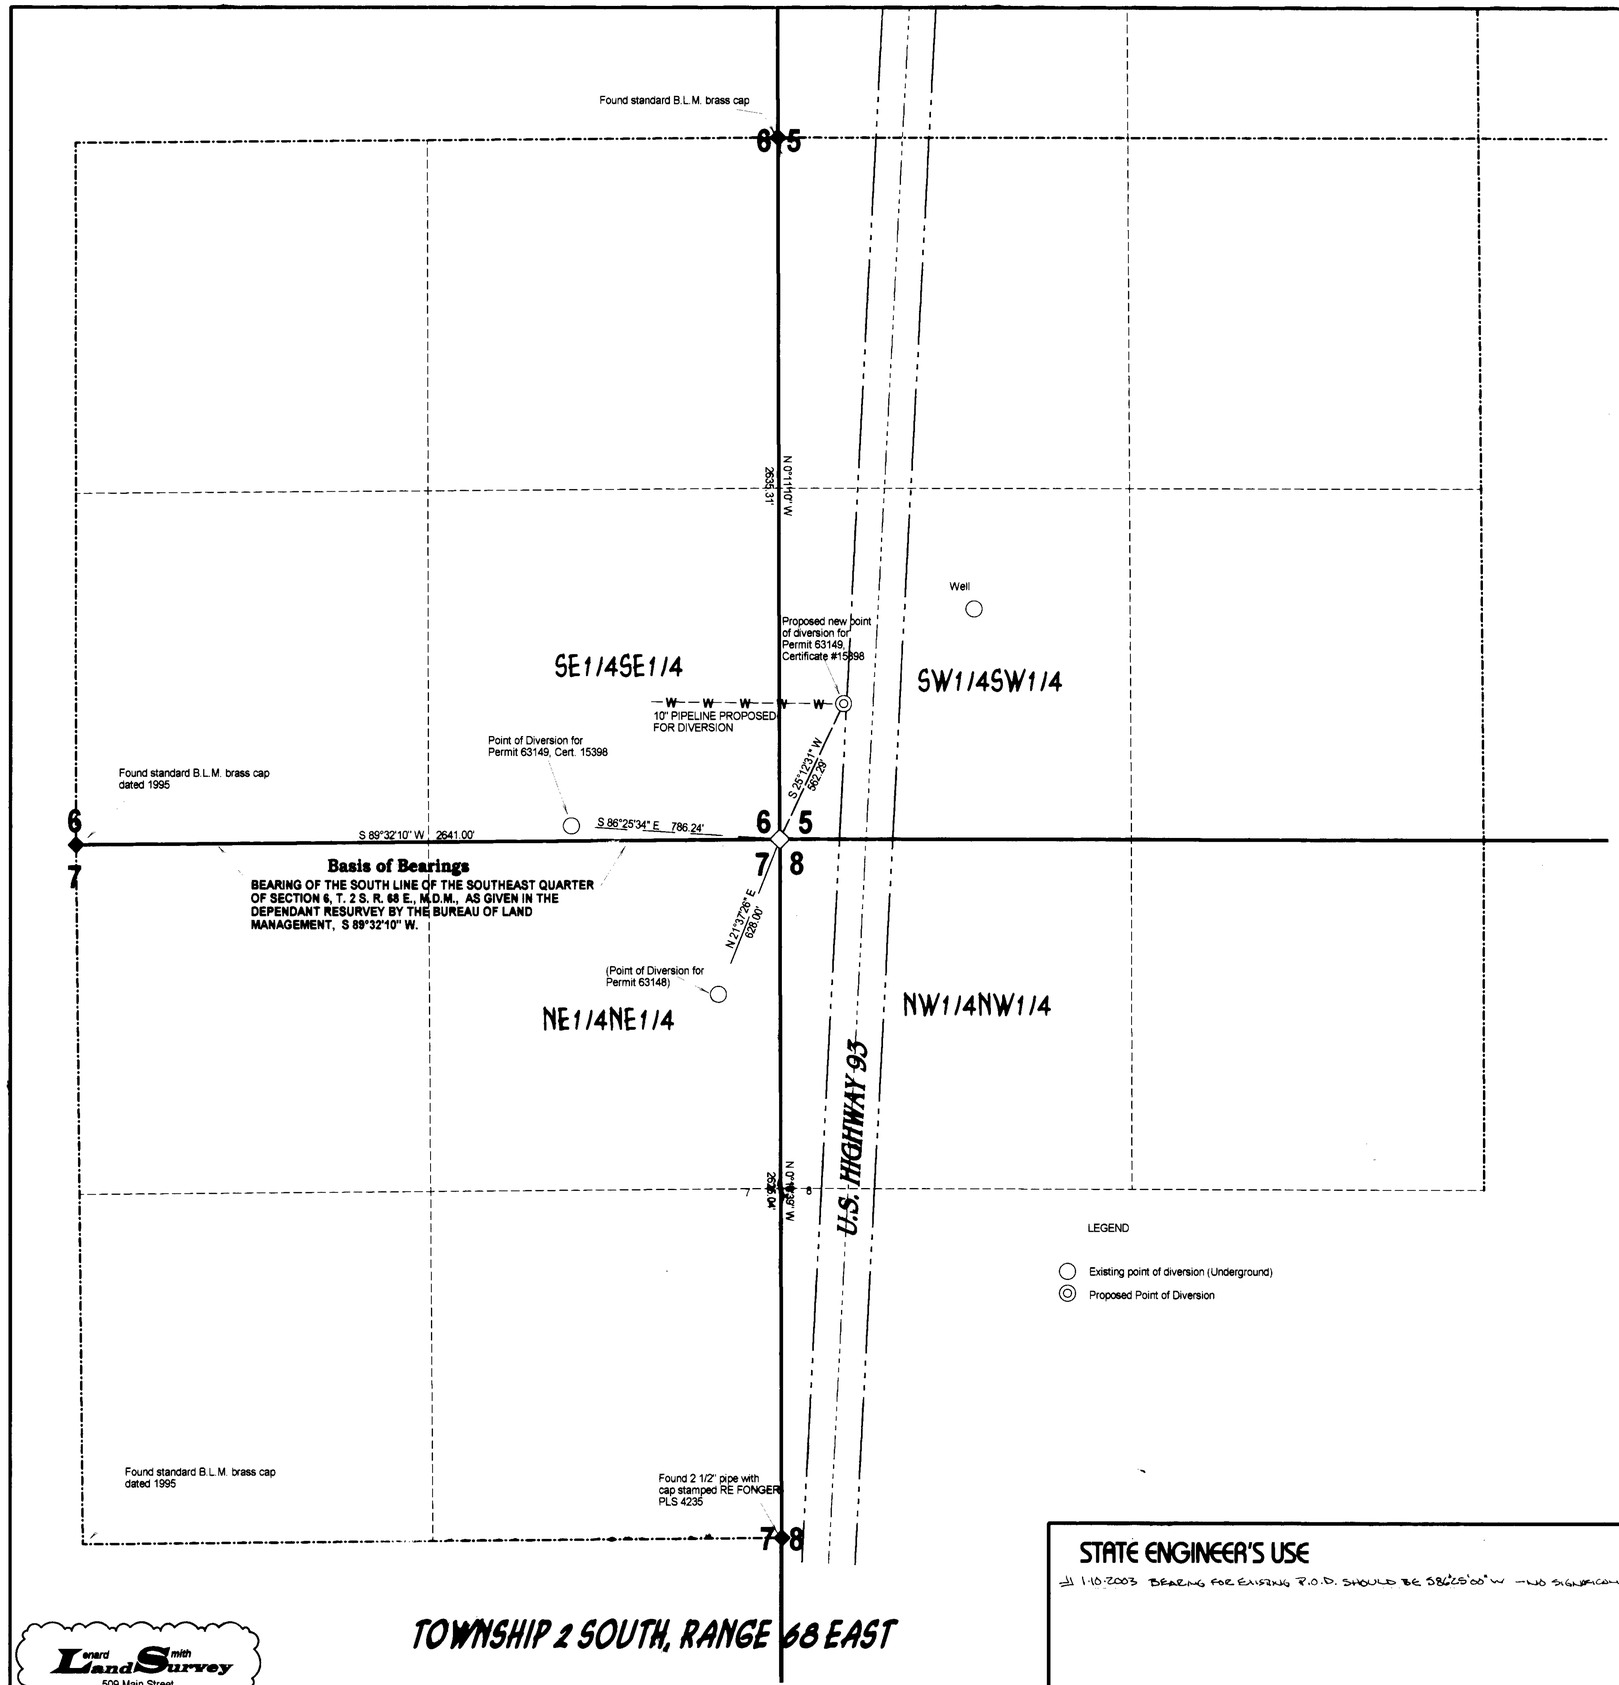

LEGEND

- Existing point of diversion (Underground)
- Proposed Point of Diversion

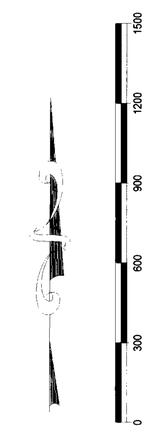

SCALE: 1 INCH = 300 FEET

SURVEYOR'S AFFIDAVIT

I, Lenard D. Smith, being first duly sworn, depose and say that this map, consisting of one sheet has been correctly drawn to the designated scale from field notes of a survey made by me on December 26, 2002, that it truly and correctly represents the proposed location and extent of the works used to divert water from underground for irrigation purposes. That the proposed point of diversion, the approximate location and size of the diverting channel or other works which will cross or connect with the proposed works, and the boundary of all lands, showing 40 acre subdivisions the areas proposed to be served, are fully and correctly designated thereon.

PROFESSIONAL LAND SURVEYOR STATE OF NEVADA
LENARD D. SMITH
No. 12751

12/30/02

Lenard D. Smith, PLS 12751 (Exp. 06/30/04) WRS #1033

Subscribed and sworn to before me

this 30th day of Dec. 2002

Notary Public Lene Clay

Notary Public in and for Lincoln County, Nevada

My Commission expires March 22 2006

LENE CLAY
Notary Public State of Nevada
No. 02-74212-11
My appt. exp Mar 22, 2006

Lenard Smith Land Survey
509 Main Street
P.O. Box 443
Caliente, Nevada 89008
Phone/Fax 775 726 3305

STATE ENGINEER'S USE

69446-T

#1 1-10-2003 BEARING FOR EXISTING P.O.D. SHOULD BE S86°25'00" W — NO SIGNIFICANT DIFFERENCE

FILED

RECEIVED
03 JAN -6 AM 11:05
STATE ENGINEERS OFFICE

MAP TO ACCOMPANY APPLICATION TO

CHANGE THE POINT OF DIVERSION

UNDER PERMIT 63149, CERTIFICATE 15398

FROM UNDERGROUND
IN LINCOLN COUNTY, NEVADA

FOR IRRIGATION USE

BY LAIRD AND DEE ANN WHIPPLE

71336 70019 69446T