W202030

STATE OF NEVADA
COUNTY OF ELKO

I, ROBERT E. MORLEY, BEING FIRST DULY SWORN, DEPOSE AND SAY THAT THIS MAP, CONSISTING OF 1 SHEET, NUMBERED FROM 1 TO 1, INCLUSIVE, HAS BEEN CORRECTLY DRAWN TO THE DESIGNATED SCALE FROM FIELD NOTES OF A SURVEY MADE BY ME, OR UNDER MY SUPERVISION AND DIRECTION, BETWEEN THE 23RD DAY OF DECEMBER, 2002 AND THE 24TH DAY OF DECEMBER, 2002; THAT IT TRULY AND CORRECTLY REPRESENTS THE PROPOSED LOCATION AND EXTENT OF THE WORKS USED TO DIVERT WATER FROM UNDERGROUND, IN EUREKA COUNTY, NEVADA, BY BARRICK GOLDSTRIKE MINES INC., FOR MINING, MILLING, AND DEWATERING PURPOSES. THAT THE PROPOSED POINT OF DIVERSION, THE APPROXIMATE SIZE AND CAPACITY OF THE DIVERTING CHANNEL OR OTHER CONDUIT, AND THE LOCATION AND NAMES OF ALL OTHER WORKS OR STREAMS WHICH ARE CROSSED BY, OR CONNECTED WITH THE SAID WORKS, ARE FULLY AND CORRECTLY DESIGNATED THEREON.

Robert E. Morley

PROFESSIONAL LAND SURVEYOR
ROBERT E. MORLEY
Exp: 12/31/03
No. 6203
STATE OF NEVADA

STATE WATER RIGHT SURVEYOR NO. 668

SUBSCRIBED AND SWORN TO BEFORE ME
THIS 9th DAY OF January, 2003.

Charlene A. Jones
NOTARY PUBLIC IN AND FOR ELKO COUNTY, NEVADA

CHARLENE A. JONES
NOTARY PUBLIC • STATE of NEVADA
Elko County • Nevada
CERTIFICATE # 02-73250-6
APPT. EXP. FEB. 8, 2006

LEGEND

—— —— = EXISTING AND PROPOSED PLACE OF USE

○ = PROPOSED & EXISTING POINT OF DIVERSION

BASIS OF BEARINGS : THE LINE BETWEEN THE NORTHEAST CORNER AND THE NORTH 1/4 CORNER OF SECTION 20, T36N – R50E, MDB& M. TAKEN FROM THE OFFICIAL BLM CADASTRAL SURVEY PLAT FOR T36N – R50E, MDB& M, AS N 88°47'00" E.

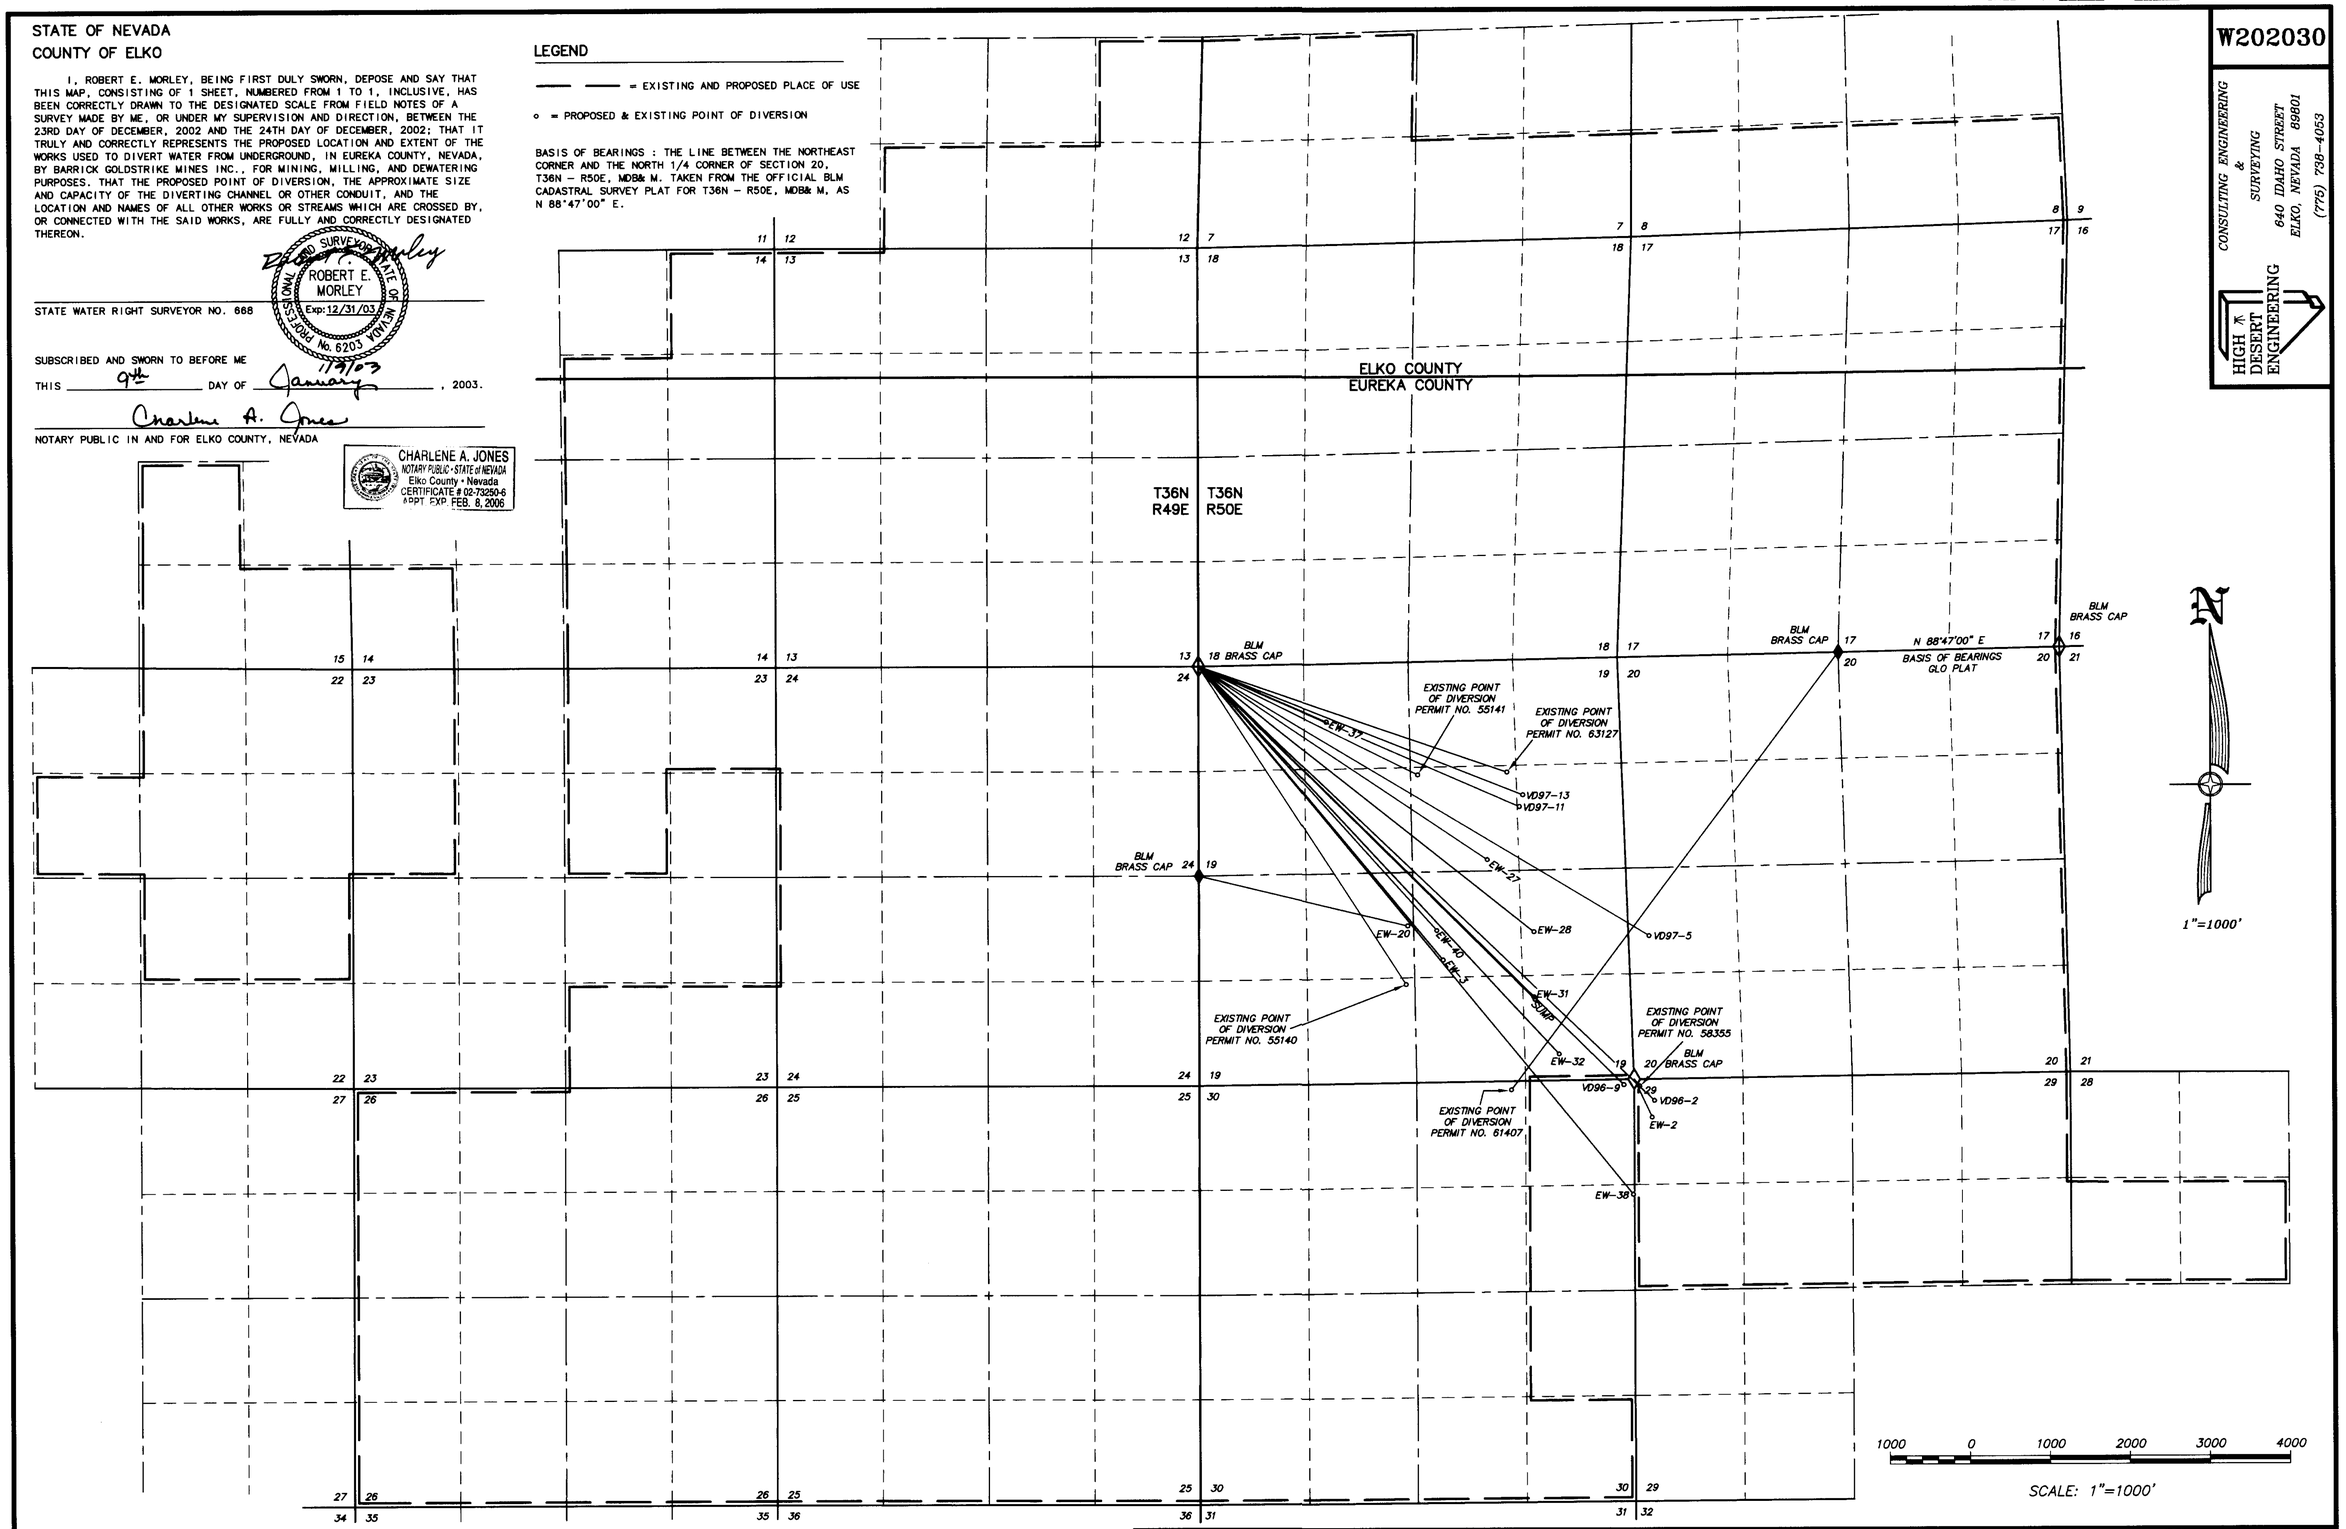

CONSULTING ENGINEERING & SURVEYING
640 IDAHO STREET
ELKO, NEVADA 89801
(775) 738-4053
HIGH DESERT ENGINEERING

PROPOSED POINTS OF DIVERSION

WELL NO.	DIRECTION	DISTANCE
EW-2	N 25°12'59" W	526.67'
EW-3	N 39°36'58" W	4764.91'
EW-20	N 76°32'07" W	2874.32'
EW-27	N 56°04'09" W	4330.55'
EW-28	N 51°29'06" W	5330.59'
EW-31	N 45°16'19" W	5866.51'
EW-32	N 42°44'43" W	6600.29'
EW-37	N 66°32'58" W	1730.18'
EW-38	N 39°17'00" W	8532.16'
EW-40	N 41°52'48" W	4433.33'
VD96-2	N 48°14'23" W	7851.24'
VD96-9	N 45°17'57" W	7439.02'
VD97-5	N 58°58'36" W	6542.50'
VD97-11	N 66°18'41" W	4363.00'
VD97-13	N 68°18'46" W	4346.50'
SUMP	N 45°09'40" W	5897.07'

EXISTING POINTS OF DIVERSION

PERMIT NO.	DIRECTION	DISTANCE
55140	N 32°57'04" W	4731.94'
55141	N 63°37'13" W	3044.91'
58355	N 39°09'11" W	111.80'
61407	N 36°53'53" E	6829.49'
63127	N 71°03'43" W	4061.43'

STATE ENGINEERS USE

FILED
JAN 18 2003
STATE ENGINEER'S OFFICE

RECEIVED
03 JAN 13 PM12:32
STATE ENGINEERS OFFICE

MAP TO ACCOMPANY APPLICATION TO CHANGE THE POINT OF DIVERSION OF A PORTION UNDER PERMIT NO.'S 55140, 55141, 58355, 61407 & 63127 FOR MINING, MILLING, & DEWATERING USE BY BARRICK GOLDSTRIKE MINES INC. FROM AN UNDERGROUND SOURCE IN EUREKA COUNTY, NEVADA

73690T 72222T (69458T thru 69473T) 69458T