A PORTION OF SECTION 32, T.20N., R.20E., M.D.M.
WASHOE COUNTY, NEVADA

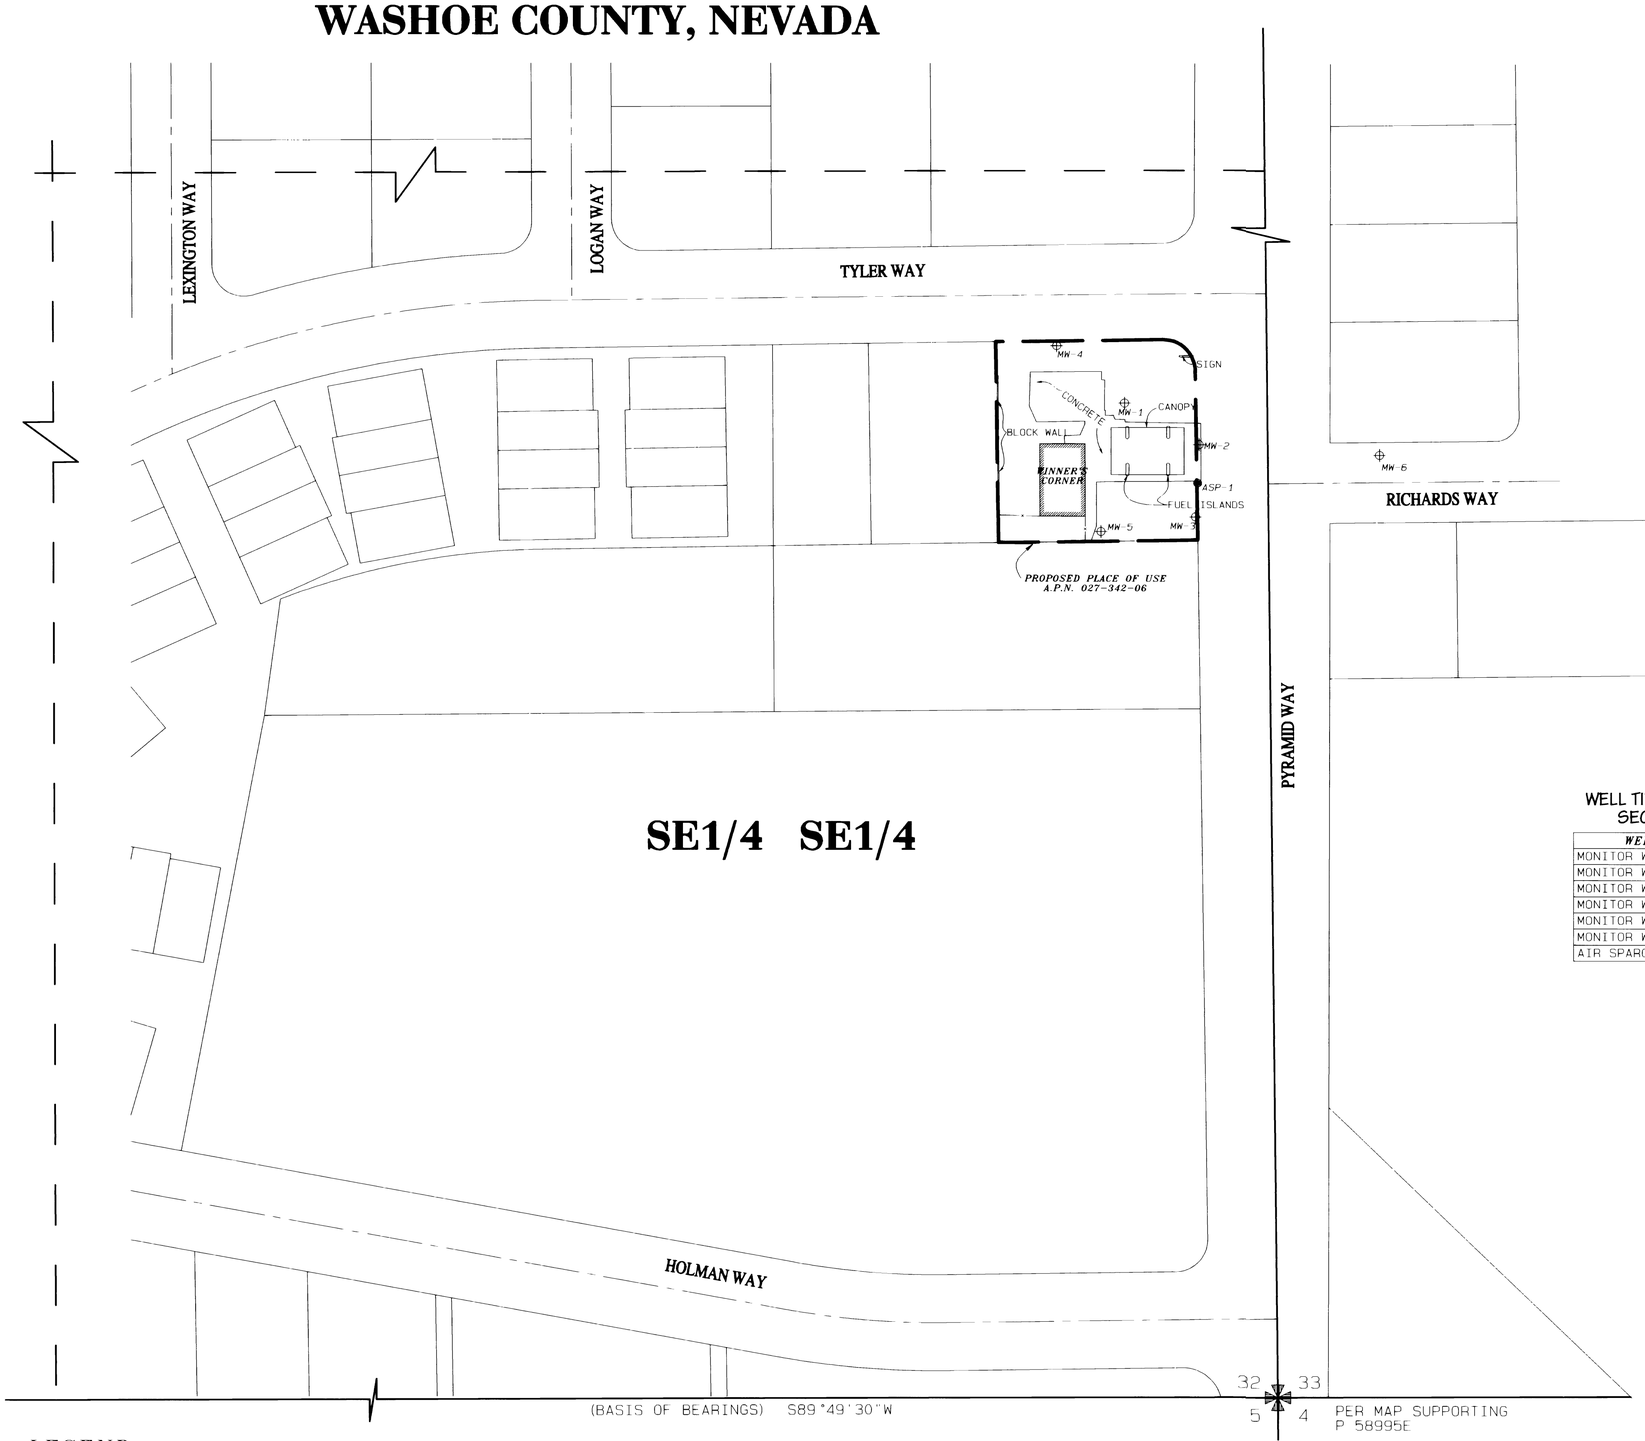

STATE OF NEVADA
COUNTY OF WASHOE } SS

I, GEORGE G. LINDESMITH, BEING FIRST DULY SWORN, DEPOSE AND SAY THAT THIS MAP, CONSISTING OF ONE SHEET, HAS BEEN CORRECTLY DRAWN TO THE DESIGNATED SCALE FROM FIELD NOTES OF A SURVEY MADE BY ME, OR UNDER MY SUPERVISION AND DIRECTION, ON JANUARY 3, 2003, THAT IT TRULY AND CORRECTLY REPRESENTS THE PROPOSED LOCATION AND EXENT OF WORKS USED TO DIVERT WATER FROM AN UNDERGROUND SOURCE IN WASHOE COUNTY, NEVADA BY BERRY-HINCKLEY INDUSTRIES FOR ENVIRONMENTAL PURPOSES

PROFESSIONAL LAND SURVEYOR STATE OF NEVADA
GEORGE G. LINDESMITH
Exp: 12-31-03
No. 6306

1-09-03

GEORGE G. LINDESMITH
STATE WATER-RIGHT SURVEYOR NO. 704

SUBSCRIBED AND SWORN TO BEFORE ME ON THIS 9TH DAY OF JANUARY 2003.

NOTARY PUBLIC

DAVID C. CROOK
Notary Public - State of Nevada
Appointment Recorded in Washoe County
No. 99-62092-2 Expires November 1, 2004

REFERENCES

1. TRACT MAP NO. 694, FILE NO. 334029, OFFICIAL RECORDS OF WASHOE COUNTY, NEVADA.
2. WASHOE COUNTY ASSESSOR'S INFORMATION
3. MAP SUPPORTING PERMIT NO. 58995E

WELL TIES TO THE SOUTHEAST CORNER OF SECTION 32, T.20N., R.20E., M.D.M.

WELL	BEARING	DISTANCE
MONITOR WELL 1	S 8°47'40"E	626.34'
MONITOR WELL 2	S 4°43'08"E	595.32'
MONITOR WELL 3	S 5°20'10"E	550.66'
MONITOR WELL 4	S11°56'06"E	669.05'
MONITOR WELL 5	S11°35'22"E	550.30'
MONITOR WELL 6	S 6°09'36"W	590.49'
AIR SPARGE 1	S 5°00'15"E	571.54'

N
W E
S

GRAPHIC SCALE 1"=50'
0 50 100 150

BASIS OF BEARING

THE BASIS OF BEARINGS FOR THIS MAP IS THE SOUTH LINE OF SECTION 32, T. 20 N., R. 20 E., M.D.M. S 89°49'30" W AS SHOWN ON OFFICIAL PLAT OF PYRAMID PARK SUBDIVISION NO. 1, TRACT MAP NO 694, FILE NO. 334029 IN THE OFFICIAL RECORDS OF WASHOE COUNTY, NEVADA AND PER MAP SUPPORTING PERMIT NO. 58995E.

TRI STATE SURVEYING, LTD
1925 E. PRATER WAY
SPARKS, NEVADA 89434
(775) 358-9491 * FAX # 358-3664

JOB #02371.02.C JMM

LEGEND

- PARCEL LINE - WASHOE COUNTY ASSESSOR
- 1/16TH SECTION LINE
- SECTION LINE
- PROPOSED PLACE OF USE
- STREET RIGHT-OF-WAY
- CENTERLINE OF STREET
- ASP-1 GROUNDWATER MONITORING WELL NO.
- MW-1 MONITOR WELL
- SECTION CORNER

STATE ENGINEER'S USE

69495

FILED
JAN 22 2003
STATE ENGINEER'S OFFICE

MAP TO ACCOMPANY APPLICATION TO APPROPRIATE WATER FOR ENVIRONMENTAL PURPOSES BY

BERRY-HINCKLEY INDUSTRIES

FROM AN UNDERGROUND SOURCE WITHIN WASHOE COUNTY, NEVADA

69495