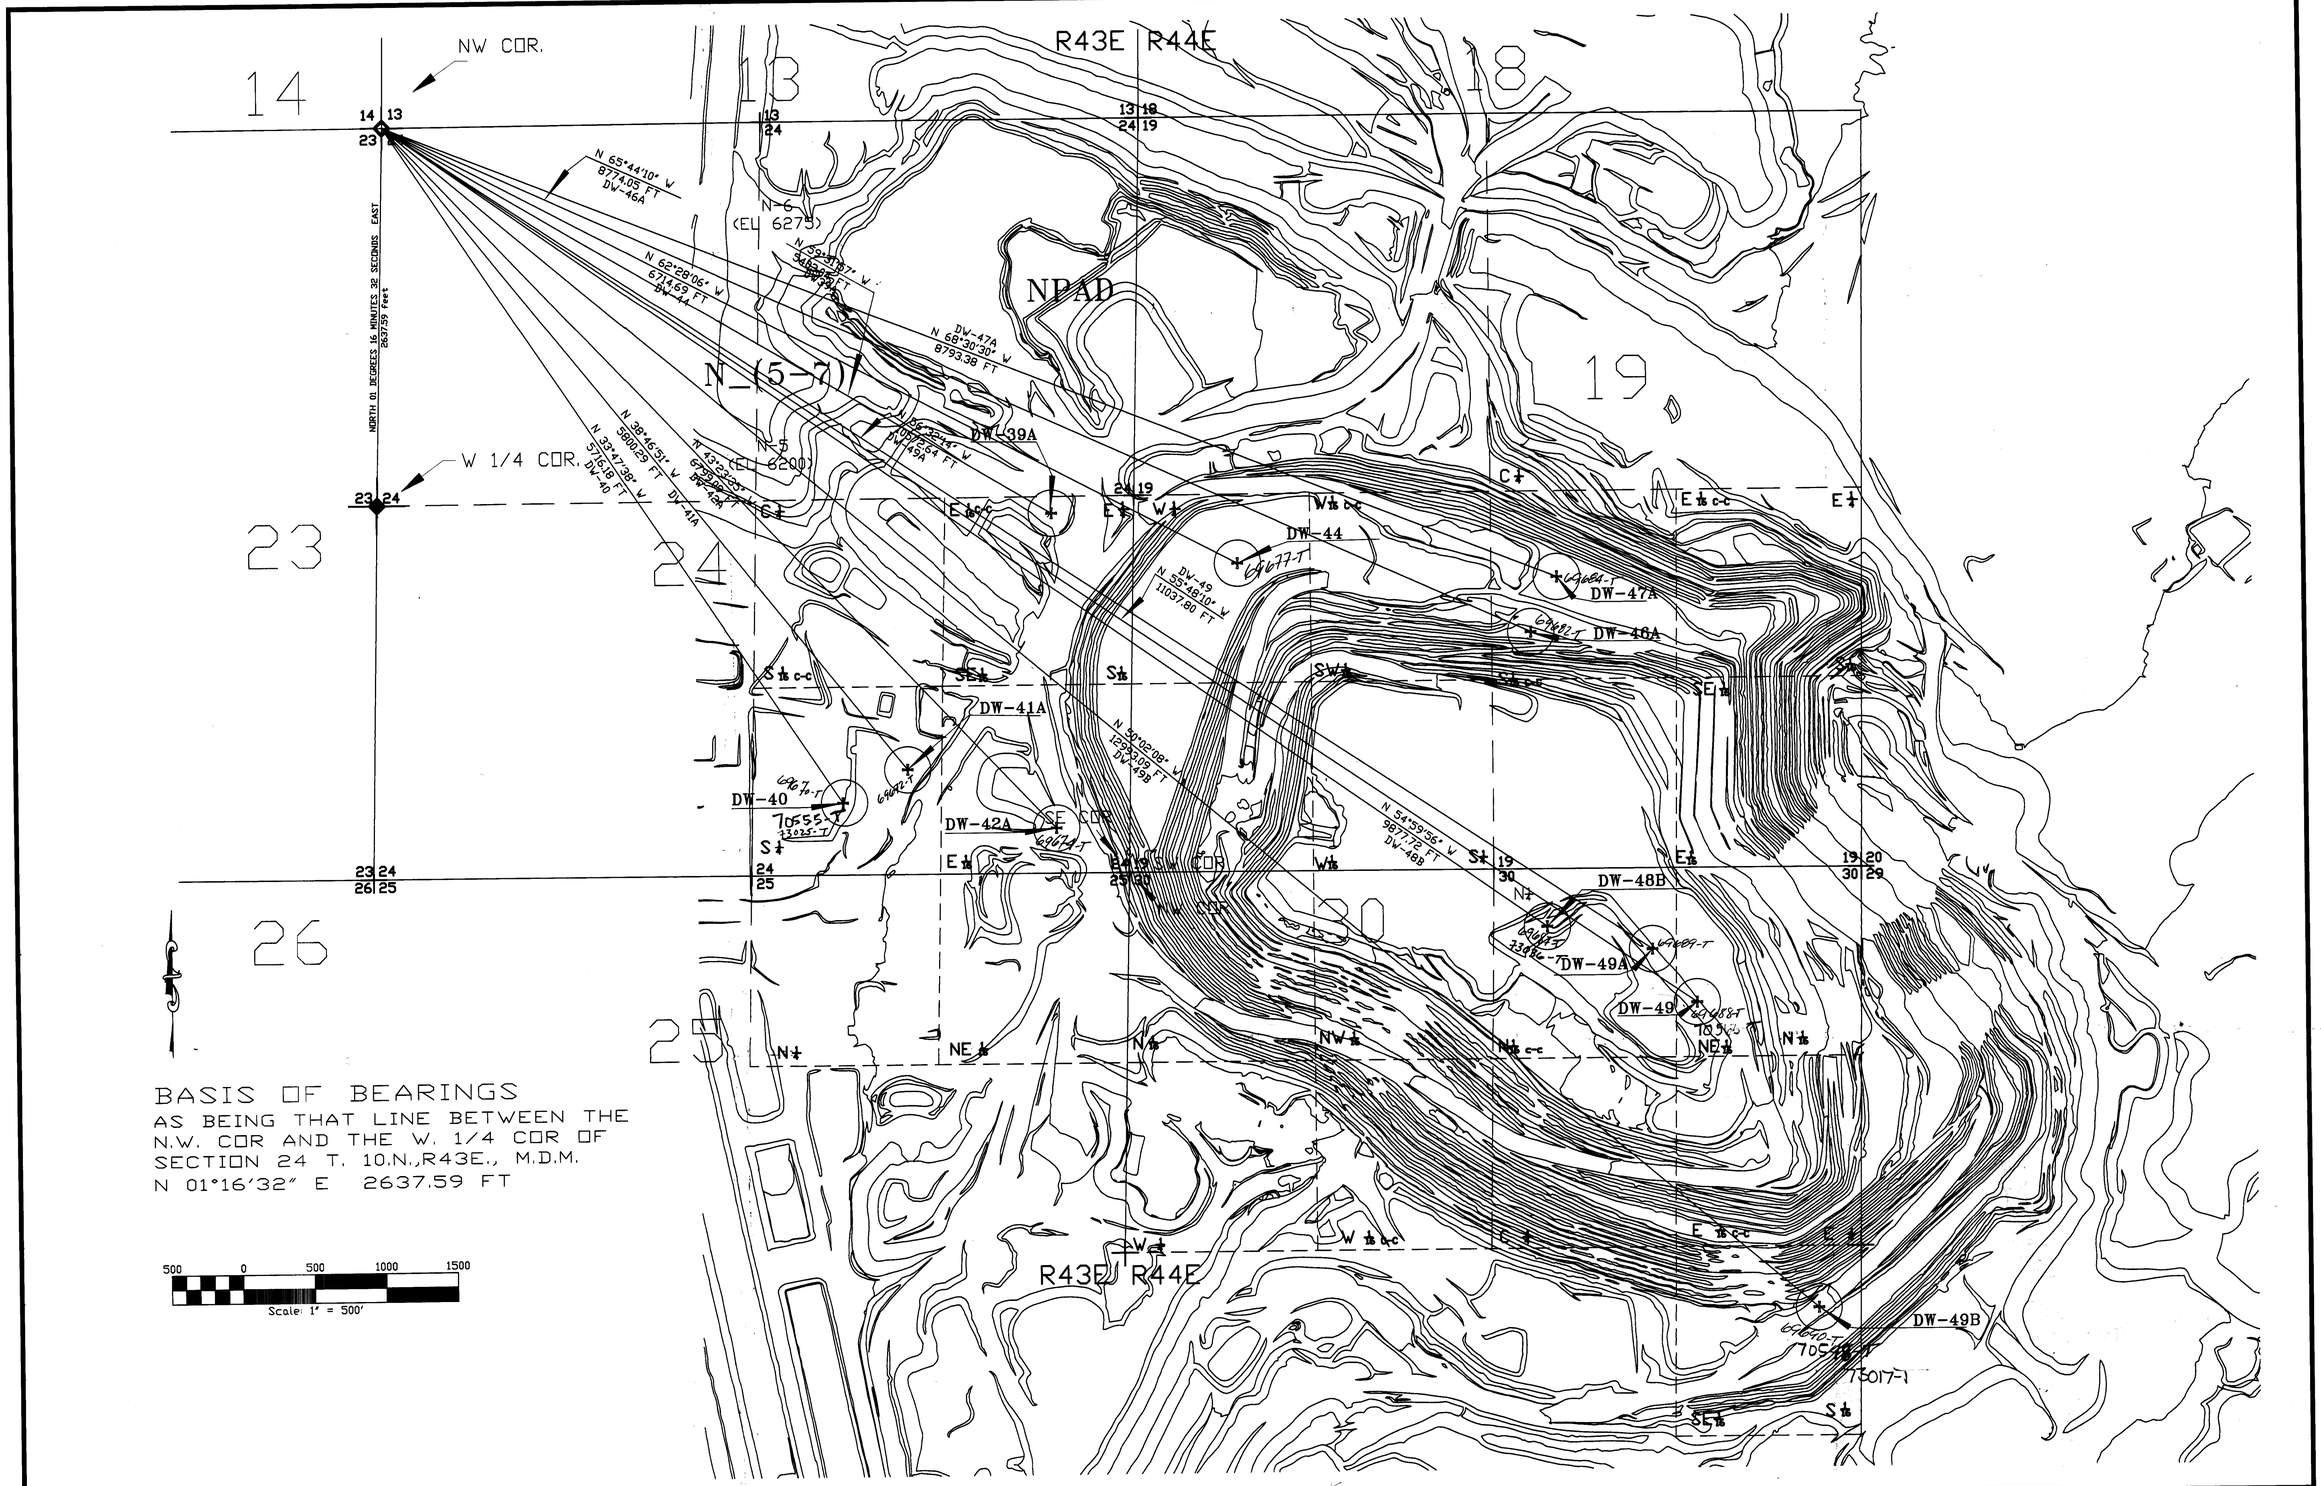


BASIS OF BEARINGS
AS BEING THAT LINE BETWEEN THE N.W. COR AND THE W. 1/4 COR OF SECTION 24 T. 10.N.,R43E., M.D.M.
N 01°16'32" E 2637.59 FT

500 0 500 1000 1500
Scale: 1" = 500'

*ROUND MOUNTAIN GOLD CORPORATION*

*SMOKY VALLEY COMMON OPERATION*

STATE ENGINEER'S USE

FILED
APR 03 2003
STATE ENGINEER'S OFFICE

RECEIVED
03 APR -3 PM 12:00
STATE ENGINEER'S OFFICE

PIT DEWATERING WELL SITES
FOR MINE DEWATERING WELLS
49,49A,49B,48B,46A,47A,44,41A,
40,42A,39A
BY ROUND MOUNTAIN GOLD CORP.
FROM UNDERGROUND
IN NYE COUNTY, NEVADA

74797T
74790T
74782T 73008T 73025T 73017T 71120T 70575T 70570T 70569T 70568T (70563T THRU 70565T) 70554T 70556T 70548T 70547T (69668T THRU 69691T)
69668T FILE NUMBER

## BASIS OF BEARING

AS BEING THAT LINE BETWEEN THE N.E. COR AND THE E. 1/4 COR OF SECTION 29 T.10N. , R44E., M.D.M. S 00°02'05" E

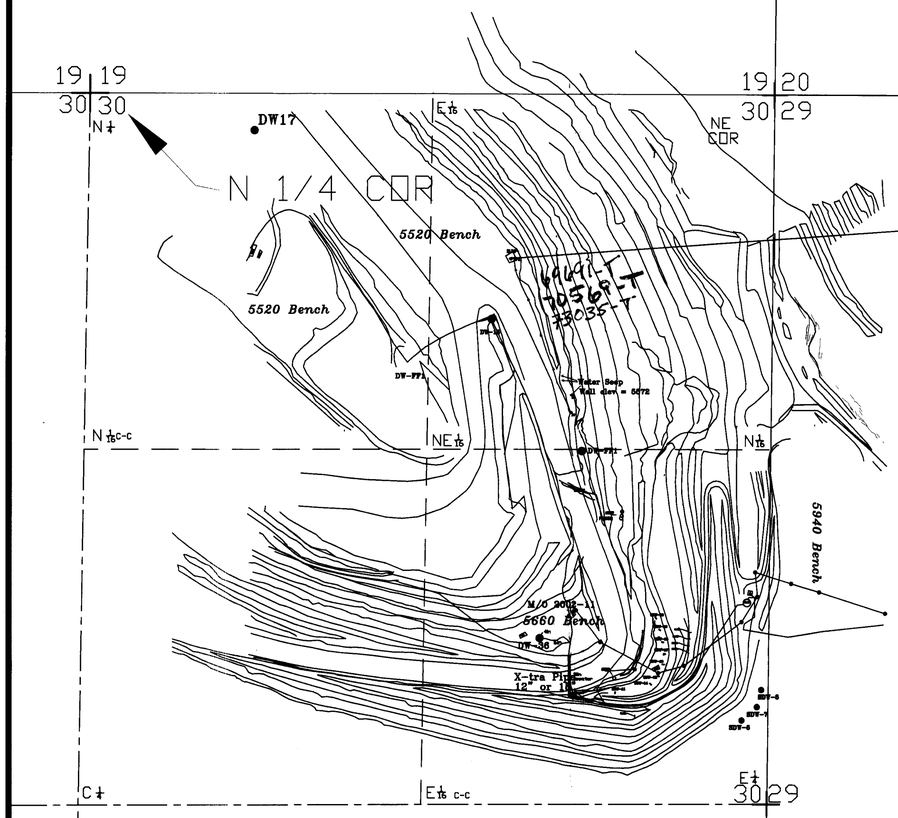


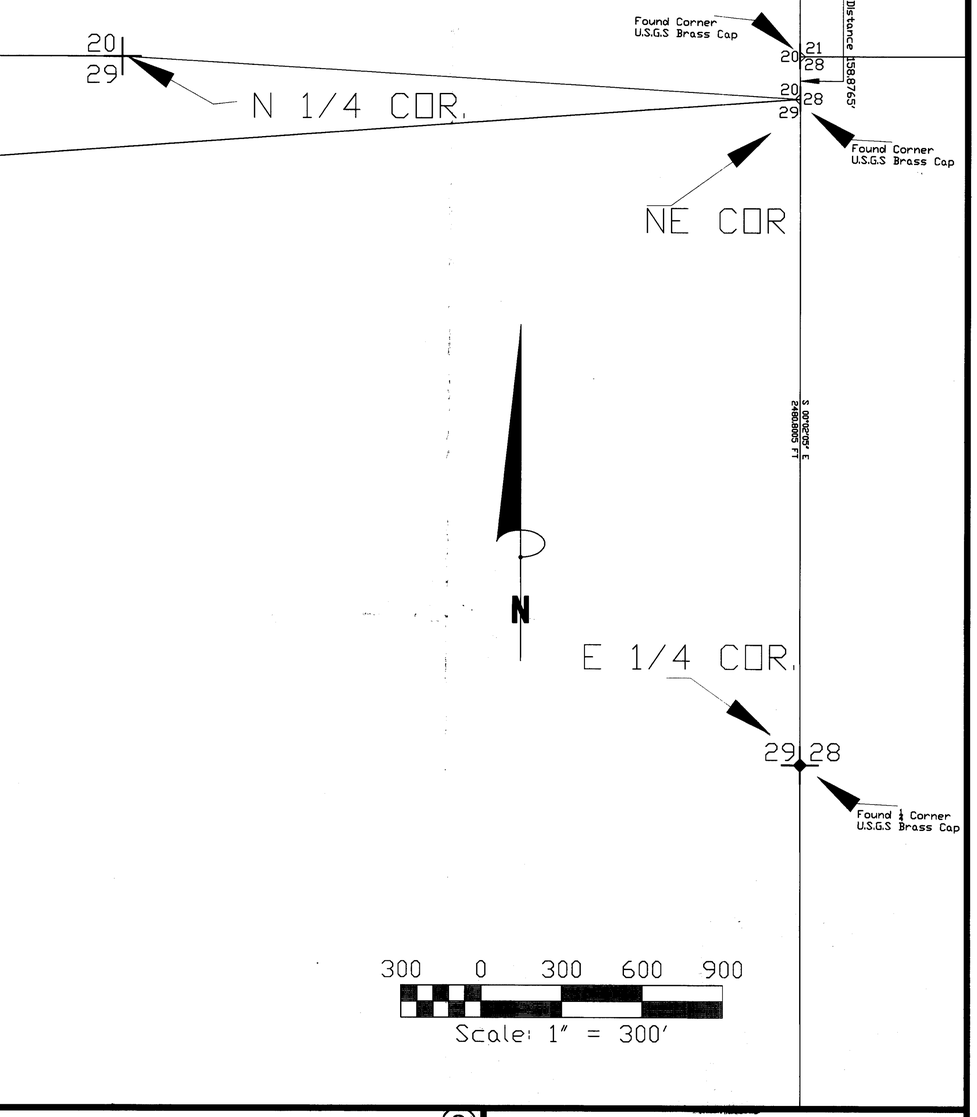


*ROUND MOUNTAIN GOLD CORPORATION*
*SMOKY VALLEY COMMON OPERATION*

## STATE ENGINEER'S USE

(S)

FILED
APR 01 2009
STATE ENGINEER'S OFFICE

69668-T thru 69691-T

RECEIVED
03 FEB 26 PM 1:18
STATE ENGINEERS OFFICE

DEWATERING PURPOSES
South Ramp Sump-2

UNDERGROUND
ROUND MOUNTAIN GOLD CORPORATION
NYE COUNTY, NEVADA

2 Sheets

74789T 73035T 70575T 70570T 70569T 70568T (70563T thru 70565T) (70554T thru 70556T) 70548T 70547T (69668T THRU 69691T) 69668T

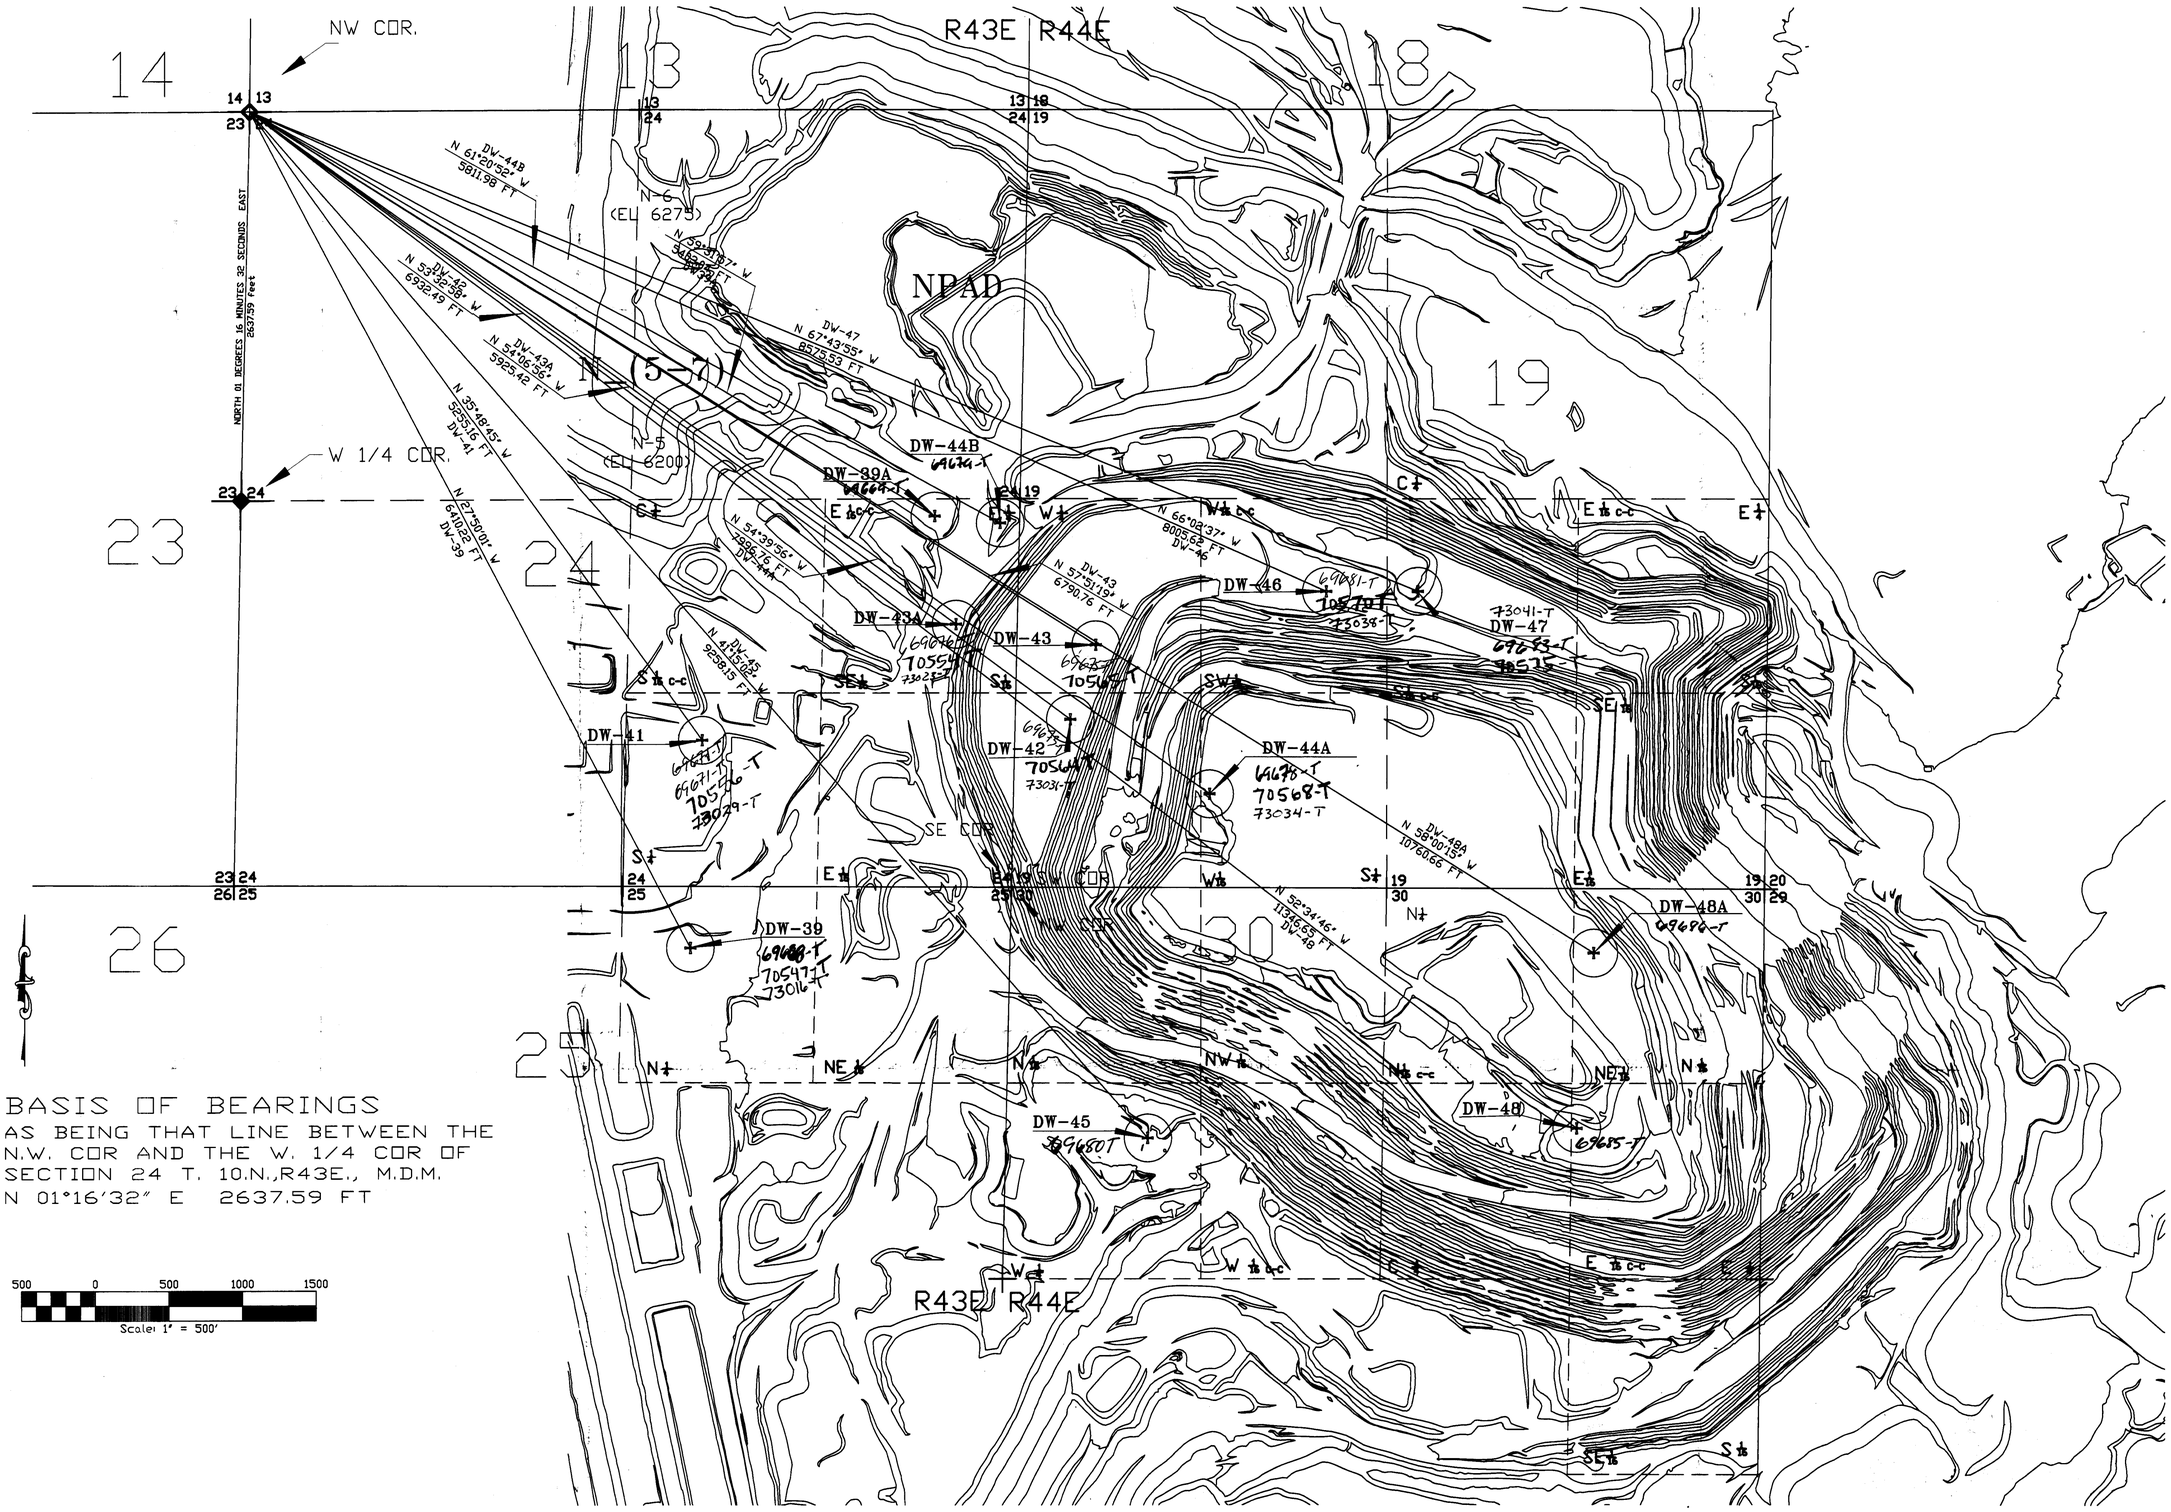


*ROUND MOUNTAIN GOLD CORPORATION*

*SMOKY VALLEY COMMON OPERATION*

STATE ENGINEER'S USE

FILED
APR 03 2003
STATE ENGINEER'S OFFICE

69668-T
AND
69691-T

STATE ENGINEER'S OFFICE
03 FEB 26 PM 1:18

PIT DEWATERING WELL SITES
FOR MINE DEWATERING WELLS
48A,39A,41,42,43,43A,44A,44B,45
46,47,48,39
BY ROUND MOUNTAIN GOLD CORP.
FROM UNDERGROUND
IN NYE COUNTY, NEVADA

74796T
74795T
74788T
74786T
74784T
74780T
74774T
73041T
73038T 73034T 73031T 73029T 73023T 73016T 70575T 70570T 70569T 70568T (70563T thru 70565T) (70554T thru 70556T 70548T 70547T (69668T thru 69691T)

69668
FILE UNDER