## BASIS OF BEARINGS:

S 00° 02' W BEING THE WEST LINE OF THE NW.1/4 OF SECTION 27, T.16 S., R. 49 E., M.D.M., AS SHOWN ON THE G.L.O. PLAT DATED 1922.

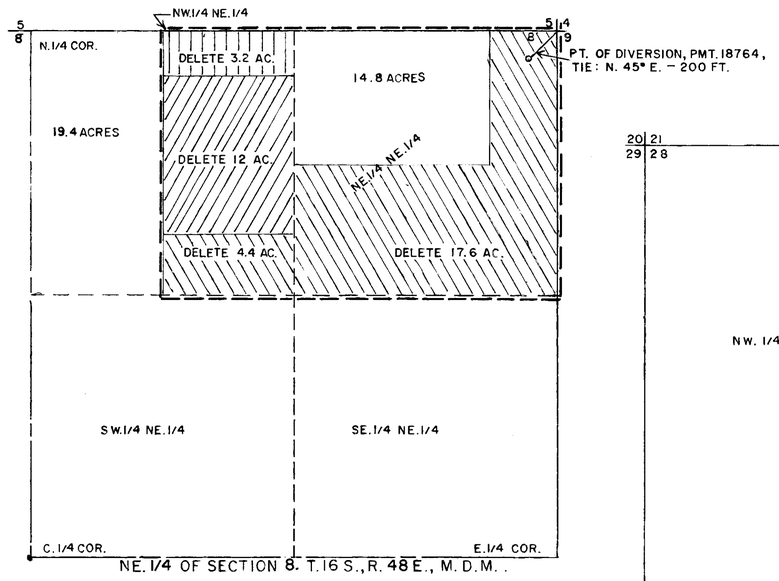


NE.1/4 OF SECTION 8. T.16 S., R. 48 E., M.D.M..

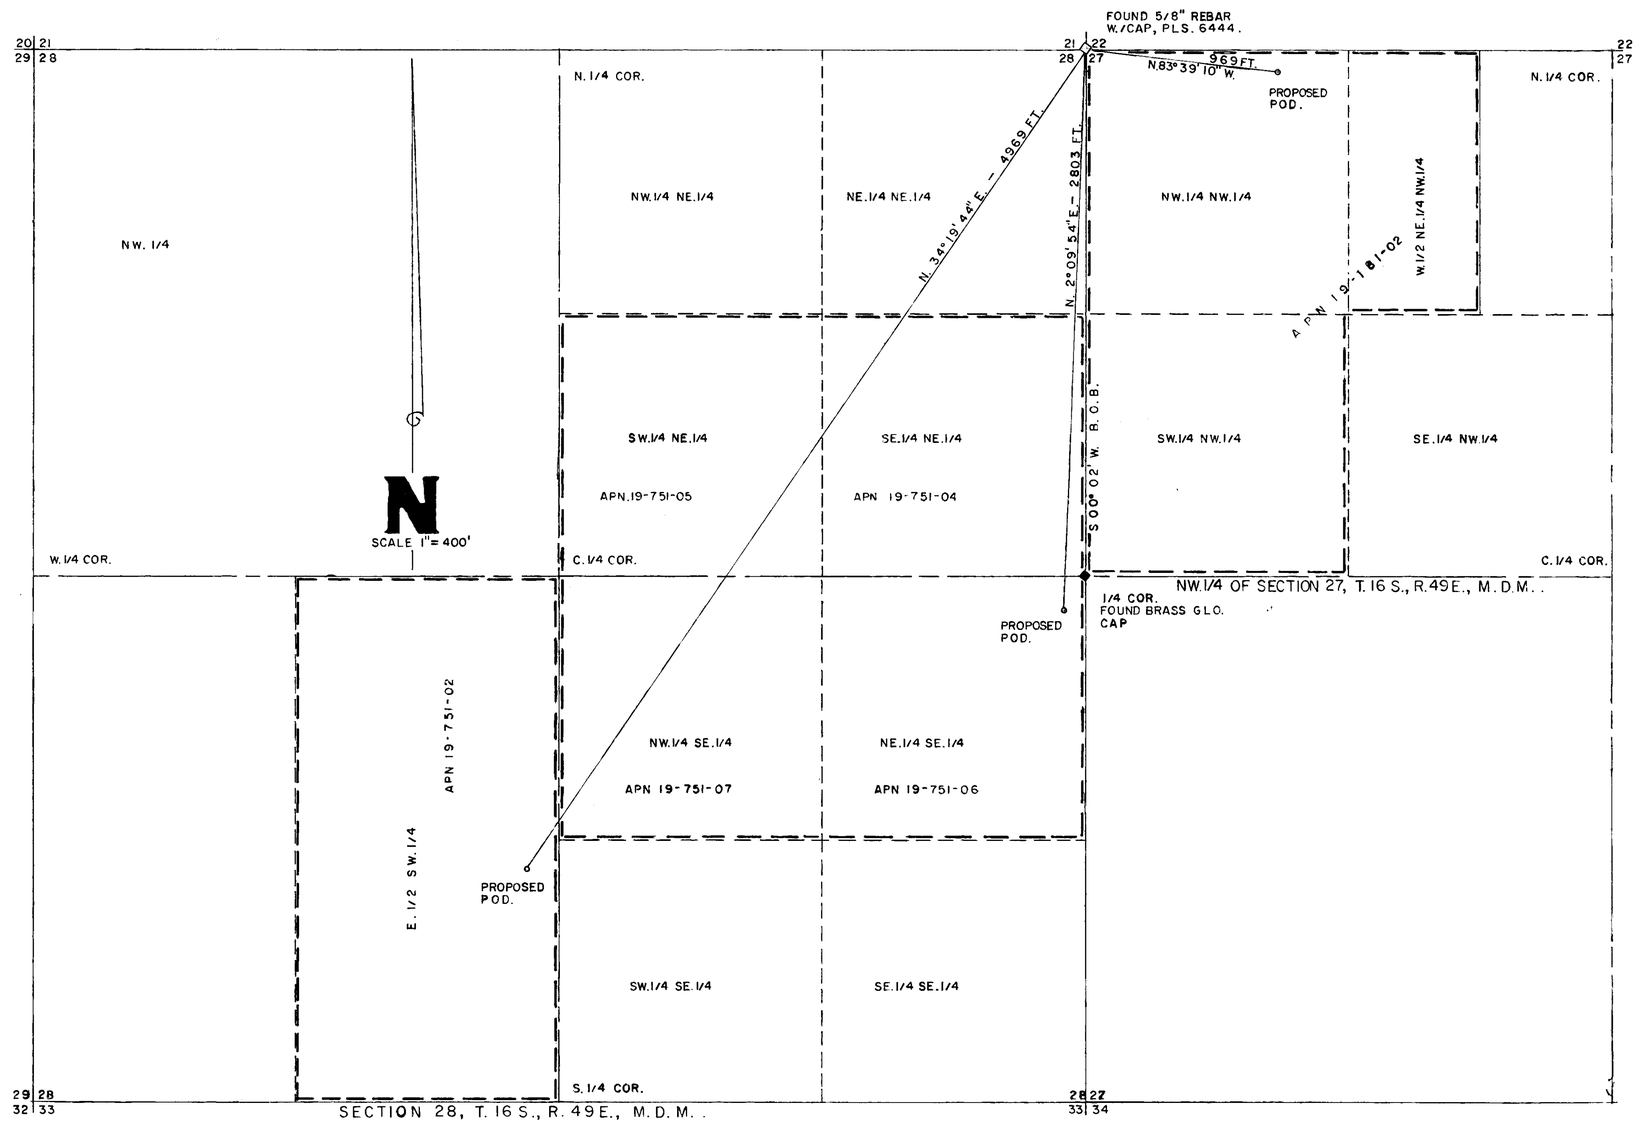


SECTION 28, T.16 S., R. 49 E., M.D.M..

## LEGEND:

- INDICATES AREA TO BE MOVED TO NW.1/4 OF SEC. 27, T.16 S., R. 49 E., M.D.M..
- INDICATES AREA TO BE MOVED TO NE.1/4 AND SE.1/4 OF SEC. 28, T.16 S., R. 49 E., M.D.M..
- INDICATES AREA TO BE MOVED TO SW.1/4 OF SEC. 28, T.16 S., R. 49 E., M.D.M..
- — — — INDICATES BOUNDARY OF PRESENT AND PROPOSED PLACES OF USE.

STATE OF NEVADA
COUNTY OF NYE

I, LISLE LOWE, BEING FIRST DULY SWORN, DEPOSE AND SAY THAT THIS MAP CONSISTING OF ONE SHEET, HAS BEEN CORRECTLY DRAWN TO THE DESIGNATED SCALE FROM FIELD NOTES OF A SURVEY MADE BY ME OR UNDER MY SUPERVISION AND DIRECTION ON **MARCH 7, 2003**, THAT IT TRULY AND CORRECTLY REPRESENTS THE PROPOSED LOCATION AND EXTENT OF THE WORKS USED TO DIVERT WATER FROM AN UNDERGROUND SOURCE IN **NYE COUNTY, NV, BY FARM ROAD LLC**, THAT THE PROPOSED POINT OF DIVERSION, THE MANNER OF USE AND LOCATION AND NAMES OF ALL OTHER WORKS OR STREAMS WHICH ARE CROSSED BY OR CONNECTED WITH THE SAID WORKS ARE FULLY AND CORRECTLY DESIGNATED THEREON.

Lisle Lowe
STATE WATER RIGHT SURVEYOR #856, P.L.S. #8423

PROFESSIONAL LAND SURVEYOR STATE OF NEVADA LISLE LOWE Exp. 12/31/03 No. 8423
3/10/03

SUBSCRIBED AND SWORN TO BEFORE ME THIS 10th DAY OF MARCH, 2003

NOTARY PUBLIC STATE OF NEVADA County of Nye SHELLY KADRMAS My Appointment Expires March 30, 2004

Shelly Kadrmas
NOTARY PUBLIC IN AND FOR SAID COUNTY AND STATE

MY COMMISSION EXPIRES ON: March 30, 2004

SCALE 1" = 400'

69729 CERTIFICATE NO. 18564 ISSUED 2-7-12

STATE ENGINEER'S USE

FILED MAY 27 2003

MAP TO ACCOMPANY AN APPLICATION TO CHANGE POINT OF DIVERSION, MANNER OF USE AND PLACE OF USE FOR A PORTION OF PERMIT 18764, CERTIFICATE 7276

BY: FARM ROAD LLC.

FOR: COMMERCIAL NURSERY AND DOMESTIC USE.

FROM: AN UNDERGROUND SOURCE IN NYE COUNTY, NV.

79092 77418 73501 69730 69729 69728