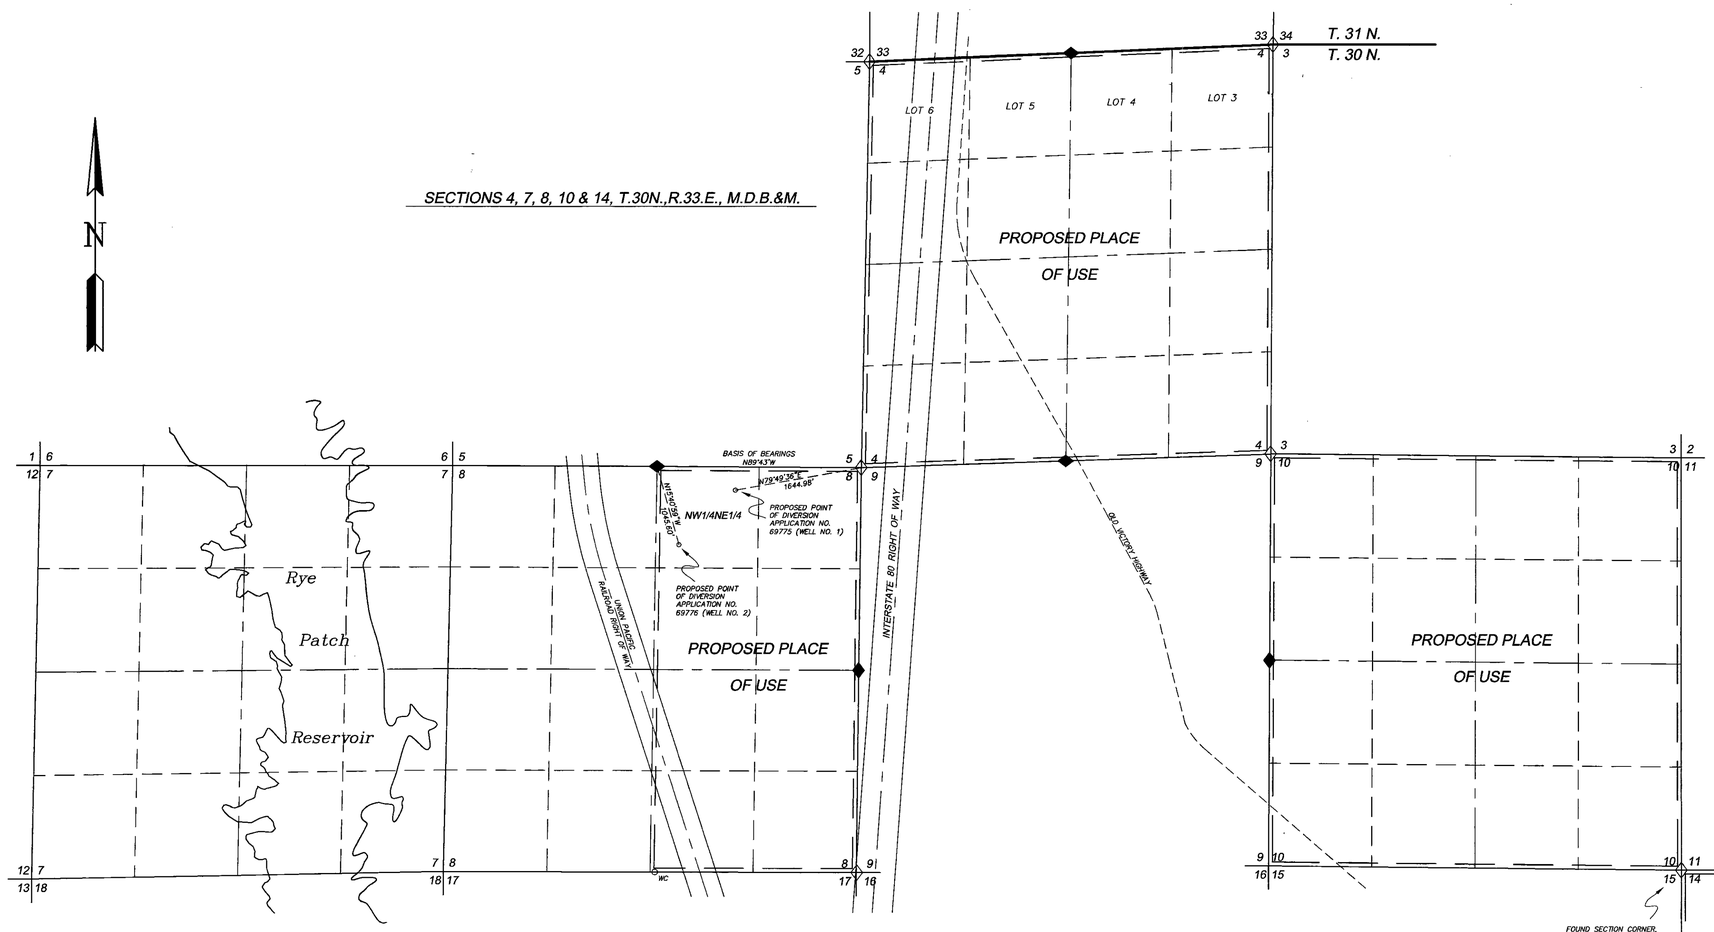

STATE OF NEVADA
COUNTY OF HUMBOLDT

I, JOHN H. MILTON III, being first duly sworn, depose and say that this map, consisting of 1 sheet, numbered from 1 to 1, inclusive, has been correctly drawn to the designated scale from field notes of a survey made by me, or under my supervision and direction, between the 28th day of May, 2003 and the 29th day of May, 2003; that it truly and correctly represents the proposed location and extent of the works used to divert water from underground in Pershing County, Nevada by NEVADA CEMENT COMPANY for mining, milling, and domestic purposes. That the proposed point of diversion, the approximate location and size of the diverting channel or other conduit, the place and manner of use, and the location and names of all other works or streams which are crossed by, or connected with the said works, are fully and correctly designated thereon.

PROFESSIONAL LAND SURVEYOR, STATE OF NEVADA
JOHN H. MILTON III
No. 5271
EXP 12-31-03

6-13-03

State Water Right Surveyor No. 573

Subscribed and sworn to before me this 13th day of June, 2003.

Carol Burson
NOTARY PUBLIC
My commission expires: ~~Jan 28th, 2005~~ Jan 29th, 2005

CAROL BURSON
Notary Public - State of Nevada
Humboldt County
My appointment expires Jan. 29, 2005
#01 - 66856 - 9

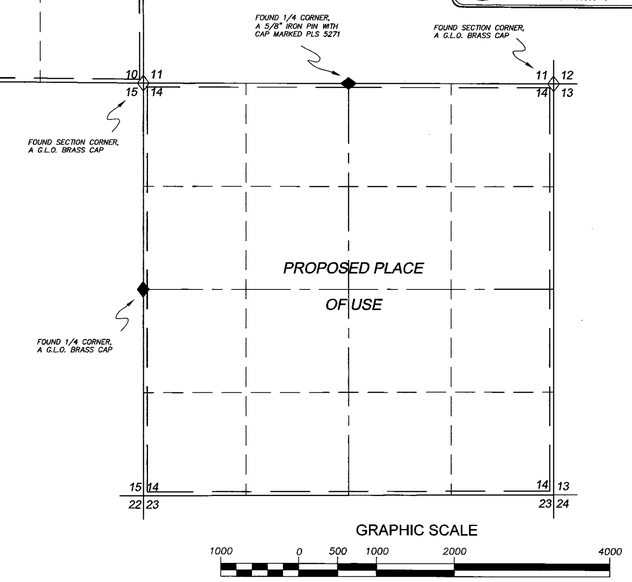

LEGEND

— — Indicates the boundary of the proposed place of use.

◇ Indicates a found section corner, an iron pipe with a B.L.M. brass cap, unless otherwise noted.

◆ Indicates a found 1/4 section corner, an iron pipe with a B.L.M. brass cap, unless otherwise noted.

WC Indicates a witness corner.

BASIS OF BEARINGS

Basis of Bearings was taken from the B.L.M. Dependent Resurvey Plat of T30N.,R.33E., M.D.B.&M. dated August 31, 1978.

DESERT MOUNTAIN SURVEYING
Land • Water Rights • Boundary
146 West Second Street, Winnemucca, NV 89445
775-623-4414 FAX 775-623-5821 E-MAIL dms@winnemucca.net

STATE ENGINEER'S USE

69775 & 69776

FILED
JUL 03 2003
STATE ENGINEER'S OFFICE

RECEIVED
03 JUL -3 PM 3:30
STATE ENGINEERS OFFICE

MAP TO ACCOMPANY APPLICATIONS
69775 & 69776 TO APPROPRIATE WATER
- FOR -
MINING, MILLING, & DOMESTIC PURPOSES
- BY -
NEVADA CEMENT COMPANY

FROM AN UNDERGROUND SOURCE IN
PERSHING COUNTY, NEVADA

C:\DMS-PROJ\0305H\dwg\base.dwg, Layout2-LAYOUT1, 6/13/2003 10:56:38 AM

80632 69776 69775