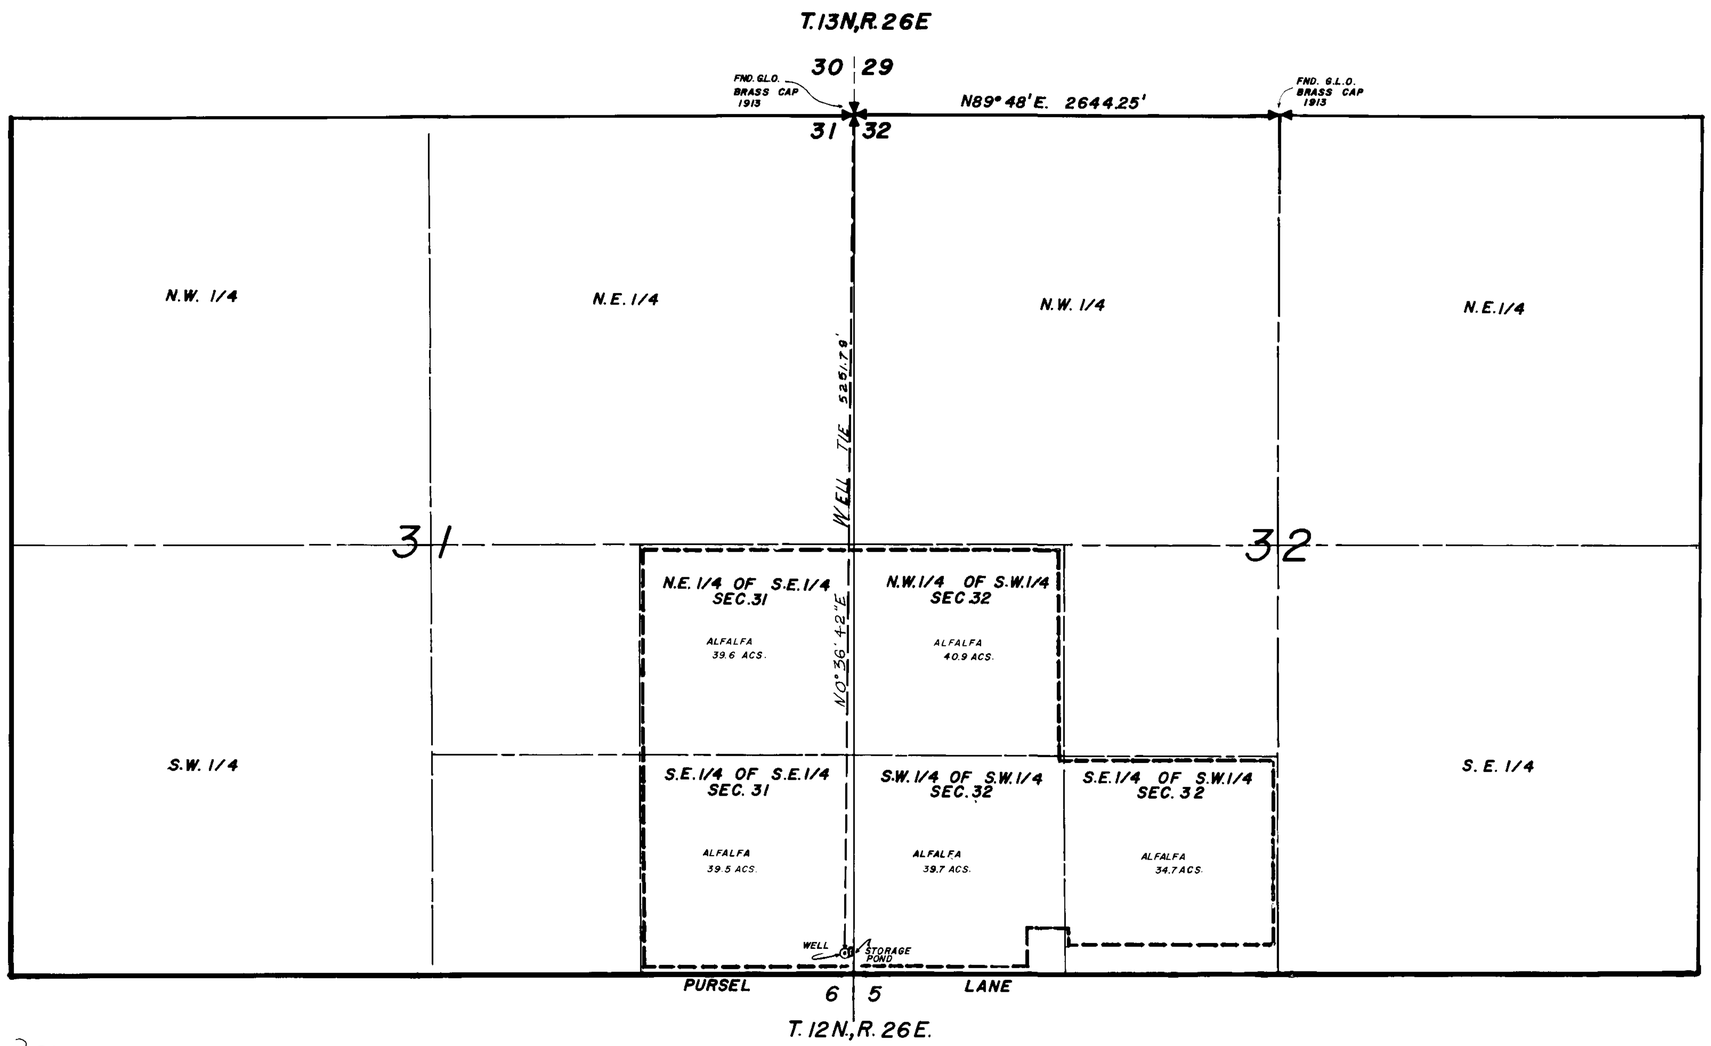

SCALE 1" = 500

BASIS OF BEARING
G.L.O. PLAT 1913; THE NORTH LINE OF SEC. 32 WHICH BEARS N. 89° 48' E.

STATE OF NEVADA
COUNTY OF LYON } SS

I, GEORGE H. DENSON, BEING FIRST DULY SWORN, DO DEPOSE AND SAY THAT THIS MAP CONSISTING OF ONE SHEET HAS BEEN CORRECTLY DRAWN TO THE DESIGNATED SCALE FROM FIELD NOTES OF A SURVEY MADE UNDER MY SUPERVISION BETWEEN THE 8TH THROUGH THE 11TH DAY OF SEPT. 1981; THAT IT TRULY AND CORRECTLY REPRESENTS THE LOCATION AND EXTENT OF THE WORKS USED TO DIVERT WATER FROM AN UNDERGROUND SOURCE IN LYON COUNTY BY RICHARD H. HOLBROOK, JR. FOR IRRIGATION PURPOSES UNDER APPLICATION NO. 36330.

George H. Denson
GEORGE H. DENSON, STATE WATER RIGHTS SURVEYOR NO. 455

SWORN AND SUBSCRIBED BEFORE ME THIS 11TH DAY OF SEPTEMBER 1981, NOTARY PUBLIC IN AND FOR LYON COUNTY, NEVADA

Mary L. Smith
NOTARY PUBLIC

MARY L. SMITH
Notary Public - State of Nevada
Appointment Recorded in Lyon County
MY APPOINTMENT EXPIRES JULY 23, 1985

SEC.	SUB'D	TOWNSHIP	RANGE	CULTIVATED ACRES	DESC. OF CULTURE
32	NW 1/4 OF SW 1/4	13N	26E	40.9	ALFALFA
32	SW 1/4 OF SW 1/4	13N	26E	39.7	ALFALFA
32	SE 1/4 OF SW 1/4	13N	26E	34.7	ALFALFA
31	NE 1/4 OF SE 1/4	13N	26E	39.6	ALFALFA
31	SE 1/4 OF SE 1/4	13N	26E	39.5	ALFALFA

PLACE OF USE
W 1/2 OF SW 1/4 SEC. 32
SE 1/4 OF SW 1/4 SEC. 32 &
E 1/2 OF SE 1/4 SEC. 31
T.13N, R.26E, M.D.B.&M.

FILED
SEP 18 1981
STATE ENGINEER'S OFFICE

RECEIVED
SEP 18 1981
STATE ENGINEER'S OFFICE

81-123

36330 CERTIFICATE NO. 9624 ISSUED 11-2-81

MAP TO ACCOMPANY PROOF OF BENEFICIAL USE UNDER APPLICATION NO. 36330 FOR IRRIGATION PURPOSES BY

RICHARD H. HOLBROOK, JR.

SEC. 31 & 32 T.13N., R.26 ; M.D.B.&M.

IN LYON COUNTY, NEVADA

GEORGE H. DENSON
SURVEYING - ~~MAPPING~~
(702) 463-3641

71182T 70230 70229 70065T 69815T 69814T 67907 67906 55955 36330

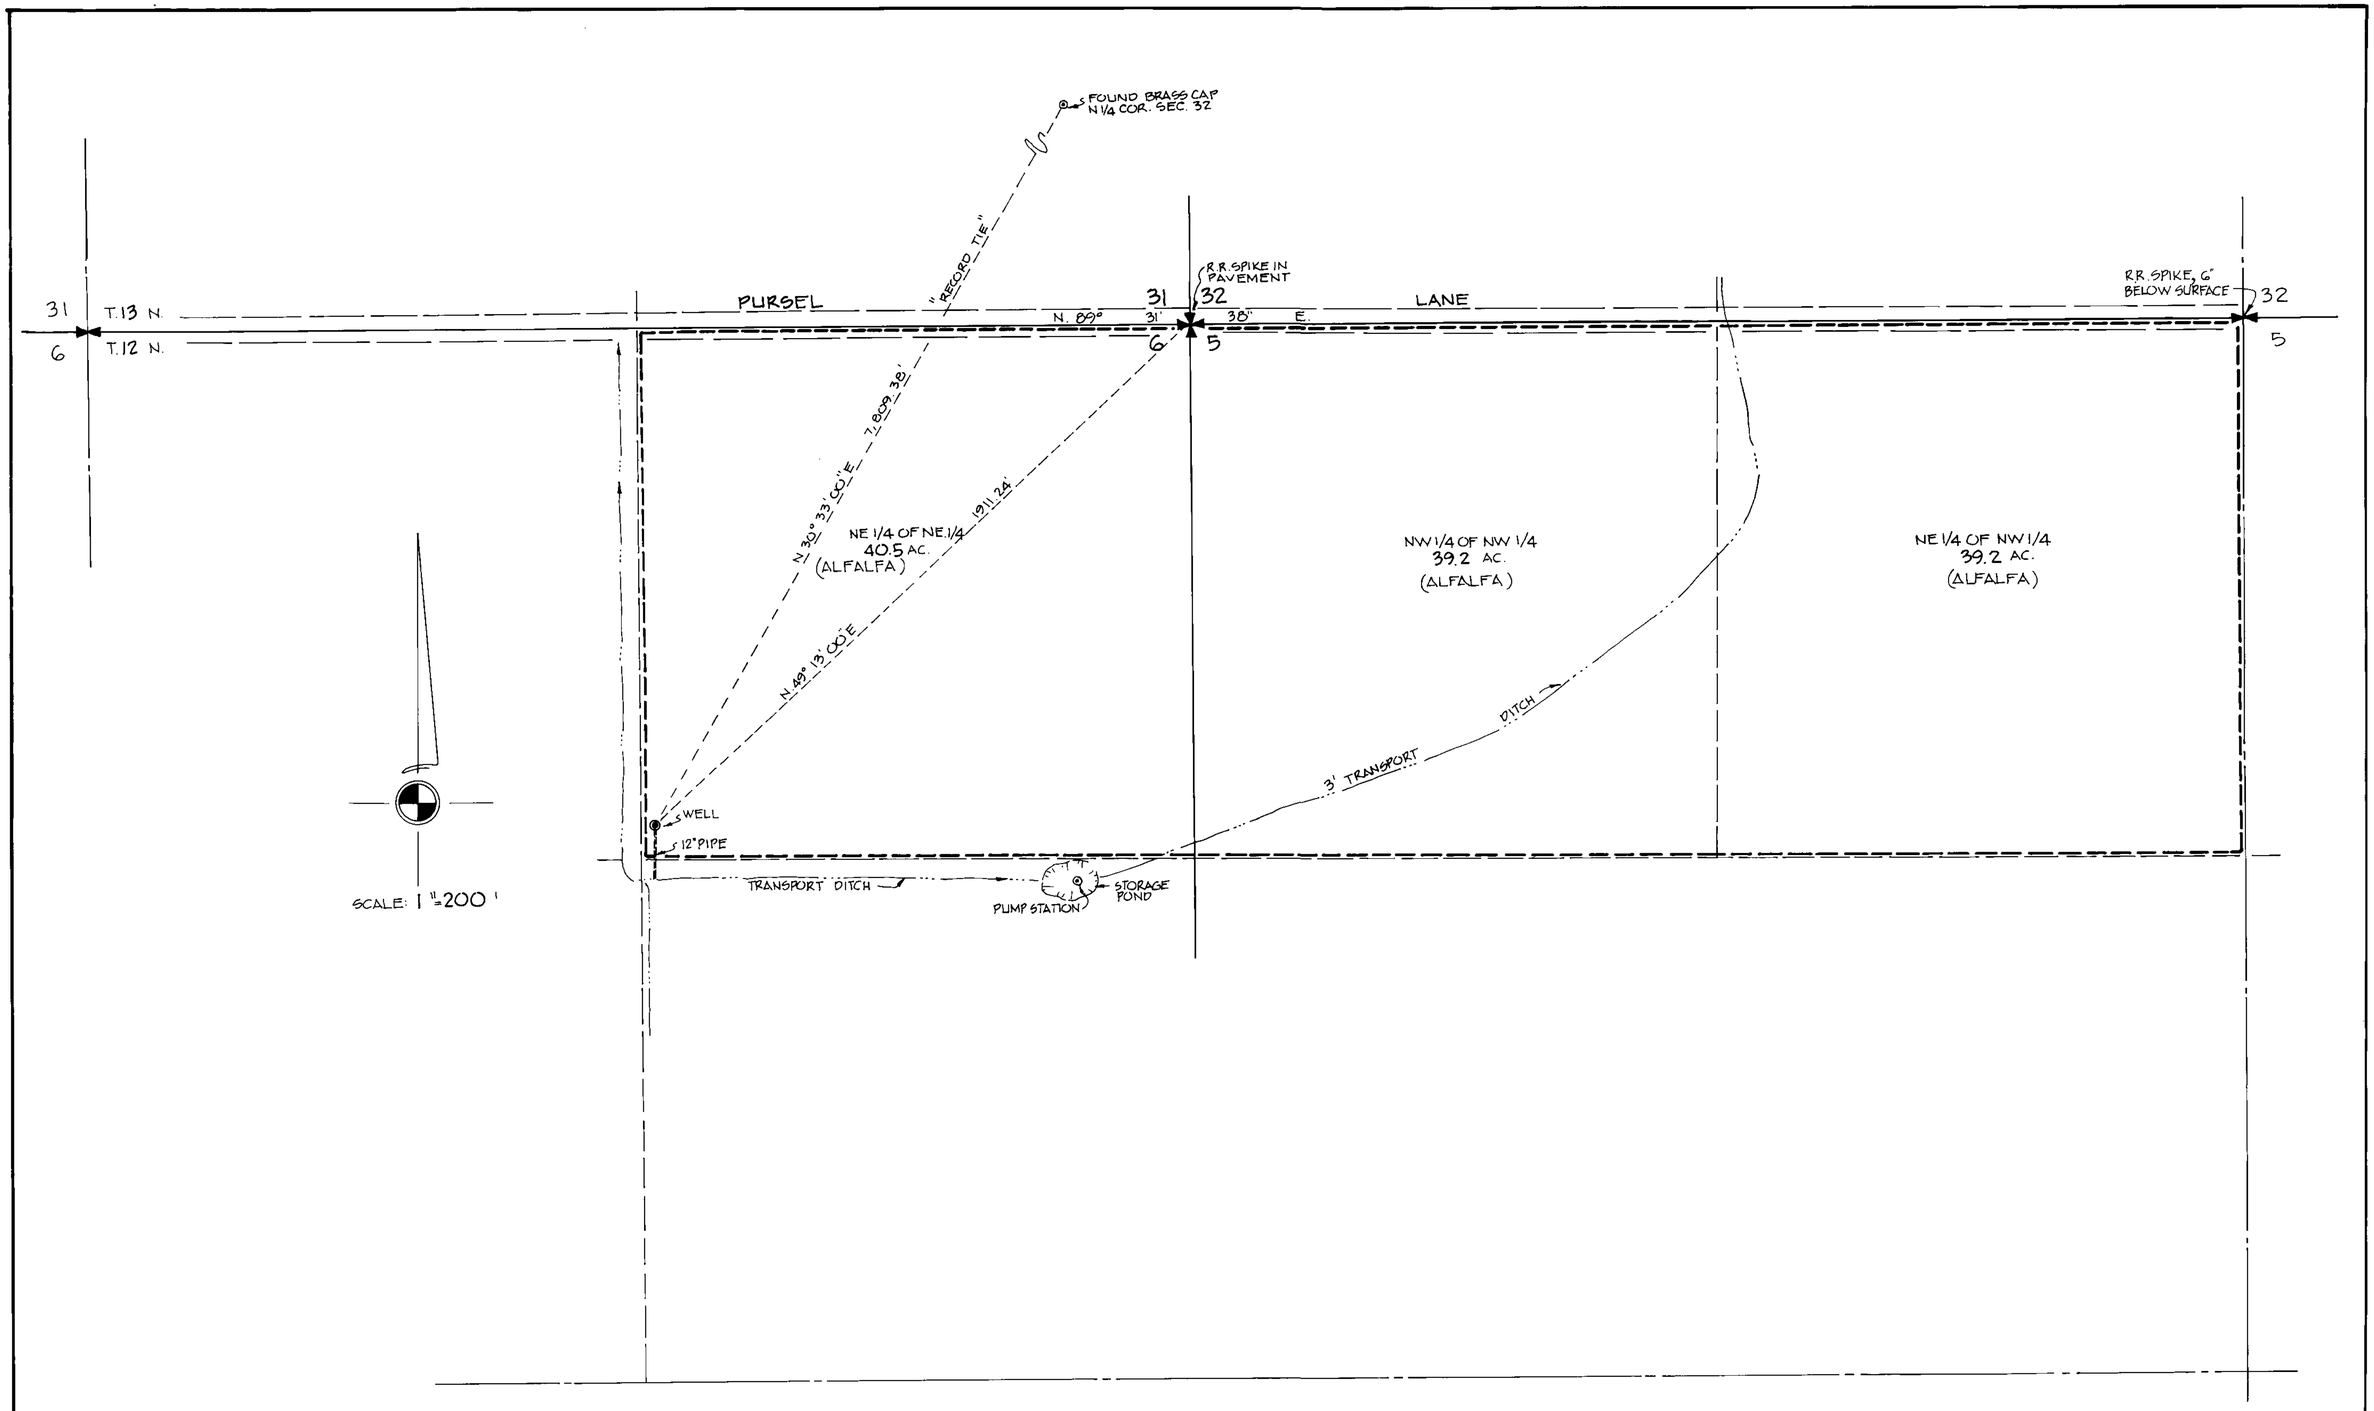

BASIS OF BEARING:
NORTH LINE OF T12N, R26E., M.D.B&M.
FROM G.L.O. PLAT, BEARING, N 89° 31' 38" E.

LEGEND:
✠ --- SECTION CORNER
I --- 1/4 CORNER
— — -- PLACE OF USE
—··— -- WATER COURSE

SEC	SUB'D.	TOWNSHIP	RANGE	CULTIVATED ACRES	DESC OF CULTURE
5	NE1/4 OF NW1/4	2 N	26 E	39.2	ALFALFA
5	NW1/4 OF NW1/4	12 N	26 E	39.2	"
6	NE1/4 OF NE1/4	12 N	26 E	40.5	"

STATE OF NEVADA } SS
COUNTY OF LYON

I, GEORGE H. DENSON, BEING FIRST DULY SWORN, DO DEPOSE AND SAY THAT THIS MAP CONSISTING OF ONE SHEET, HAS BEEN CORRECTLY DRAWN TO THE DESIGNATED SCALE FROM FIELD NOTES OF A SURVEY MADE UNDER MY SUPERVISION BETWEEN THE 28TH DAY OF NOVEMBER AND THE 3RD DAY OF DECEMBER, 1980; THAT IT TRULY AND CORRECTLY REPRESENTS THE LOCATION AND EXTENT OF THE WORKS USED TO DIVERT WATER FROM AN UNDERGROUND SOURCE IN LYON COUNTY BY JOSEPH E. & MARGARET F. TIBBALS FOR IRRIGATION PURPOSES UNDER APPLICATION NO. 30992.

F: 12-24-80
FILED
1980
STATE ENGINEER

George H. Denson
GEORGE H. DENSON, STATE WATER RIGHTS SURVEYOR NO. 455

SWORN AND SUBSCRIBED BEFORE ME THIS 15TH DAY OF DECEMBER, 1980, NOTARY PUBLIC IN AND FOR LYON COUNTY, NEVADA.

ROLAND L. ADAMS
Notary Public State of Nevada
Lyon County
My Appointment Expires Aug 28, 1982

NOTARY PUBLIC

MAP TO ACCOMPANY PROOF OF BENIFICIAL USE UNDER APPLICATION NO. 30992 FOR IRRIGATION PURPOSES BY:

JOSEPH E. & MARGARET F. TIBBALS
IN LYON COUNTY, NEVADA

GEORGE H. DENSON
PO BOX 528,
YERINGTON, NEVADA

DATE: 12-15-80
SHEET 1 OF 1

NO. 30992 CERTIFICATE NO. 9832 ISSUED FEB

71 092 70 230 70 229 69815T 69814T
70230 70229 69815T 69814T 67907 67906

30992