MAP TO ACCOMPANY APPLICATION TO CHANGE PLACE OF USE AND POINT OF DIVERSION OF PERMIT NO. 56896

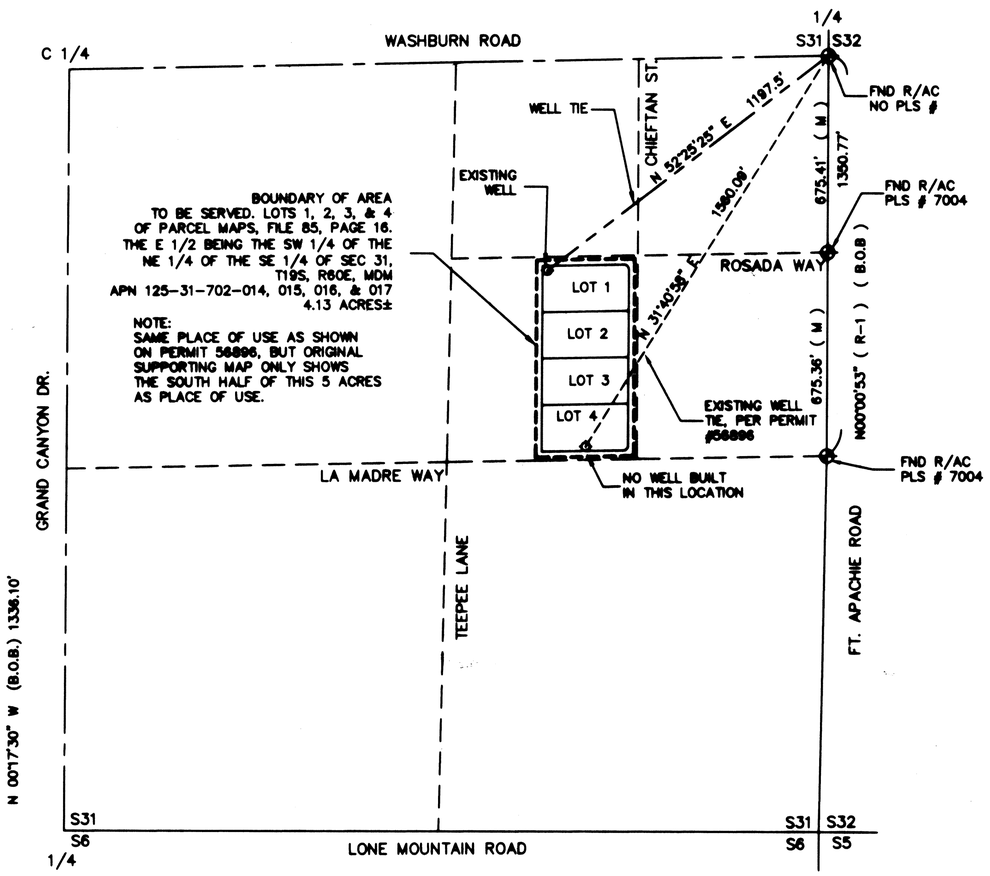

1"=300'

EXISTING POINT OF DIVERSION
DRAWN PER RECORD DATA OF PERMIT 56896
AND THE PROPOSED PLACE OF USE
PORTION OF THE NE 1/4 SE 1/4, SEC 31,
T19S, R60E, MDM

SURVEYOR CERTIFICATE

I, ROBERT FULSTONE, BEING FIRST DULY SWORN DEPOSE AND SAY THAT THIS MAP CONSISTING OF ONE SHEET HAS BEEN CORRECTLY DRAWN TO THE DESIGNATED SCALE FROM THE FIELD NOTES OF THE SURVEY MADE UNDER MY SUPERVISION AND DIRECTION ON 3/10/2003 AND THAT IS TRUELY AND CORRECTLY REPRESENTS THE PROPOSED LOCATION AND EXTENT OF THE WORKS USED TO DIVERT WATER FROM AN UNDERGROUND SOURCE IN THE LAS VEGAS VALLEY BASIN BY MICHAEL BROWN, WILLIAM & NORMA MARPLE, [redacted] GUY M. WELLS, JODI M. WELLS, LEA ANN [redacted] AND JESSE FERRER FOR QUASI-MUNICIPAL (DOMESTIC) USE, THAT THE PROPOSED POINT OF DIVERSION, THE APPROXIMATE LOCATION AND SIZE OF THE DIVERTING CHANNEL OR OTHER CONDUIT, THE PLACE AND MANNER OF USE AND THE LOCATION AND USE OF ALL OTHER STREAMS, WHICH ARE CROSSED OR CONNECTED WITH THE SAID WORKS ARE FULLY AND CORRECTLY DESIGNATED THEREON.

ROBERT FULSTONE
STATE WATER RIGHTS SURVEYOR
NEVADA CERTIFICATE NO. 639

PROFESSIONAL LAND SURVEYOR, STATE OF NEVADA
ROBERT FULSTONE
No. 5209
3/31/03
EXPIRES 6/30/03

ACKNOWLEDGEMENT

STATE OF NEVADA
COUNTY OF CLARK

THIS INSTRUMENT WAS ACKNOWLEDGED BEFORE ME ON 3/31/03
BY ROBERT FULSTONE

DIANE EDDINS
NOTARY PUBLIC IN AND FOR SAID COUNTY AND STATE
MY COMMISSION EXPIRES ON JULY 6, 2005

NOTARY PUBLIC
STATE OF NEVADA
County of Clark
DIANE EDDINS
No: 88-1388-1
My Appointment Expires July 6, 2005

LEGEND

B.O.B.	BASIS OF BEARINGS
◆	MONUMENTS FOUND AS SHOWN
APN	ASSESSOR PARCEL NUMBER
R/AC	REBAR AND ALUMINUM CAP

BASIS OF BEARINGS

N 00°00'53" W BEING THE EAST LINE OF THE NORTHEAST ONE-QUARTER (NE 1/4) OF THE SOUTHEAST ONE-QUARTER (SE 1/4) OF SECTION 31, TOWNSHIP 19 SOUTH, RANGE 60 EAST, M.D.M. PER FILE 85, PAGE 16 OF PARCEL MAPS

GRAPHIC SCALE
300 0 150 300 600 1200
(IN FEET)
1 INCH = 300 FT.

STATE ENGINEER'S USE

5/5/03 KR GRAPHIC SCALE IS LABELED INCORRECTLY. 900' SHOULD READ 1200'.

7/8/03 KB Owners in Surveyor's Affidavit are correct; minor discrepancy with those in Title Block.

FILED
JUL 07 2003
STATE ENGINEER'S OFFICE

RECEIVED
03 JUL -7 PM 3:28
STATE ENGINEERS OFFICE

RECEIVED
03 APR -4 PM 1:39
STATE ENGINEERS OFFICE

MAP TO ACCOMPANY APPLICATION FOR CHANGE OF PLACE OF USE AND POINT OF DIVERSION OF PERMIT NO. 56896

MICHAEL BROWN, WILLIAM AND NORMA MARPLE, 1996 LIVING TRUST, (WILLIAM B. MARPLE AND NORMA L. MARPLE TRUSTEES).
LEA ANN FERRER, JESSE FERRER,
FOR: GUY M. WELLS AND JODI M. WELLS

PURPOSE: QUASI-MUNICIPAL (DOMESTIC)
FROM: AN UNDERGROUND SOURCE IN CLARK COUNTY, NEVADA

DRAWN BY:	MONARCH DESIGN
DATE:	03/2/2003
DWG #:	LL2-16
FILE NAME:	3460WRT.DWG
SCALE:	1" = 500'
REVISED	6/18/03 R.F

FULSTONE ENTERPRISES
940 S. MARTIN LUTHER KING BOULEVARD
LAS VEGAS, NV 89109
PHONE (702) 382-8141 FAX (702) 382-3103
EMAIL: fel@wizard.com

69820