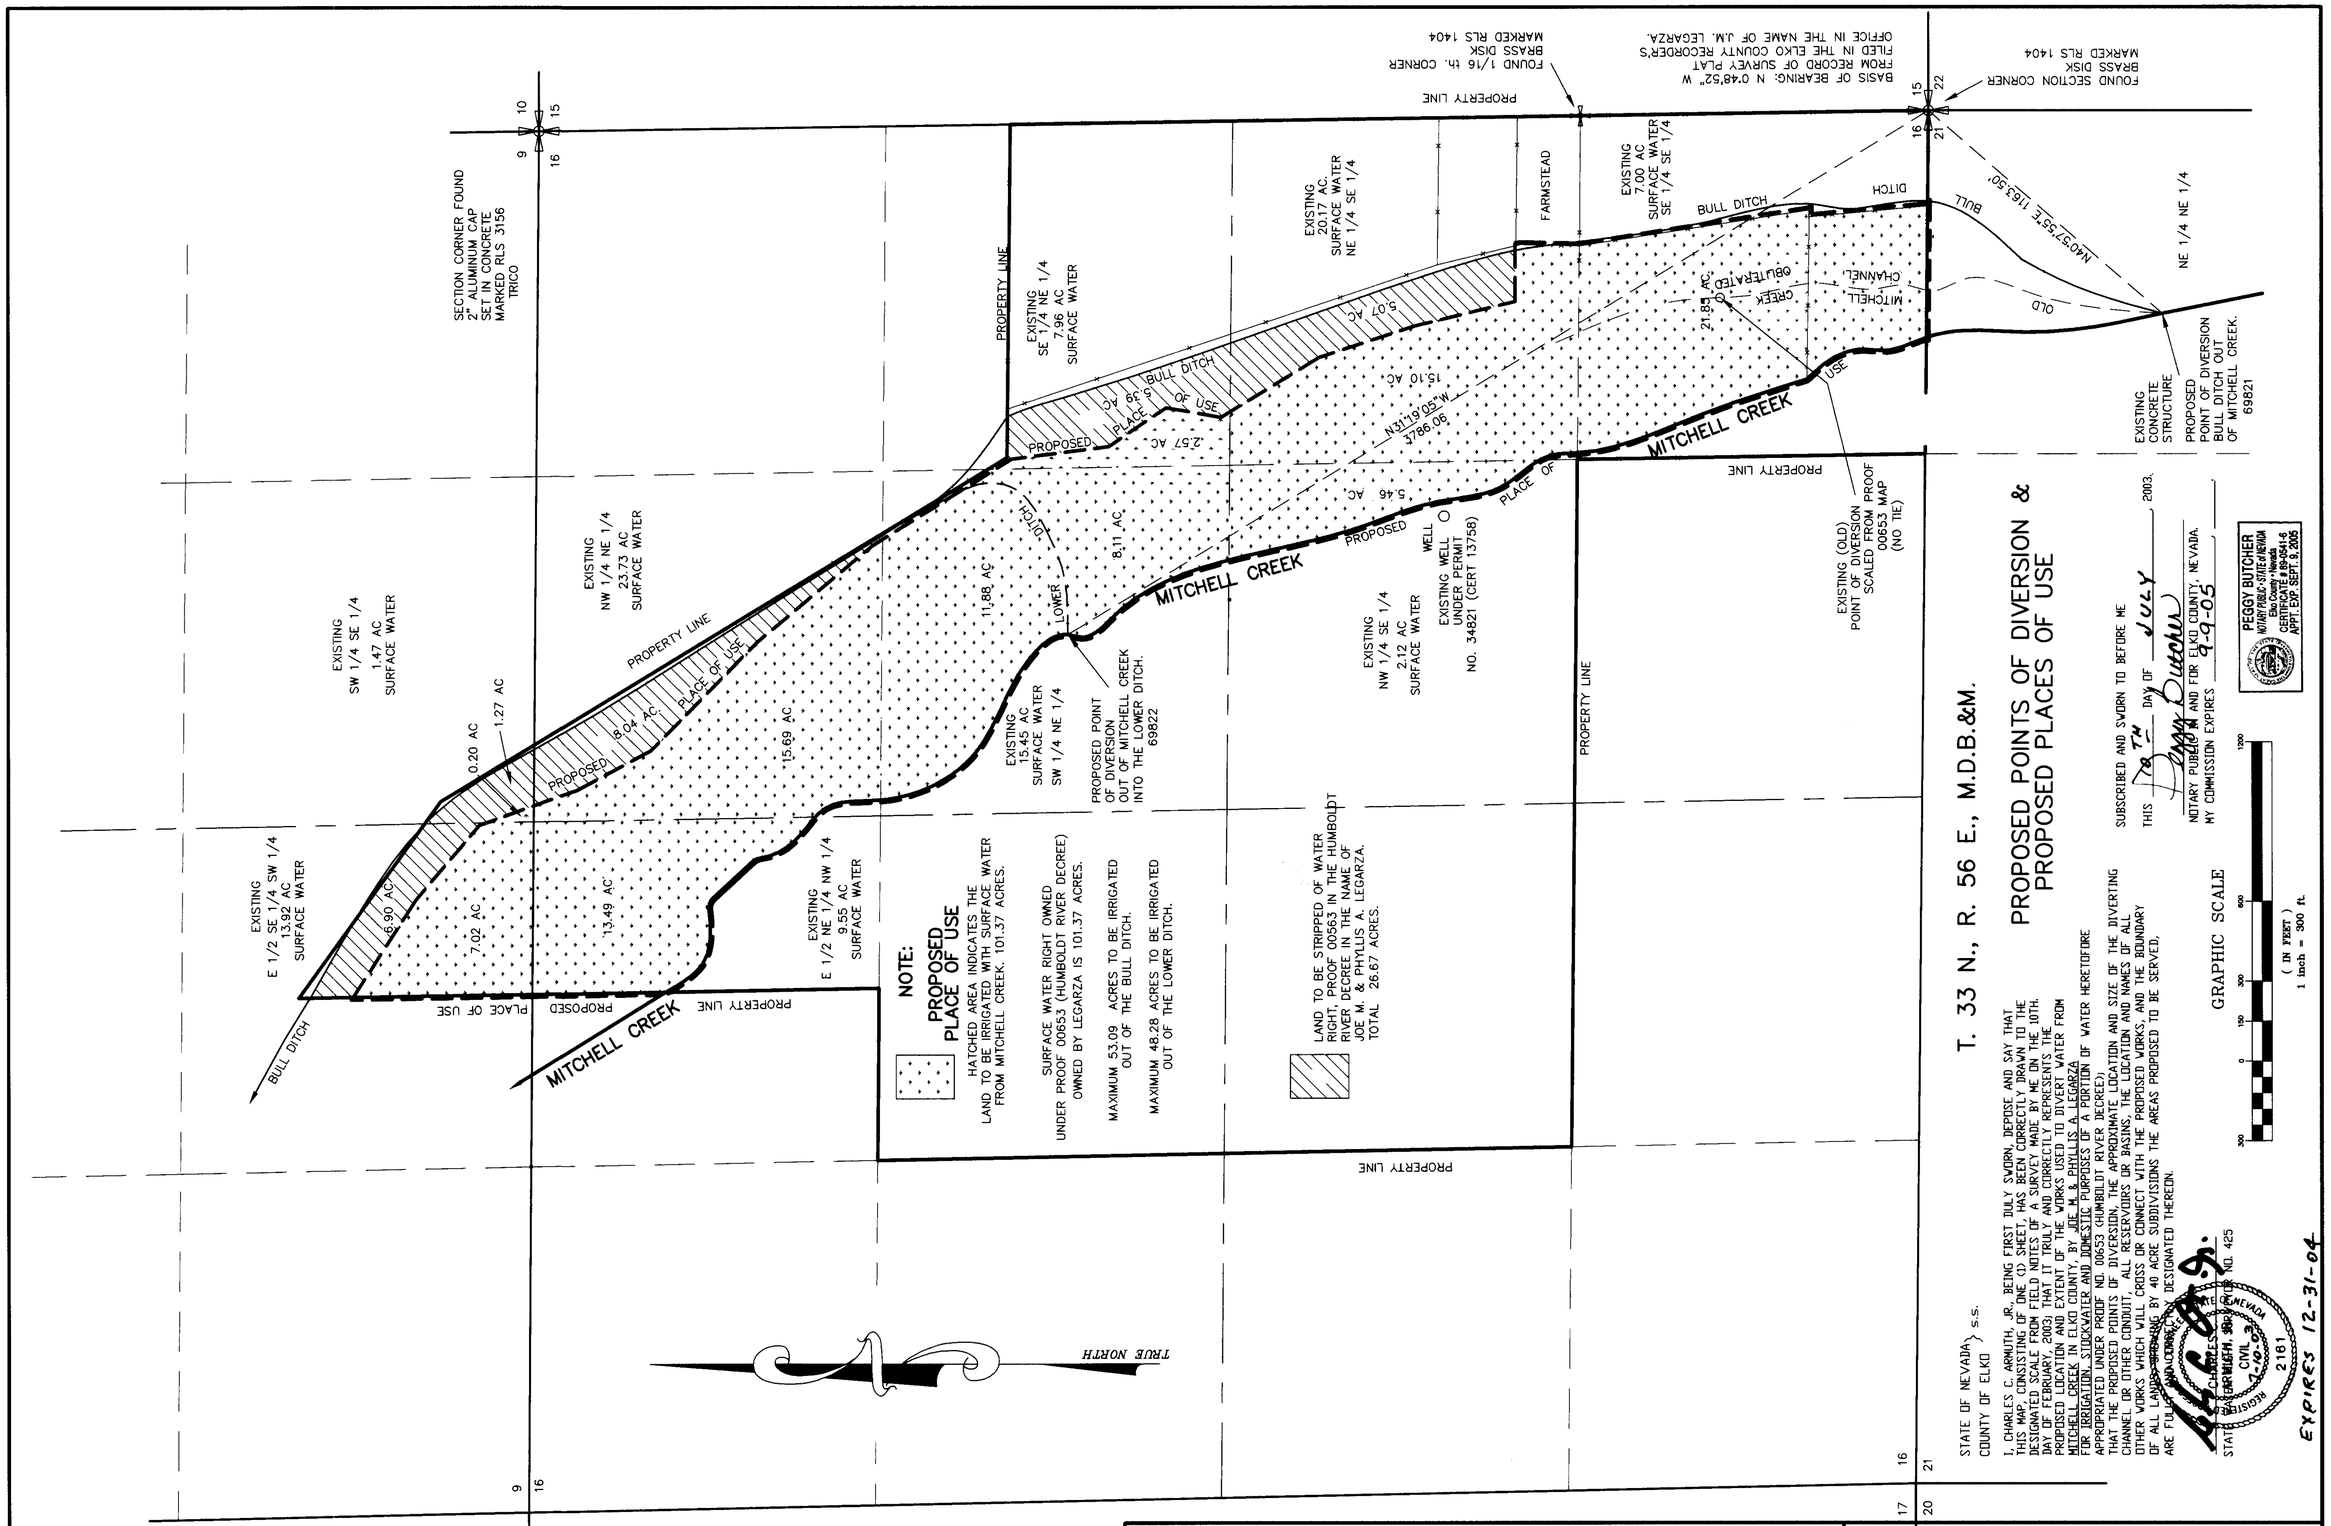

69821 CERTIFICATE NO. 18663 ISSUED 5-3-12.

69822 CERTIFICATE NO. 18664 ISSUED 5-3-12

FOR STATE ENGINEER'S USE

FILED JUL 16 2003 STATE ENGINEER'S OFFICE

69821 69822

MAP TO ACCOMPANY APPLICATION TO CHANGE PORTIONS OF THE POINT OF DIVERSION AND PLACE OF USE OF WATER HERETOFORE APPROPRIATED UNDER PROOF 00653 OF THE HUMBOLDT RIVER DECREE BY JOE M. & PHYLLIS A. LEGARZA FROM MITCHELL CREEK FOR IRRIGATION, STOCKWATER & DOMESTIC IN ELKO COUNTY, NEVADA

ACAD DRAWING: LEGARZA\LEGARZA H2O.DWG
FEBRUARY 13, 2003 CA REVISED 2/26/03 CA
REVISED 7/08/03 CA

69822 69821

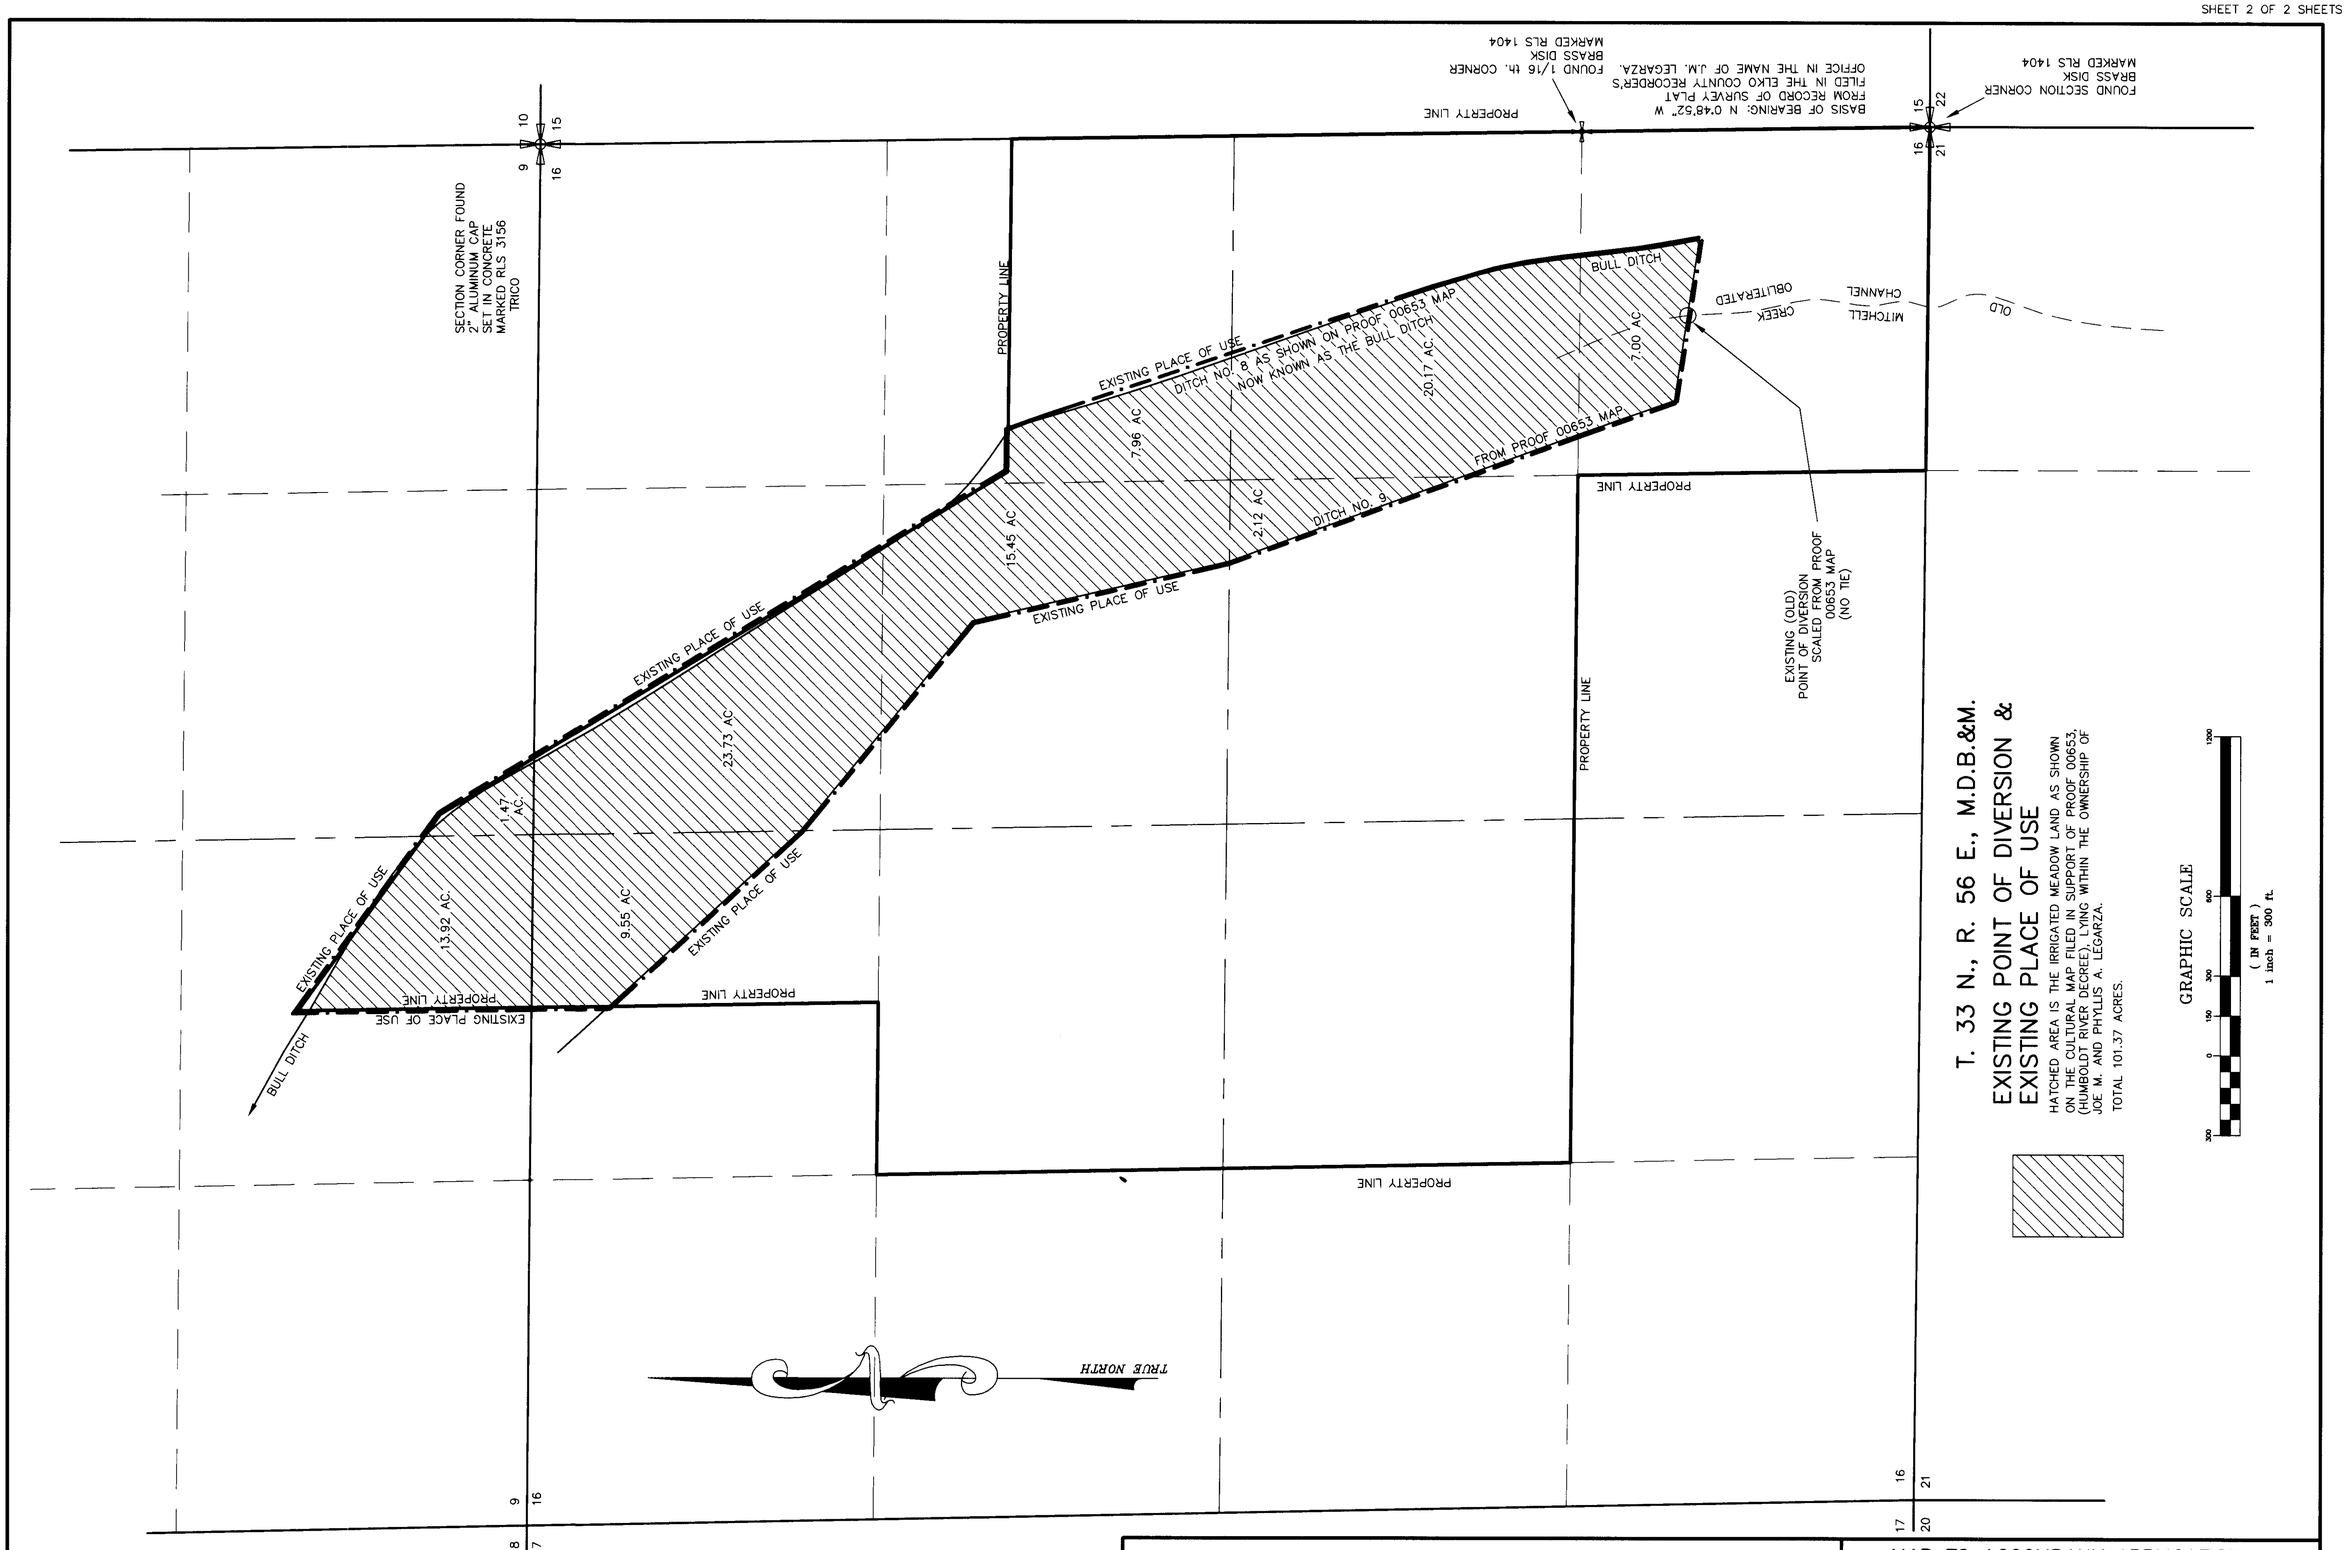

FOR STATE ENGINEER'S USE

69821
69822

MAP TO ACCOMPANY APPLICATION
TO CHANGE PORTIONS OF THE
POINT OF DIVERSION
AND PLACE OF USE OF WATER HERETOFORE
APPROPRIATED UNDER PROOF 00653
OF THE HUMBOLDT RIVER DECREE
BY JOE M. & PHYLLIS A. LEGARZA
FROM MITCHELL CREEK
FOR IRRIGATION, STOCKWATER & DOMESTIC
IN ELKO COUNTY, NEVADA

ACAD DRAWING: LEGARZA\LEGARZA H2O EXISTING POU.DWG
JULY, 2003

69822 69821 SHEET 2 OF 2