PORTIONS OF SECTIONS 23 & 24, T.21N., R.20E., AND SECTION 19, T.21N., R.21E., M.D.M. WASHOE COUNTY, NEVADA

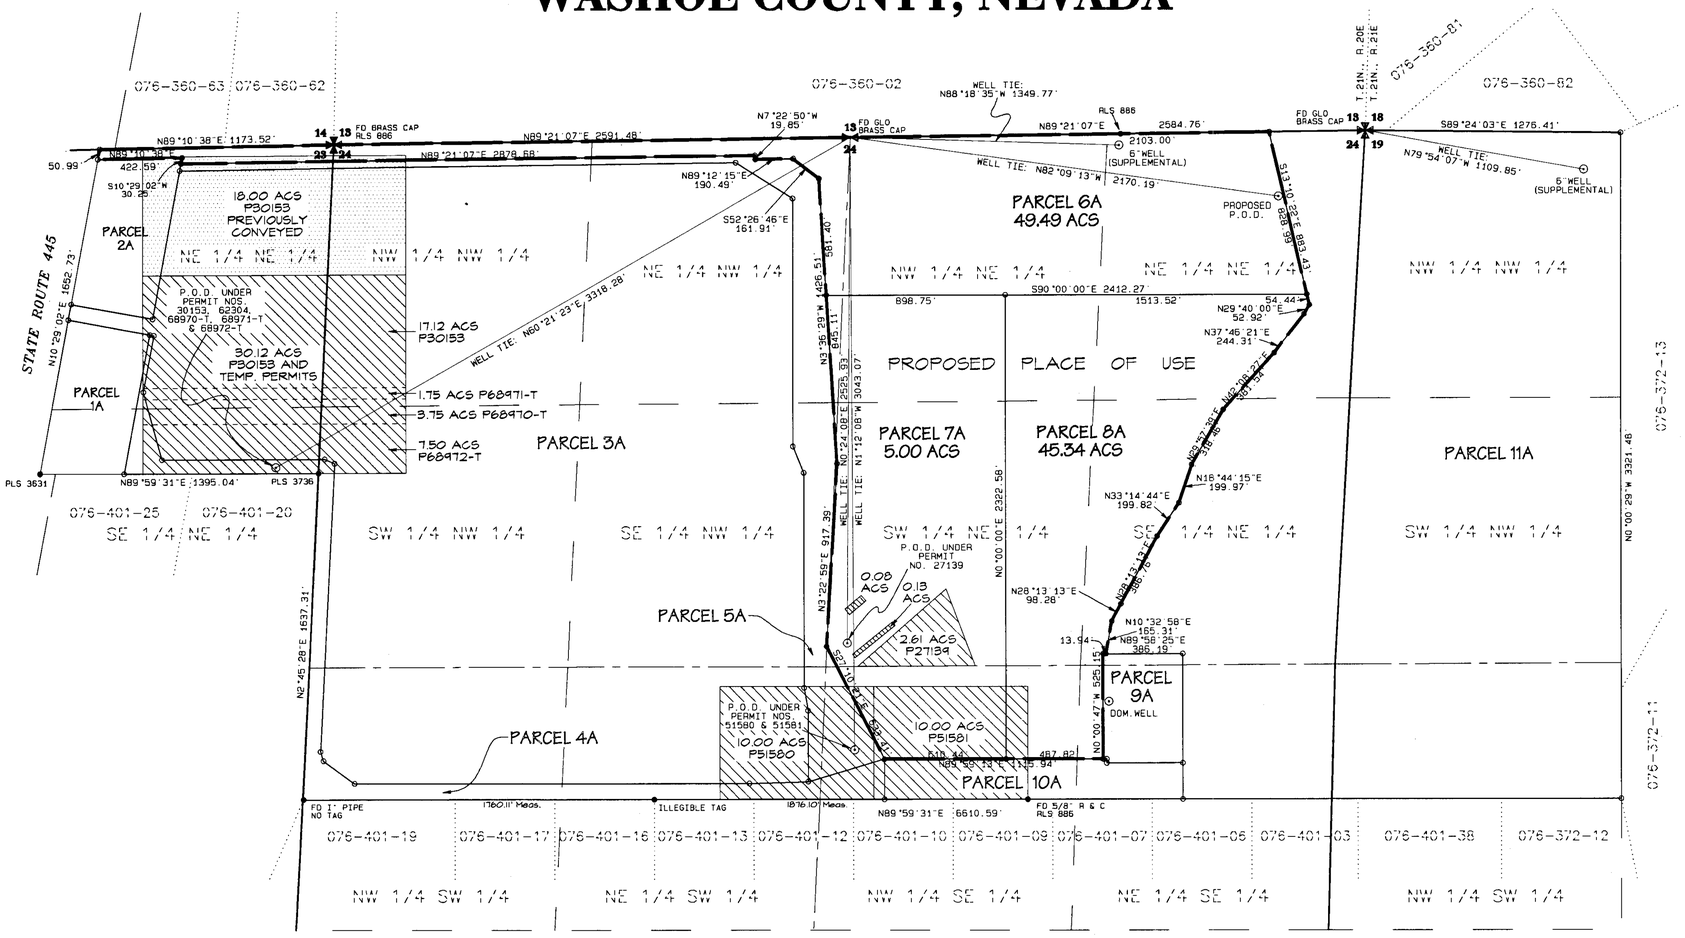

TRANSFER TABLE

AREAS TO BE REMOVED FROM IRRIGATION

PERMIT NO.	SECTION	1/4 1/4	ACRES	DUTY
27139	24	SW NE	2.82	
TOTALS			2.82	11.28
30153	23	SW NE		
30153	23	SE NE		
30153	24	SW NE		
30153	24	SW NW		
TOTALS			30.12	120.48
51580	24	NE SW	6.57	
51580	24	NW SE	3.23	
TOTALS			10.00	4.00
51581	24	NW SE	8.61	
TOTALS			10.00	4.00

PERMITS 27139 AND 50153 STRIPPED AT 4.00 ACRE FEET PER ACRE.
PERMITS 51580 AND 51581 STRIPPED AT 0.40 ACRE FEET PER ACRE.

69861 CERTIFICATE NO. 18107 ISSUED 8-24-11
69862 CERTIFICATE NO. 18108 ISSUED 8-24-11
69863 CERTIFICATE NO. 18109 ISSUED 8-24-11
69864 CERTIFICATE NO. 18110 ISSUED 8-24-11
69865 CERTIFICATE NO. 18111 ISSUED 8-24-11
69866 CERTIFICATE NO. 18112 ISSUED 8-24-11
69867 CERTIFICATE NO. 18113 ISSUED 8-24-11

STATE OF NEVADA
COUNTY OF WASHOE } SS

I, George G. Lindesmith, being first duly sworn, depose and say that this map, consisting of one sheet, has been correctly drawn to the designated scale from field notes of a survey made by me, or under my supervision and direction, on March 11, 2003, that it truly and correctly represents the proposed location and extent of works used to divert water from an underground source in Washoe County, Nevada, by THE DONOVAN FAMILY TRUST, DATED AUGUST 8, 1996, for commercial & domestic purposes.

PROFESSIONAL LAND SURVEYOR GEORGE G. LINDESMITH Exp. 12-31-03 No. 6306 NEVADA U.S.A.

4-16-2003

George G. Lindesmith
State Water-Right Surveyor No. 704

Subscribed and sworn to before me on this 16th day of April, 2003.

Rae Ann Loving
Notary Public

RAE ANN LOVING
Notary Public - State of Nevada
Appointment Recorded in Washoe County
No: 93-0611-2 - Expires April 21, 2005

REFERENCES

1. Record of Survey No. 1257, File No. 580461, Official Records of Washoe County, Nevada.
2. Land Map No. 52, File No. 807340, Official Records of Washoe County, Nevada.
3. Record of Survey No. 1098, File No. 477225, Official Records of Washoe County, Nevada.
4. Record of Survey No. 4218, File No. 2825281, Official Records of Washoe County, Nevada.
5. Washoe County Assessor's Information.
6. Map to Accompany Proof of Beneficial Use Under Application Nos. 27139 and 30153.
7. Map to Accompany Application Nos. 51580 and 51581.
8. Map to Accompany Application No. 62304.
9. Certificate Nos. 9224, 9225, 13055, and 14116.

N
W E
S

GRAPHIC SCALE 1"=400'
0 400 800 1200

BASIS OF BEARINGS

The bearings for this map are based on 1983/1994 HARN and were determined from the monuments shown as found.

LEGEND:

- PARCEL LINE - WASHOE COUNTY ASSESSOR
- 1/16TH SECTION LINE
- CENTERLINE OF SECTION
- SECTION LINE
- PROPOSED PLACE OF USE
- 077-340-75 WASHOE COUNTY ASSESSOR'S PARCEL NO.
- EXISTING WELL
- QUARTER SECTION CORNER
- SECTION CORNER
- AREAS TO BE REMOVED FROM IRRIGATION, PER THESE APPLICATIONS
- AREA PREVIOUSLY CONVEYED
- PARCEL 8A — PARCEL NO. PER ROS 4218
- FOUND 5/8" REBAR & CAP OR AS NOTED
- FOUND 5/8" REBAR & CAP PLS 6306

NOTE

1. For existing place of use under Permit No. 62304, see map accompanying Application No. 62304, filed August 7, 1996 in the office of the State Engineer.

STATE ENGINEER'S USE

5 22 2003 NOTED ACREAGE TO BE STRIPPED FROM PERMIT 30153 IS CURRENTLY APPROVED UNDER TEMPORARY PERMITS 68970-T, 68971-T AND 68972-T UNTIL 8/25/2003

FILED APR 17 2003 STATE ENGINEER'S OFFICE

TRI STATE SURVEYING, LTD
1925 E. PRATER WAY
SPARKS, NEVADA 89434
(775) 358-9491 * FAX # 358-3664

JOB #03057.01 DDM

MAP TO ACCOMPANY APPLICATIONS TO CHANGE THE POINT OF DIVERSION, PLACE AND MANNER OF USE UNDER A PORTION OF PERMIT NO. 27139 (CERT. NO. 9224), A PORTION OF PERMIT NO. 30153 (CERT. NO. 9225), ALL OF PERMIT NO. 51580 (CERT. NO. 13055), AND ALL OF PERMIT NO. 51581 (CERT. NO. 14116); AND TO CHANGE THE POINT OF DIVERSION AND PLACE OF USE UNDER ALL OF PERMIT NO. 62304 FOR COMMERCIAL AND DOMESTIC PURPOSES BY

THE DONOVAN FAMILY TRUST
dated August 8, 1996

FROM AN UNDERGROUND SOURCE IN WASHOE COUNTY, NEVADA

75036 75035 72976 T 69867 69866 69865 69864 69863 69862 69861