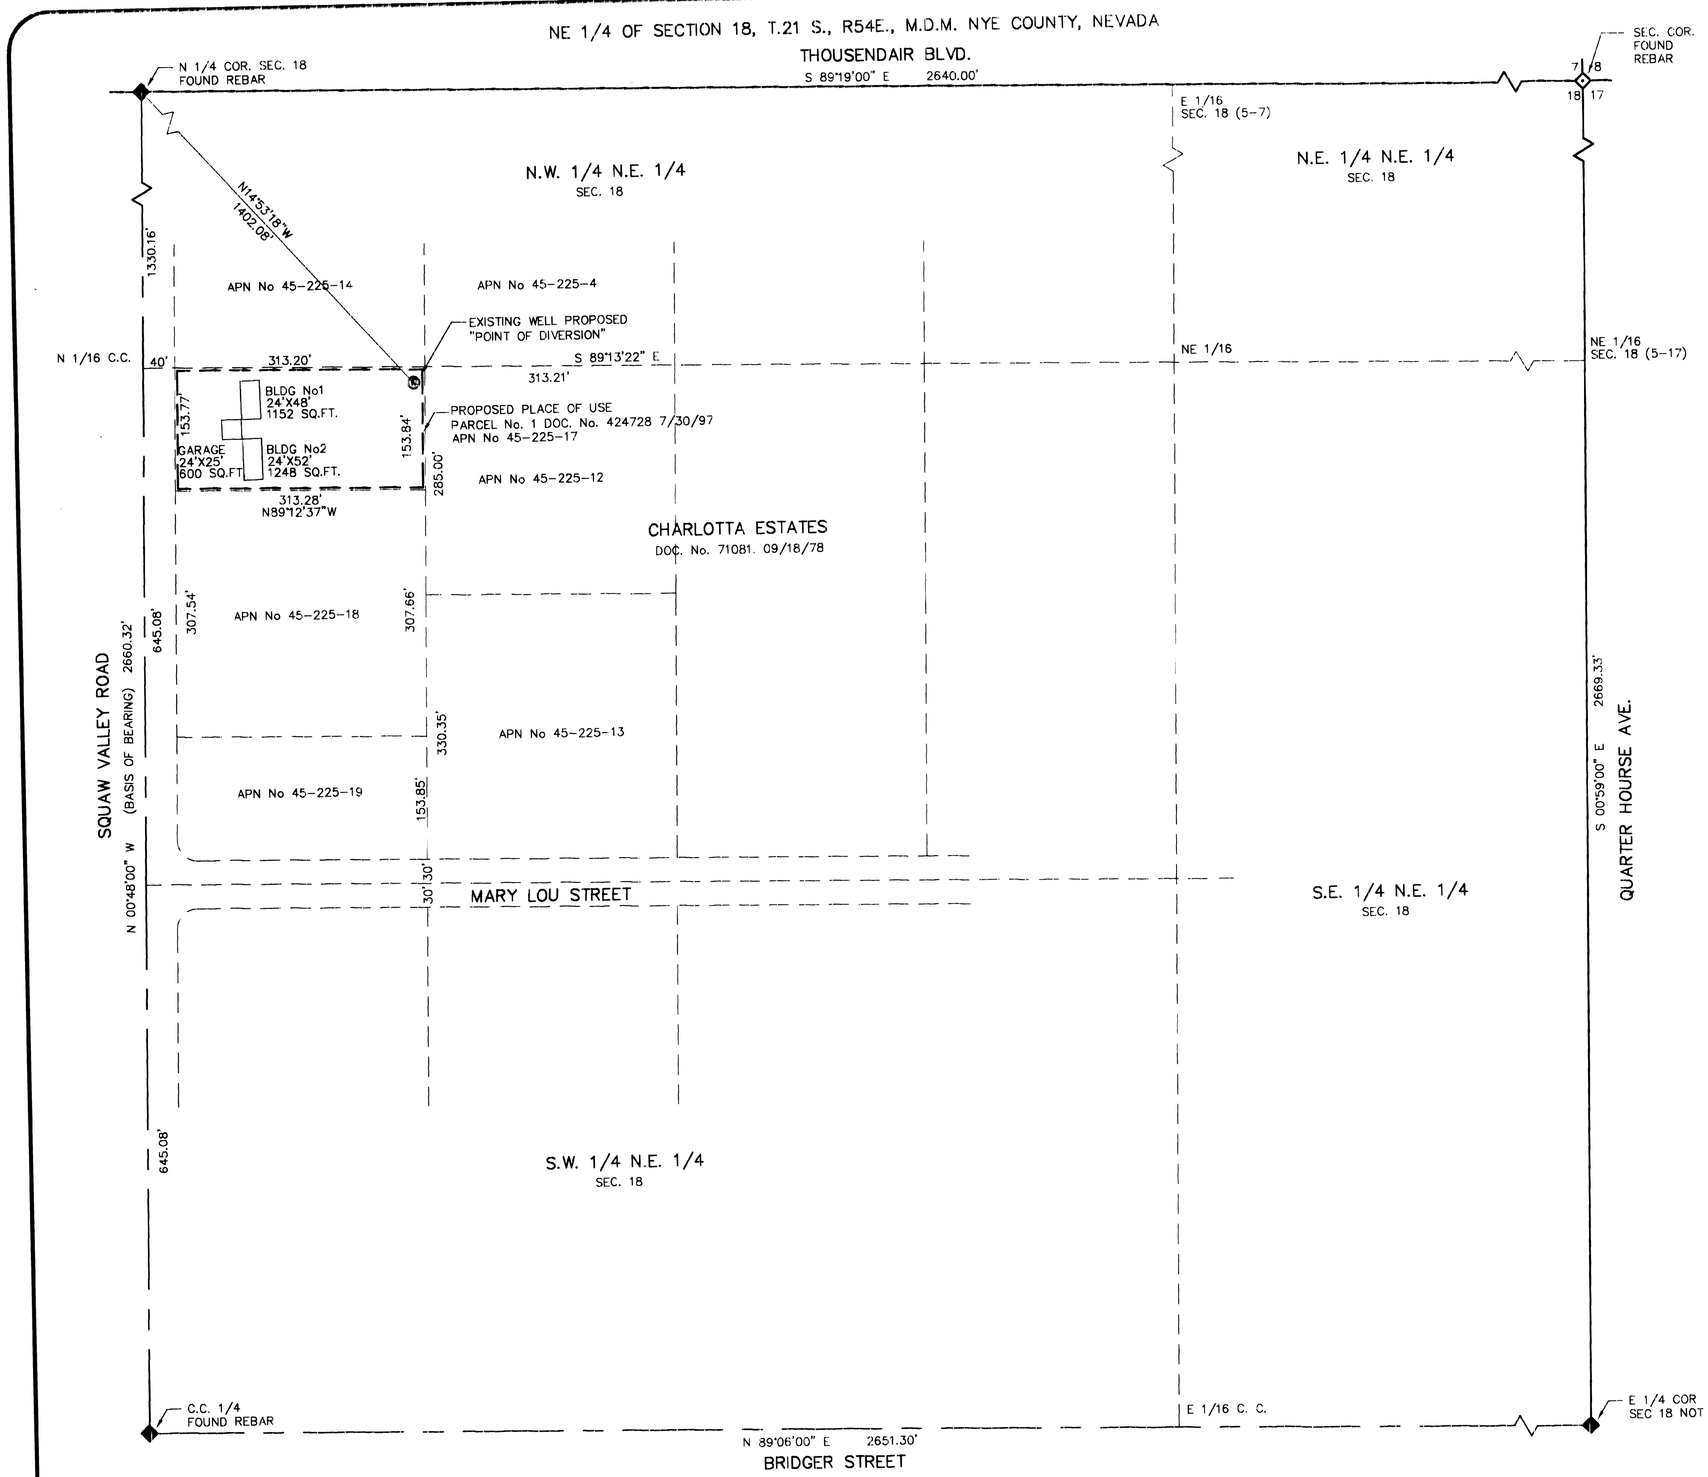

SURVEYOR'S CERTIFICATE:

STATE OF NEVADA }
COUNTY OF NYE } SS

I, DAVID A. RICHARDS, BEING FIRST DULY SWORN, DEPOSE AND SAY THAT THIS MAP, CONSISTING OF 1 SHEET, NUMBERED SHEET 1 OF 1, HAS BEEN CORRECTLY DRAWN TO THE DESIGNATED SCALE FROM FIELD NOTES OF A SURVEY MADE BY ME, OR UNDER MY SUPERVISION AND DIRECTION, BETWEEN THE 14th OF APRIL, 2003 AND THE 16th OF APRIL, 2003; THAT IT TRULY AND CORRECTLY REPRESENTS THE PROPOSED LOCATION AND EXTENT OF THE WORKS USE TO DIVERT WATER FROM UNDERGROUND, IN THE COUNTY OF NYE, STATE OF NEVADA, BY JAMES K. BRADSHAW AND JOHN F. GARPETTO FOR QUASI-MUNICPAL USE PURPOSES, THAT THE PROPOSED POINT OF DIVERSION, THE APPROXIMATE LOCATION AND SIZE OF THE DIVERTING CHANNEL OR OTHER WORKS OR STREAMS WHICH ARE CROSSED BY, OR CONNECTED WITH THE SAID WORKS, ARE FULLY AND CORRECTLY DESIGNATED THEREON.

David A. Richards
DAVID A. RICHARDS, NEVADA PLS 10026
WATER RIGHT SURVEYOR No. 1068

PROFESSIONAL LAND SURVEYOR
DAVID A. RICHARDS
No. 10026
5/1/03
EXP. 12/31/03

SUBSCRIBED AND SWORN TO BEFORE ME
THIS 1st DAY OF May, 2003.
Delores M. Runau
NOTARY PUBLIC IN AND FOR Nye County, Nv.
MY COMMISSION EXPIRES May 21, 2006

NOTARY PUBLIC
County of Nye-State of Nevada
DELORES M. RUNAU
No. 02-75344-14
My Appointment Expires May 21, 2006

REFERENCE

1. RECORD OF SURVEY DOC. No. 71081 DATED: 09/18/78
2. PARCEL MAP DOC. No. 11174 DATED: 05/27/79
3. PARCEL MAP DOC. No. 424728 DATED: 07/30/97

BASIS OF BEARING

N 00°48'00" W BEING THE WEST LINE OF THE N.E. 1/4 OF SECTION 18, T. 215 S., R. 54 E. M.D.M. NYE COUNTY, NEVADA AS SHOWN ON CHARLOTTA ESTATES, (R.O.S.) RECORDED ON THE OFFICIAL RECORDS OF NYE COUNTY, NEVADA AS DOC. No. 71081 DATED SEPT. 18, 1978

NORTH

GRAPHIC SCALE
100 0 50 100 200 400
(IN FEET)
1 inch = 100 ft.

CIVILWISE SERVICES
1191 W. BETTY AVE., PAHRUMP, NEV. 89060 (775) 751-1413

MAP IN SUPPORT OF
APPLICATION TO CHANGE P.O.D., M.O.U., & P.O.U., FOR QUASI-MUNICIPAL PURPOSES IN NYE COUNTY, NEVADA

PREPARED FOR
JAMES K BRADSHAW & JOHN F GARPETTO

SCALE:	SHEET	JOB NUMBER:
1" = 100'	2 OF 2	403-2

STATE ENGINEER USE: 69955

JS 5-27-2003 Change is of a "portion" of 48221. Jurat should be "GARDETTO."

FILED
MAY 5 2003
STATE ENGINEER'S OFFICE

03 MAY -5 AM 11:56

MAP TO ACCOMPANY APPLICATION TO CHANGE THE POINT OF DIVERSION, MANNER & PLACE OF USE, UNDER PERMIT #48221, CERT. #14395 FOR QUASI-MUNICIPAL USE PURPOSES BY JAMES K BRADSHAW & JOHN F GARDETTO FROM "UNDERGROUND" IN NYE COUNTY, NEVADA

69955

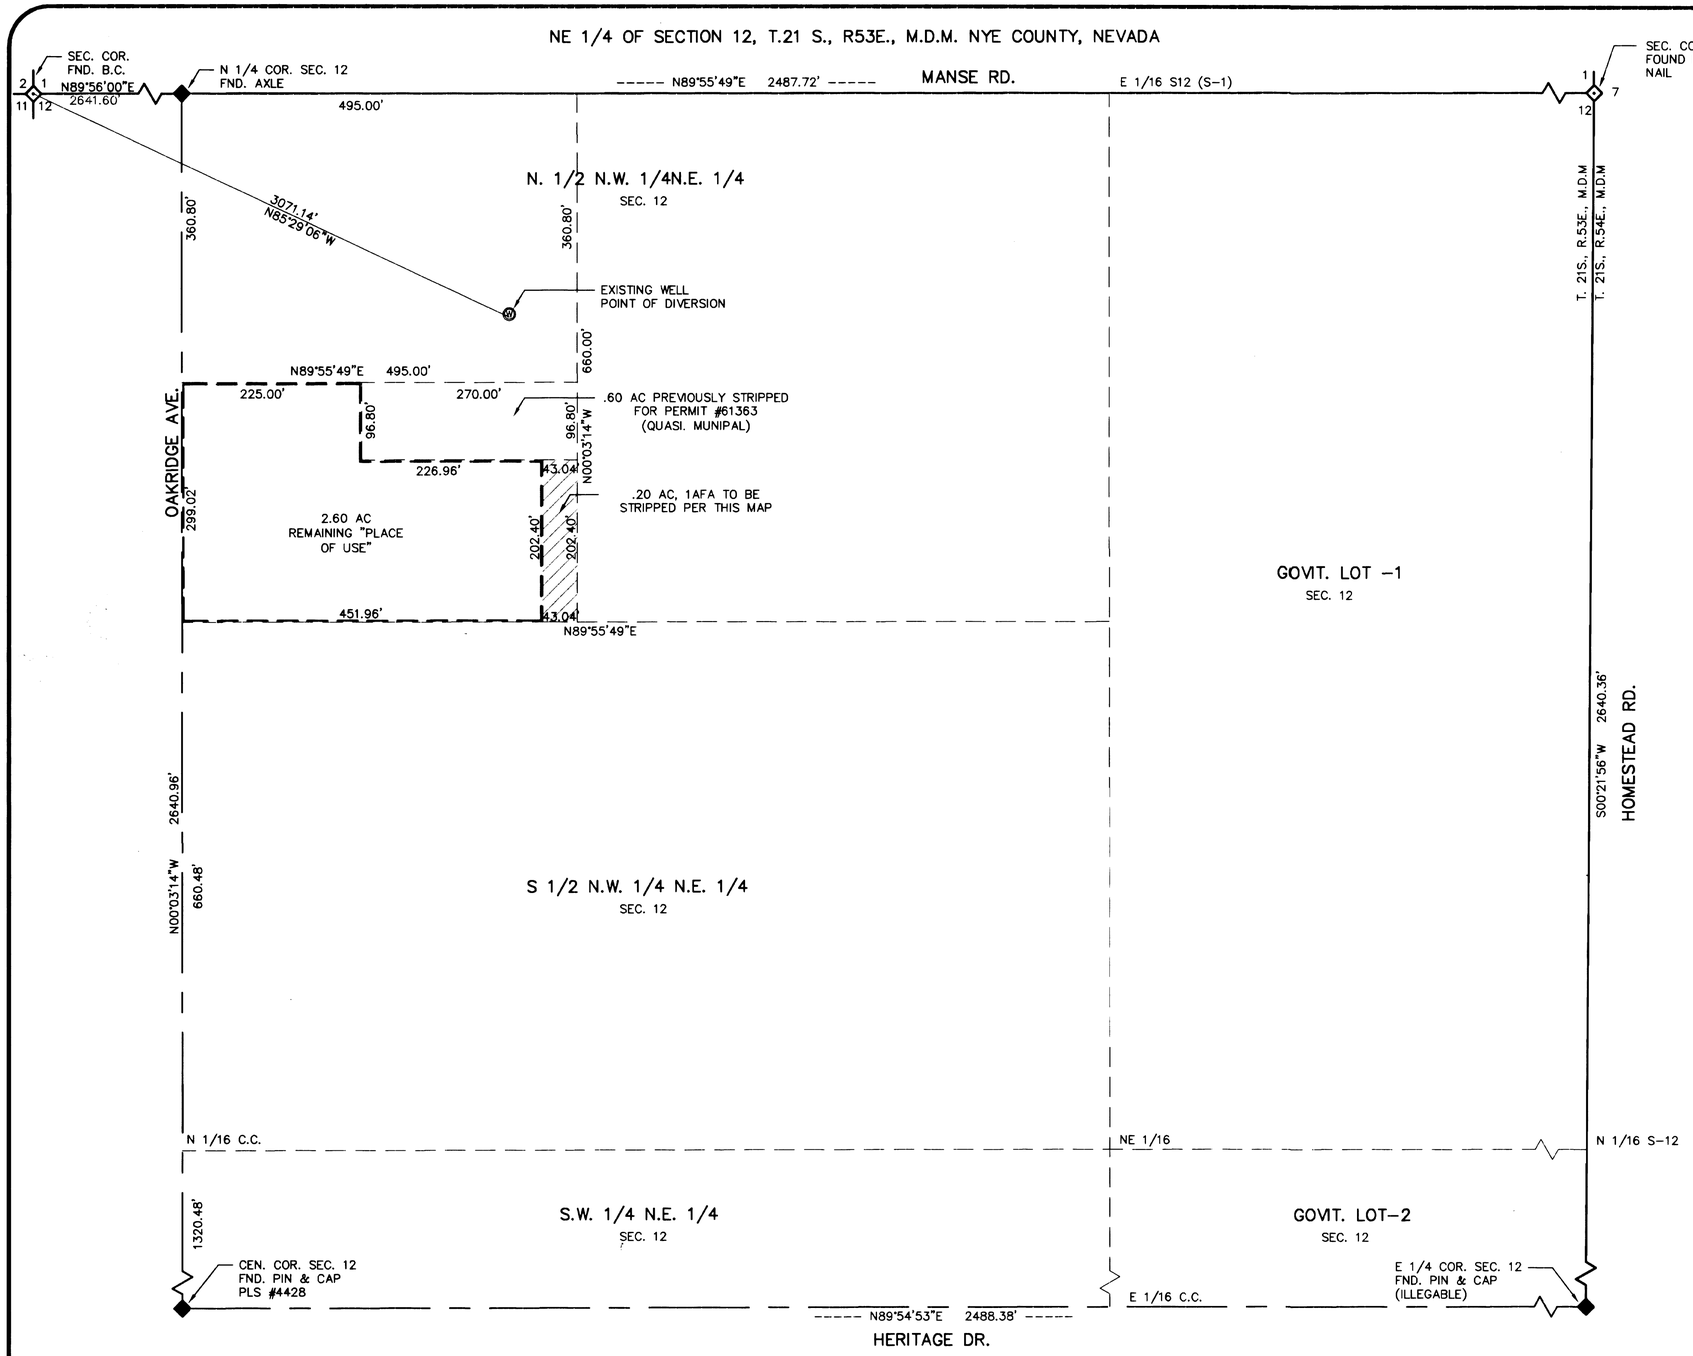

SURVEYOR'S CERTIFICATE:

STATE OF NEVADA }
COUNTY OF NYE } SS

I, DAVID A. RICHARDS, BEING FIRST DULY SWORN, DEPOSE AND SAY THAT THIS MAP, CONSISTING OF 1 SHEET, NUMBERED SHEET 1 OF 1, HAS BEEN CORRECTLY DRAWN TO THE DESIGNATED SCALE FROM FIELD NOTES OF A SURVEY MADE BY ME, OR UNDER MY SUPERVSION AND DIRECTION, BETWEEN THE 14th OF APRIL, 2003 AND THE 16th OF APRIL, 2003; THAT IT TRULY AND CORRECTLY REPRESENTS THE PROPOSED LOCATION AND EXTENT OF PROPERTY IRRIGATED BY PERMIT No. 48221 CERT No. 14395 TO BE REMOVED FROM IRRIGATION IN THE COUNTY OF NYE, STATE OF NEVADA, BY JAMES K. BRADSHAW AND JOHN F. GARPETTO IN THE SUPPORT OF CHANGE IN POINT OF DIVERSION, PLACE AND MANNER OF USE OF A PORTION OF PERMIT No. 48221 CERT. No. 14395.

David A Richards
DAVID A. RICHARDS, NEVADA PLS 10026
WATER RIGHT SURVEYOR No. 1068

PROFESSIONAL LAND SURVEYOR DAVID A. RICHARDS No. 10026 EXP. 12/31/03

SUBSCRIBED AND SWORN TO BEFORE ME
THIS 1st DAY OF May, 2003.
Delores M. Runau
NOTARY PUBLIC IN AND FOR Nye County, Nv.
MY COMMISSION EXPIRES May 21, 2006.

NOTARY PUBLIC
County of Nye-State of Nevada
DELORES M. RUNAU
No. 02-75344-14
My Appointment Expires May 21, 2006

REFERENCE

1. PARCEL MAP FILE #395644 DATED: 05/13/96
2. PARCEL MAP FILE #453550 DATED: 09/23/98

BASIS OF BEARING

N00°03'14"W BEING THE EAST LINE OF N.W. 1/4 OF SECTION 45, T. 21 S., R. 53 E. M.D.M. NYE COUNTY, NEVADA AS PER. PARCEL MAP DOC. No. 395644 NYE COUNTY OFFICAL RECORDS, NYE COUNTY, NEVADA.

NORTH

GRAPHIC SCALE
100 0 50 100 200 400
(IN FEET)
1 inch = 100 ft.

CIVILWISE SERVICES
1191 W. BETTY AVE., PAHRUMP, NEV. 89060 (775) 751-1413

STRIP MAP IN SUPPORT OF
APPLICATION TO CHANGE P.O.D., M.O.U., & P.O.U., FOR QUASI-MUNICIPAL PURPOSES IN NYE COUNTY, NEVADA

PREPARED FOR
JAMES K BRADSHAW & JOHN F GARPETTO

SCALE:	SHEET	JOB NUMBER:
1" = 100'	1 OF 12	403-2

STATE ENGINEER USE: 69955

JS 5-27-2003 Change is of a "portion" of 48221. Jurat should be "GARDETTO".

FILED
MAY -5 2003
STATE ENGINEER'S OFFICE

MAP TO ACCOMPANY APPLICATION TO CHANGE THE POINT OF DIVERSION, MANNER & PLACE OF USE, UNDER PERMIT #48221, CERT. #14395 FOR QUASI-MUNICIPAL USE PURPOSES BY JAMES K BRADSHAW & JOHN F GARDETTO FROM "UNDERGROUND" IN NYE COUNTY, NEVADA