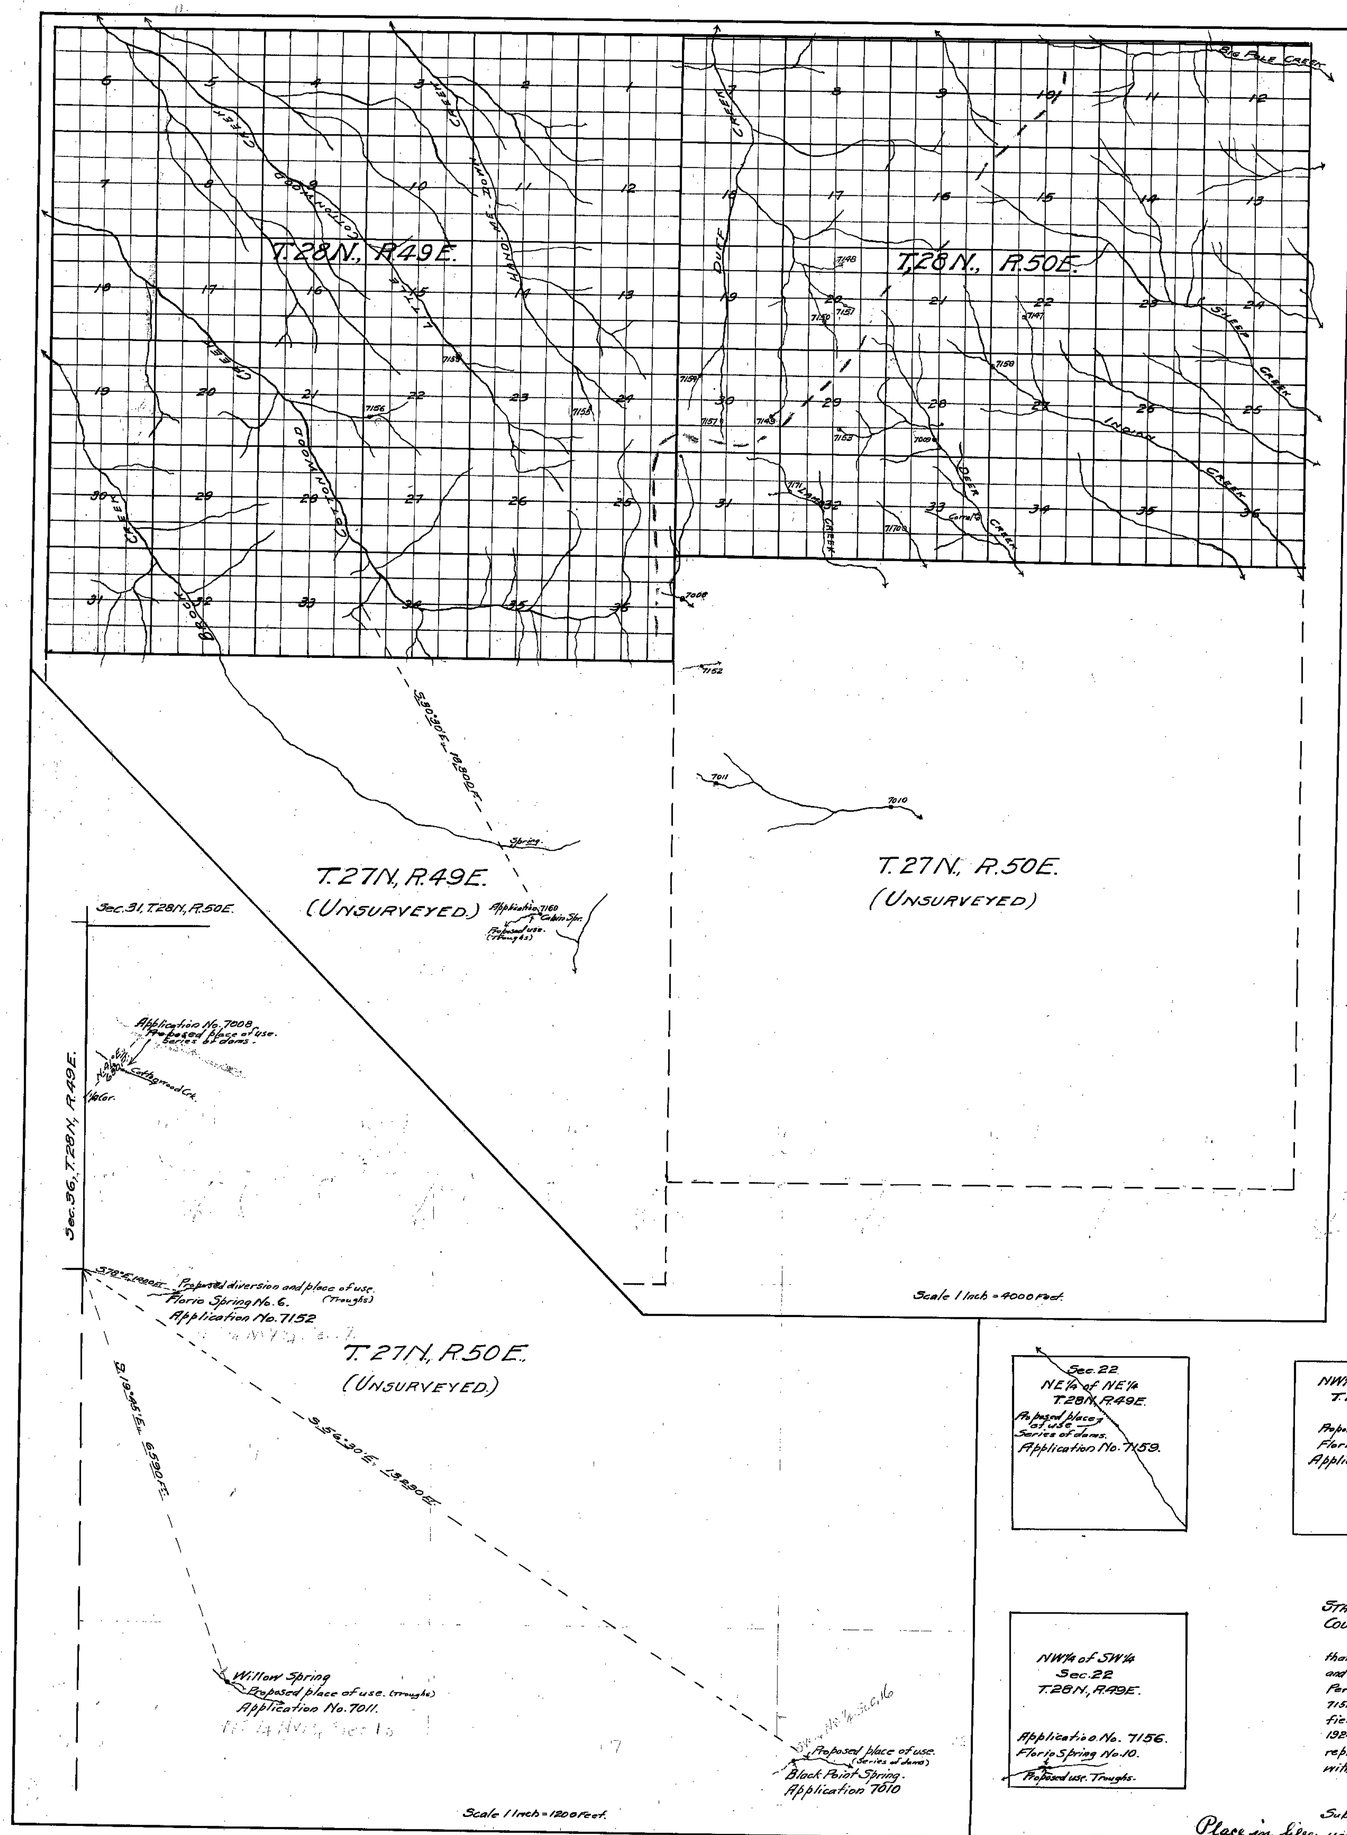

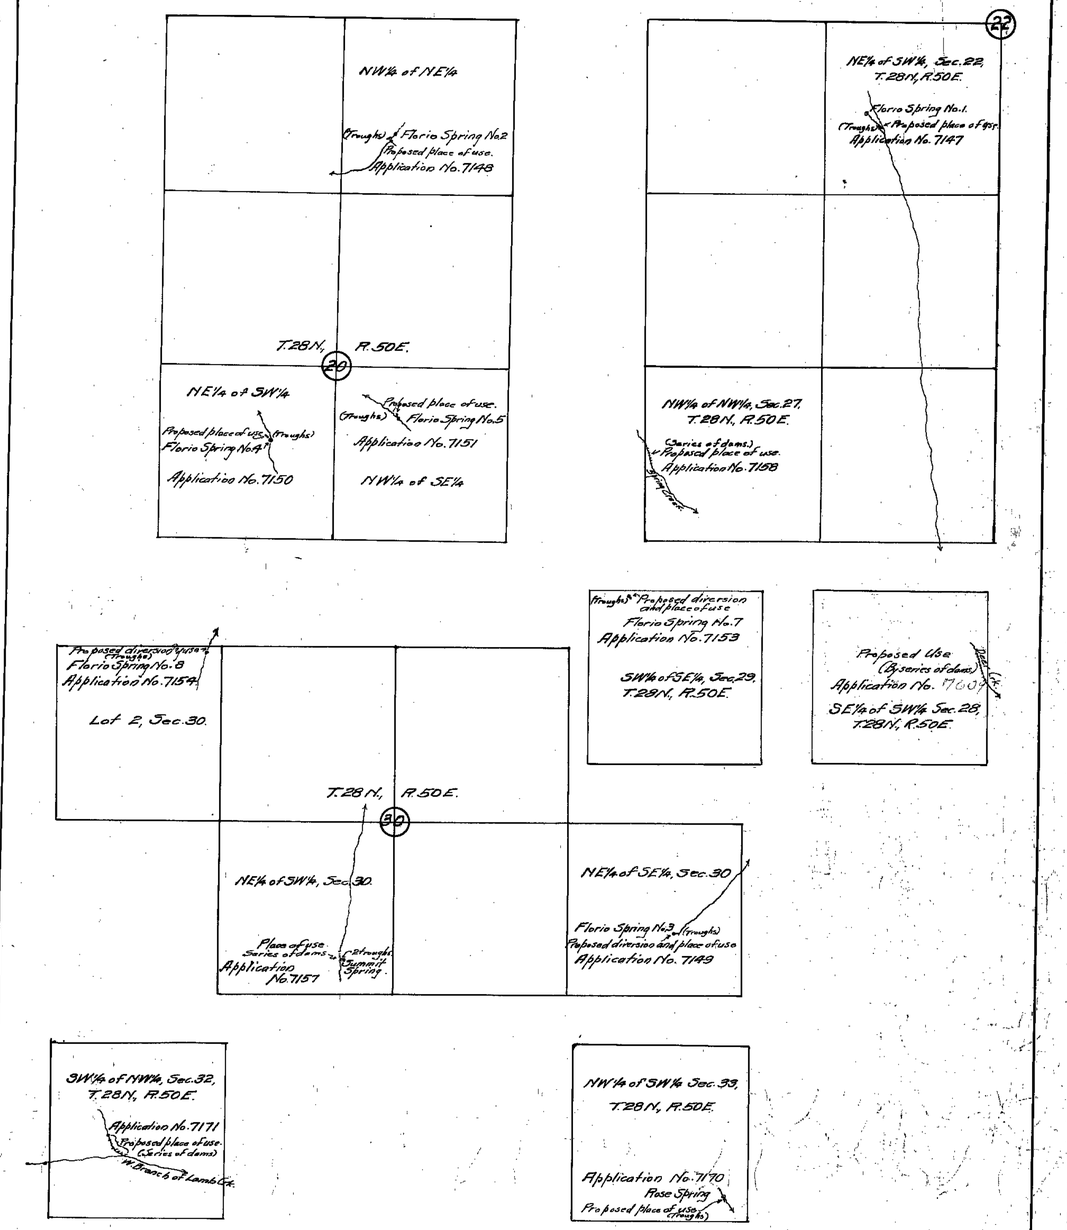

FILED
July 3, 1925
STATE ENGINEER

STATE OF NEVADA }
COUNTY OF ELKO } S.S.

C.F. De Armond, being first duly sworn, deposes and says that the above map is a true and accurate plat of the location of springs and other water sources and of proposed improvements named in Water Permit Applications Nos. 7008, 7009, 7010, 7011, 7147, 7148, 7149, 7150, 7151, 7152, 7153, 7154, 7155, 7156, 7157, 7158, 7159, 7160, 7170, 7171 as taken from the field notes of a survey made by me, completed on the 27th. day of May, 1924; that the survey was made at the instance of A.C. Florio; that the map represents the proposed works described in said applications, together with the location of streams and ditches in the immediate vicinity.

C.F. De Armond
State Water Right Surveyor.

Subscribed and sworn to before me this 24th day of November, 1924.

Notary Public in and for Elko County, Nevada.

MAP FOR
WATER PERMIT APPLICATIONS
NOS. 7008 TO 7011 INCLUSIVE
(FLORIO to BIDART)
NOS. 7147 TO 7160 INCLUSIVE
NOS. 7170-7171
of
A.C. FLORIO
EUREKA, NEVADA
SCALE 1 INCH = 600 FEET.

Place in files under
7008-9-10-11-7147-48-49-50-51-52-53-54-55-56-57-58-59-60-7170-7171