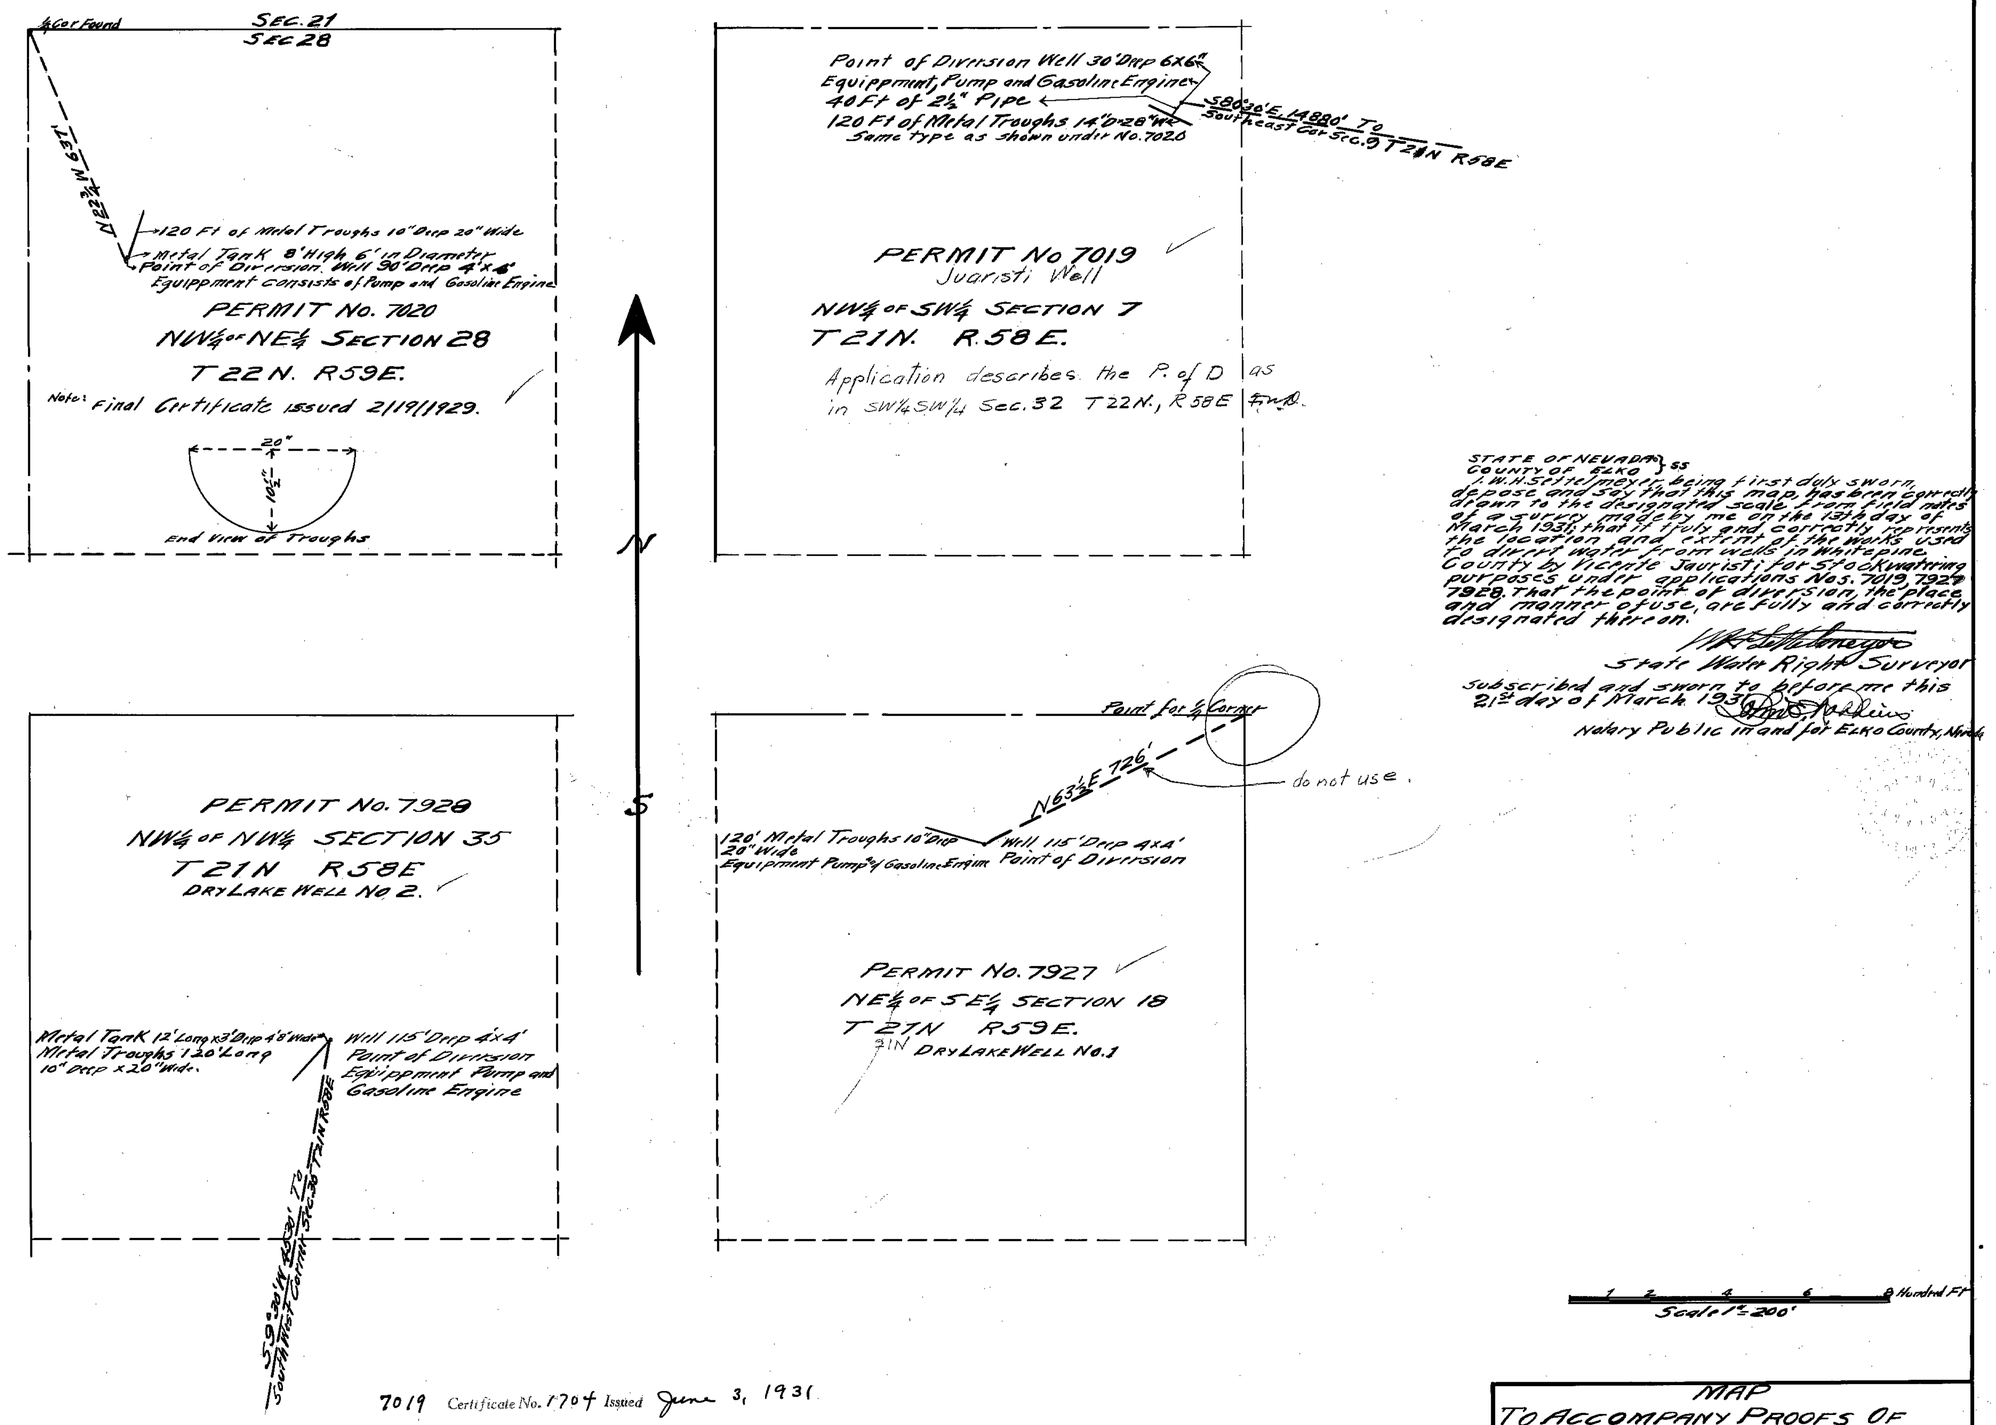

STATE OF NEVADA } ss
COUNTY OF ELKO }

I, W. H. Settelmeyer, being first duly sworn, depose and say that this map has been correctly drawn to the designated scale from field notes of a survey made by me on the 13th day of March 1931; that it truly and correctly represents the location and extent of the works used to divert water from wells in Whitepine County by Vicente Jauristi for Stockwatering purposes under applications Nos. 7019, 7927, 7928. That the point of diversion, the place and manner of use, are fully and correctly designated thereon.

W. H. Settelmeyer
State Water Right Surveyor

Subscribed and sworn to before me this 21st day of March 1931

[signature]
Notary Public in and for Elko County, Nevada

7019 Certificate No. 1704 Issued June 3, 1931

7927 Certificate No. 1705 Issued June 3, 1931

7928 Certificate No. 1706 Issued June 3, 1931

FILED
April 14, 1931
STATE ENGINEER'S OFFICE

MAP
TO ACCOMPANY PROOFS OF BENEFICIAL USE UNDER APPLICATIONS Nos 7019, 7927, 7928 FOR STOCKWATERING BY VICENTE JAURISTI FROM WELLS

Vicinte Juaristi

Place in files 7019-7927-7928