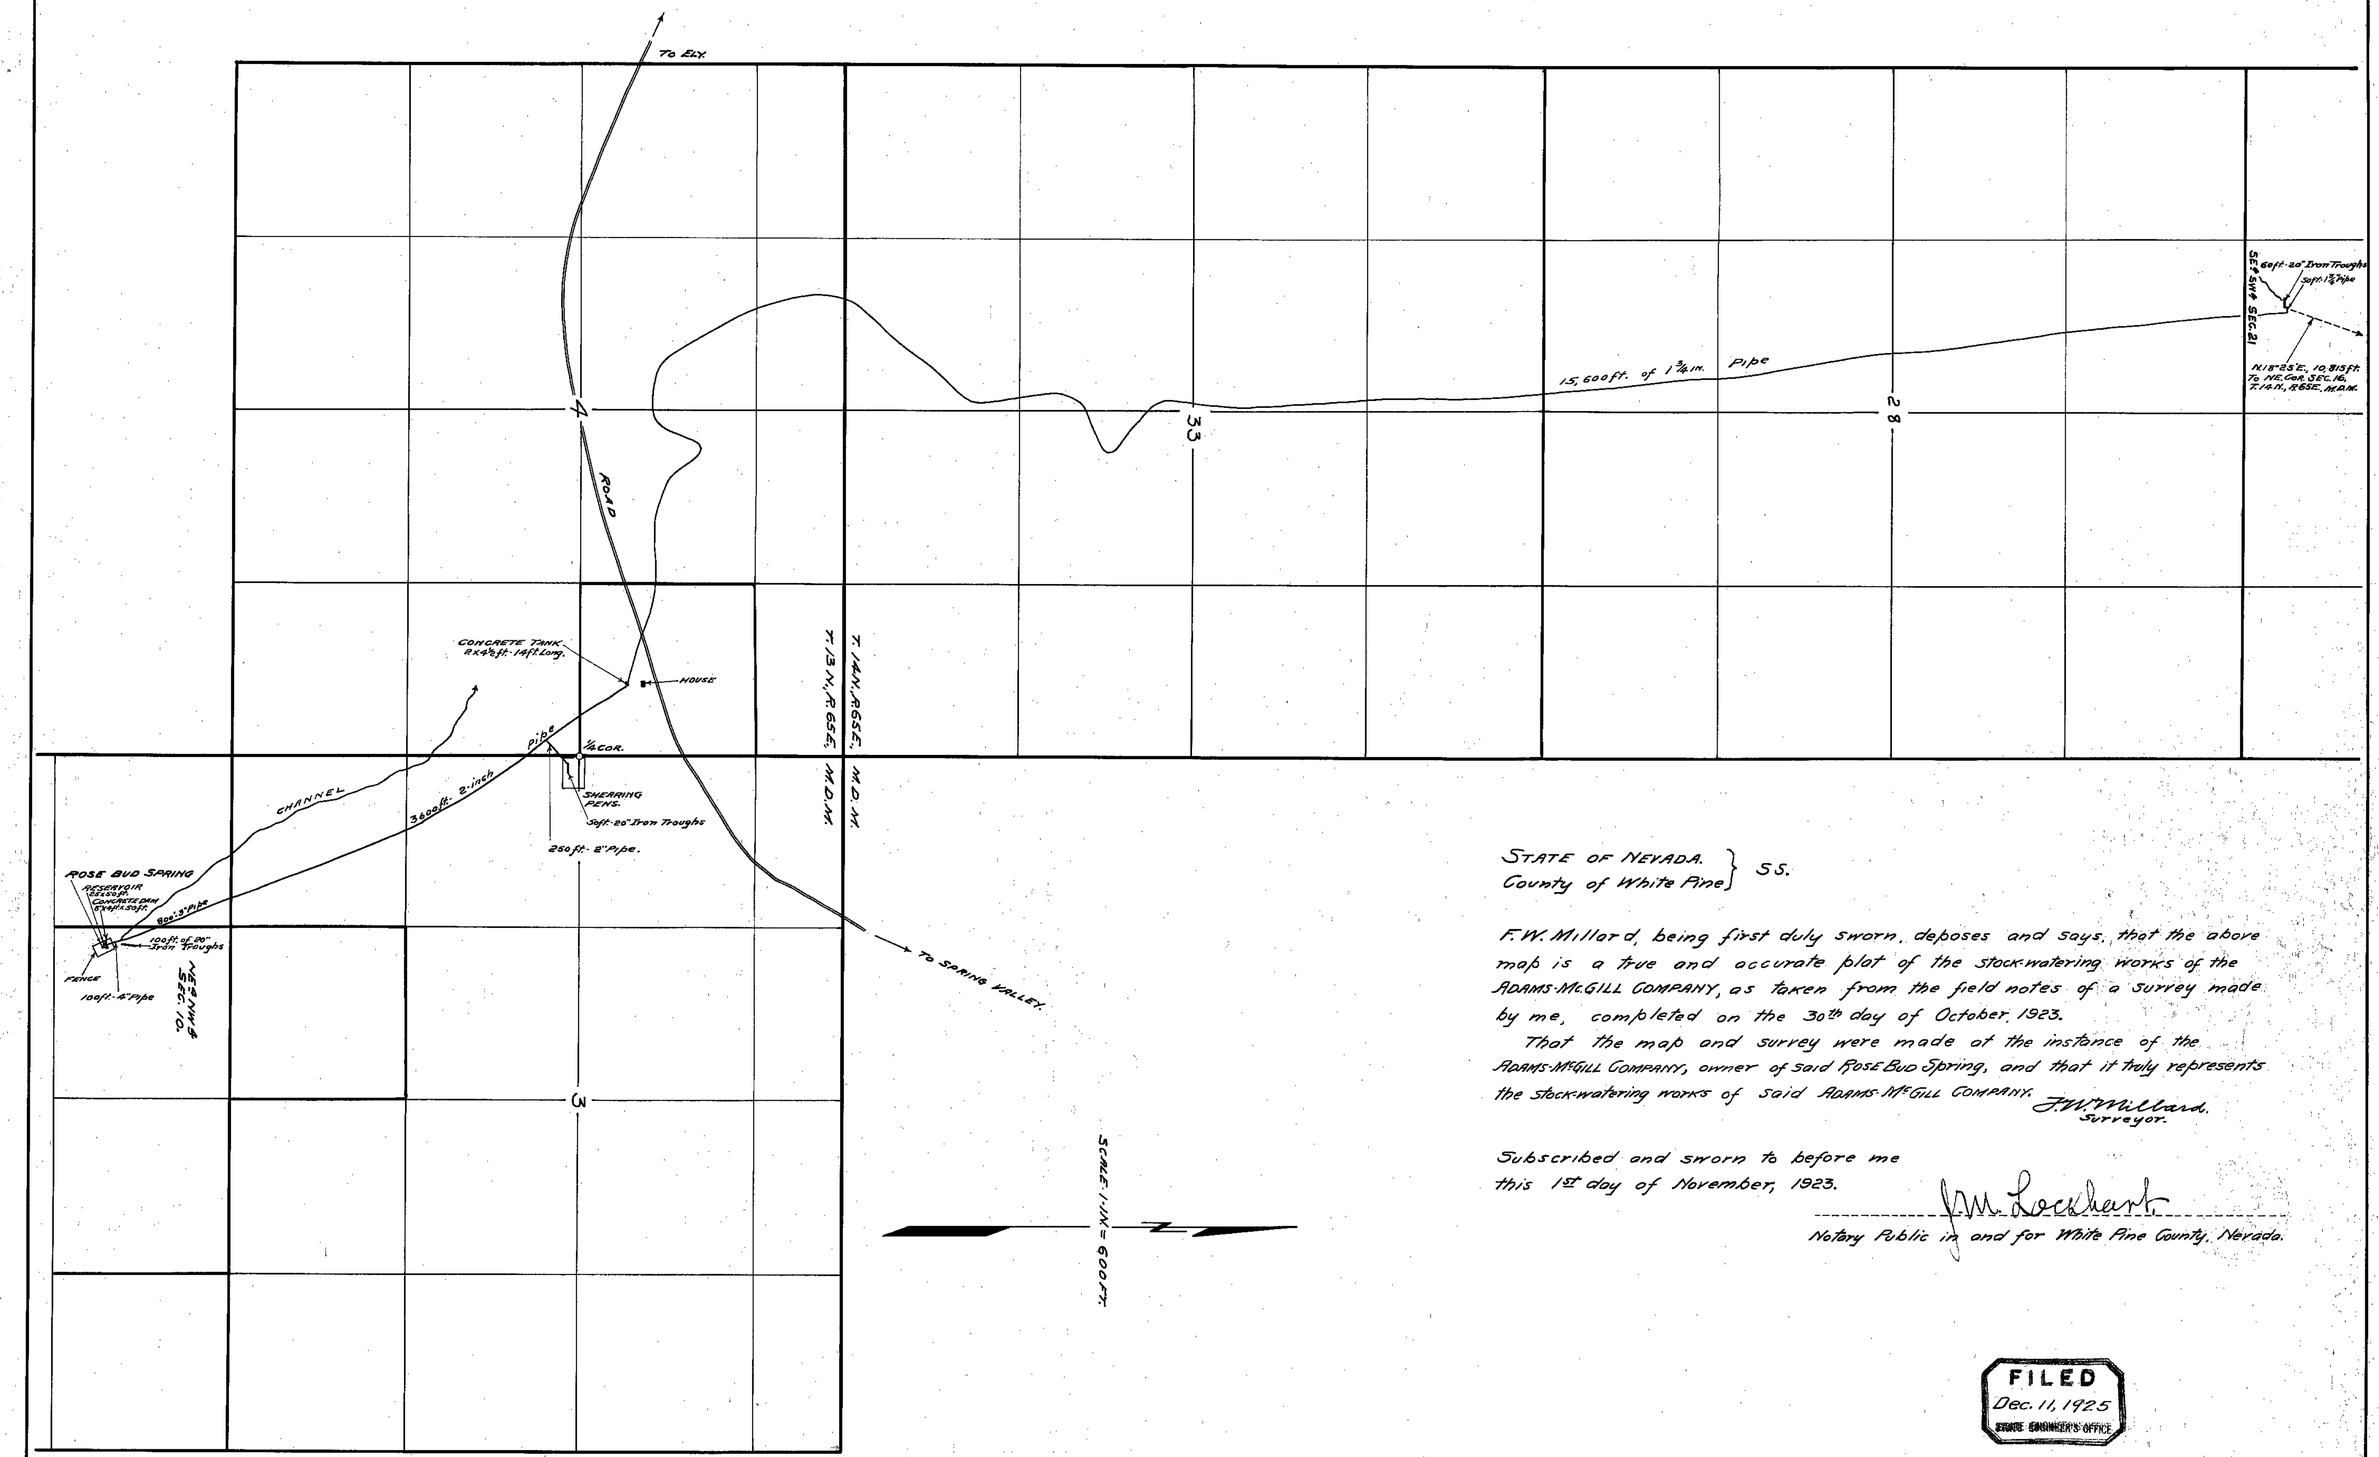

STATE OF NEVADA.
County of White Pine } S.S.

F. W. Millard, being first duly sworn, deposes and says, that the above map is a true and accurate plat of the stock-watering works of the ADAMS-McGILL COMPANY, as taken from the field notes of a survey made by me, completed on the 30th day of October, 1923.

That the map and survey were made at the instance of the ADAMS-McGILL COMPANY, owner of said ROSE BUD Spring, and that it truly represents the stock-watering works of said ADAMS-McGILL COMPANY.

F. W. Millard.
Surveyor.

Subscribed and sworn to before me
this 1st day of November, 1923.

J. M. Lockhart.
Notary Public in and for White Pine County, Nevada.

FILED
Dec. 11, 1925
STATE ENGINEER'S OFFICE

Certificate No. 1162, Bk. 5 Issued Jan. 7, 1926 for 0.0219 c.f.s.

MAP SHOWING
ROSE BUD SPRING
AND THE
STOCK-WATERING WORKS
OF THE ADAMS-McGILL COMPANY.
SURVEYED OCT. 27-30-1923.
BY ED. MILLARD & SON.
ELY, NEVADA.

11/1/23

7023