Sec.	Sub-division	T	R	Cultivated Acreage	Description of Culture	Date of first Culture
14	NW¼SW¼	27N	43E	14.60	Meadow	
15	NE¼SE¼	"	"	24.56	"	
"	" "	"	"	3.50	Rye Grass	
"	SE¼SE¼	"	"	28.61	Meadow	
22	NE¼NE¼	"	"	18.46	"	

69.73

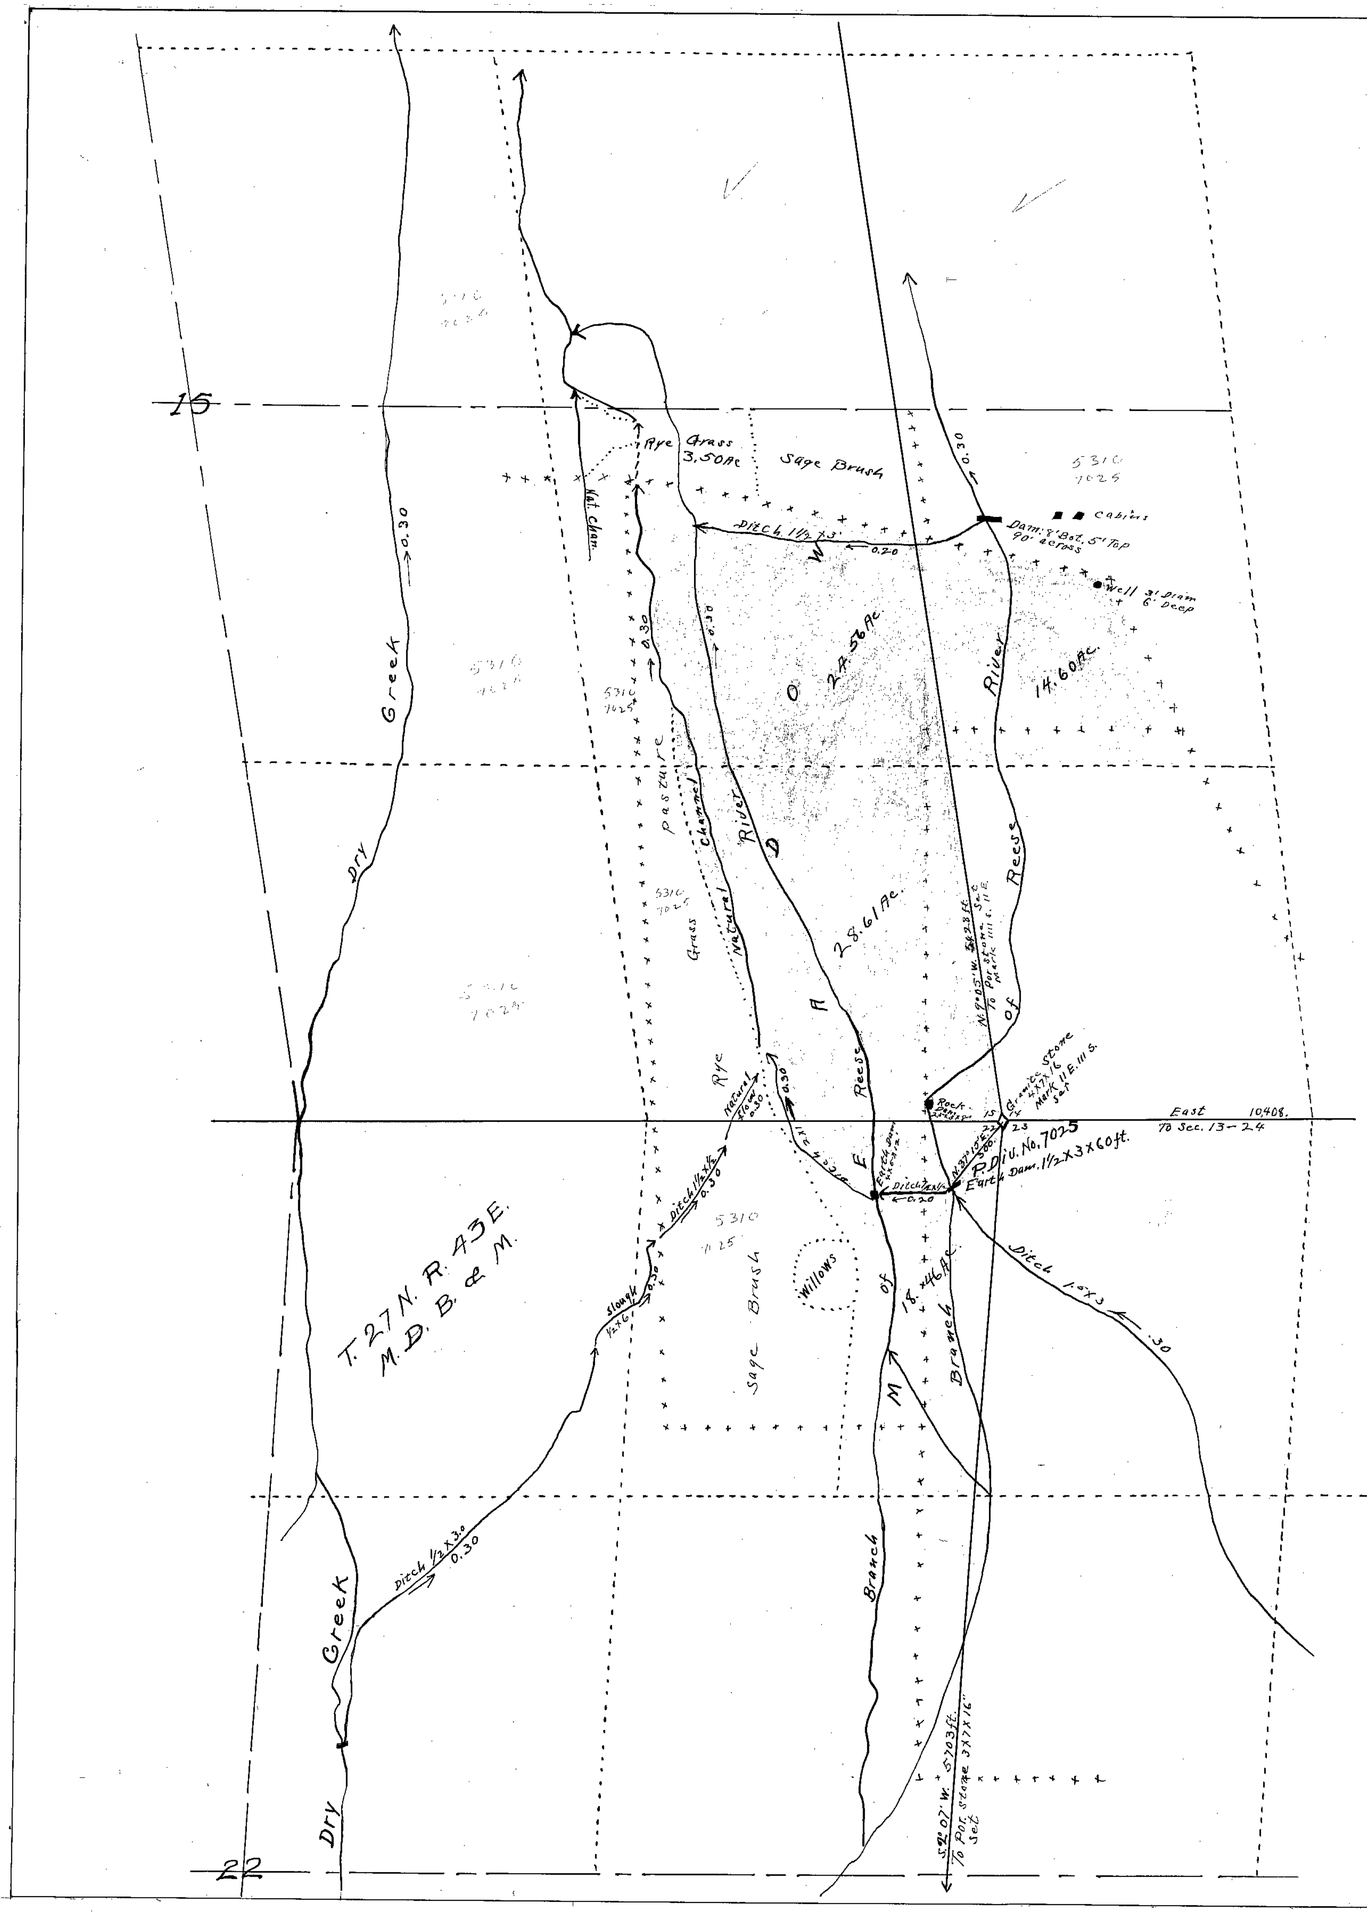

Sec 14

Ref D. under 5310: NE¼NE¼ Sec. 27, T27N R43E.

Note: The area in meadow south of the Point of diversion is watered by sub-irrigation. The water being backed up from the dams at the point of diversion and near the point of diversion to near the surface, and sometimes above the surface, when the lands are flooded.

Certificate No. 1632 Issued April 18, 1930

Sec 23

FILED
Dec. 3, 1928
STATE ENGINEER'S OFFICE

N
W E

STATE OF NEVADA
COUNTY OF LANDER SS

I, O. P. Adams, being first duly sworn, depose and say that this map, consisting of one sheet, has been correctly drawn to the designated scale from field notes of a survey made by me between the 20th days of March 1918 and the 22nd day of November 1928; that it truly and correctly represents the location and extent of the works used to divert water from Reese River, in Lander County, by S. G. Broyles for irrigation purposes.

That all other works or streams which are crossed by or connected with said works, and the boundary, area and kind of culture of lands irrigated, are correctly shown and designated thereon.

O. P. Adams
State Water Right Surveyor

Subscribed and sworn to before me this 1st day of December 1928

Louis A. Lemaire
Notary Public in and for Lander County, Nevada.

SCALE, 300 ft. TO ONE INCH.

0 1 2 3 4 500 1000 1500

MAP TO ACCOMPANY
PROOF OF APPROPRIATION
FOR
IRRIGATION
BY
S. G. BROYLES
FROM
REESE RIVER

7025