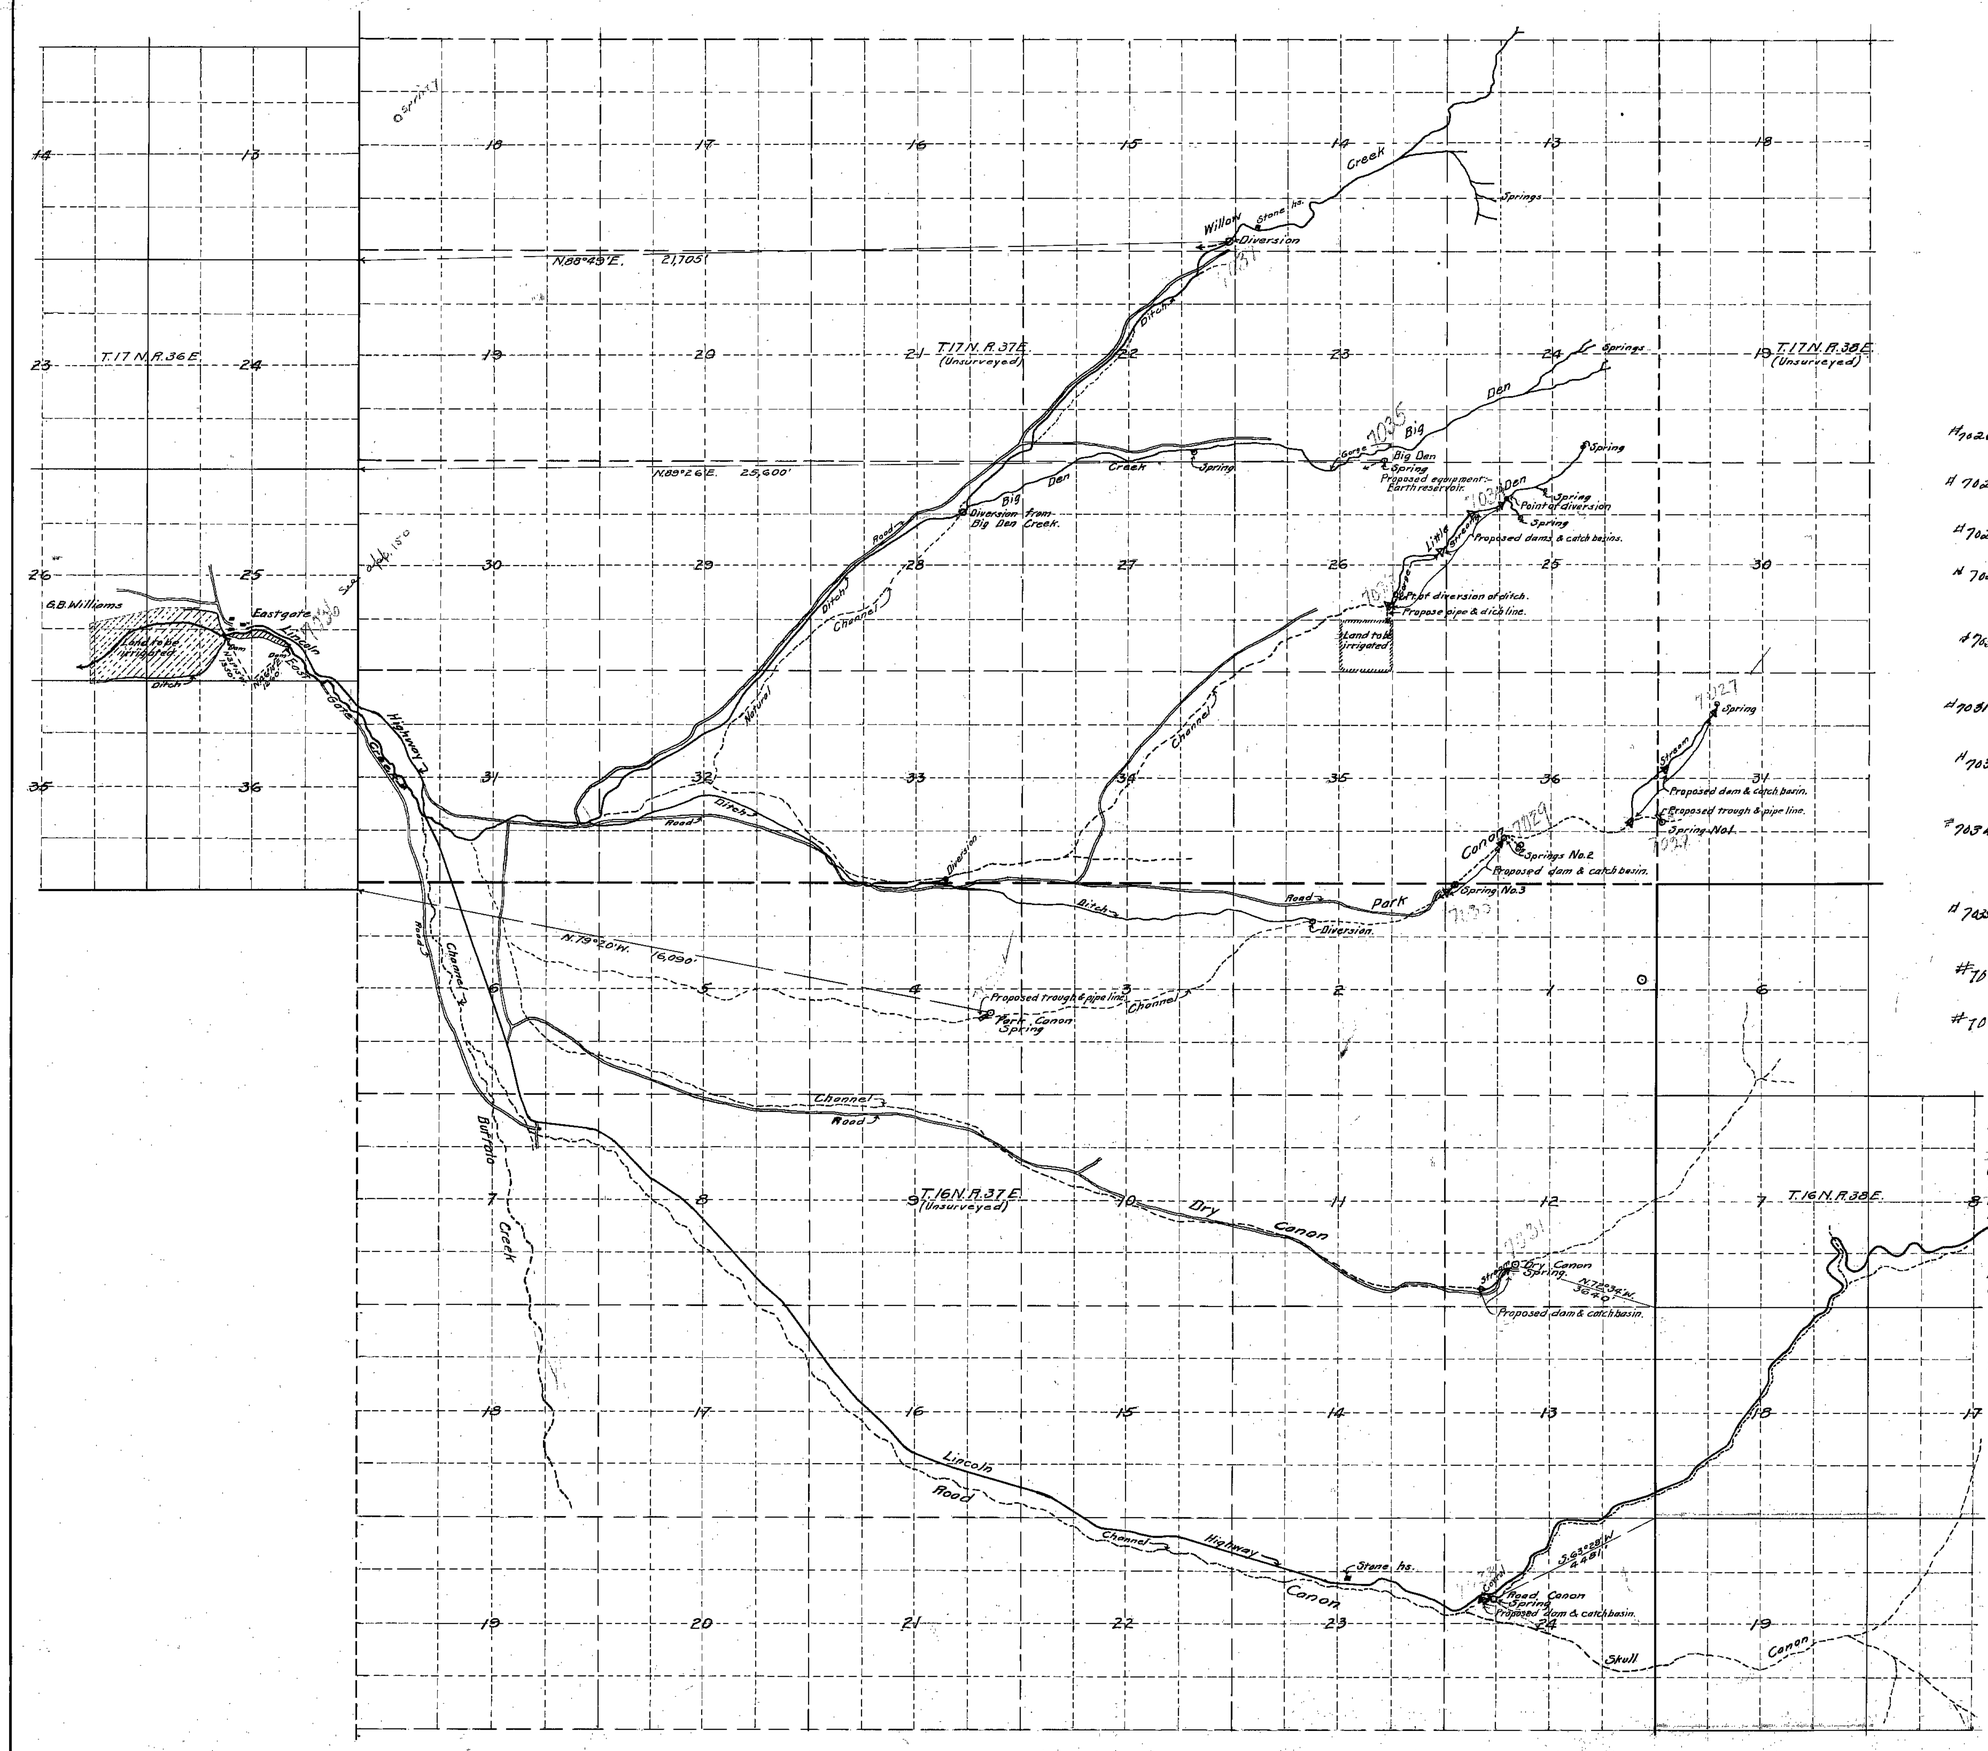

#7026 — Certificate No. — 1396 — Issued 5-9-28

#7027 — Certificate No. — 1397 — Issued 5-9-28

#7028 — 1398 — Issued 5-9-28

#7029 Certificate No. — 1399 — Issued 5-9-28

#7030 Certificate No. — 1400 — Issued 5-9-28

#7031 — 1401 — Issued 5-9-28

#7032 — 1402 — Issued 5-9-28

#7034 Certificate No. — 1403 — Issued 5-9-28

#7035 — 1404 — Issued 5-9-28

#7036 — 1814 — 5-13-32

#7037 — 1815 — 5-13-32

I. C.V. Taylor, being first duly sworn, depose and say that the above map is a true and accurate plat of the irrigation and stock watering works, as taken from the field notes of a survey made by me completed on the 7th day of December, 1923; that such survey was made at the instance of Geo. B. Williams; that the map represents the works described in Applications Nos 7026, 7027, 7028, 7029, 7030, 7031, 7032, 7033, 7034, 7035, 7036, 7037, together with the location of streams and ditches in the immediate vicinity.

C.V. Taylor.
State Water-right Surveyor.

Subscribed and sworn to before me this, the 24th day of January, 1924.

Notary Public in and for Washoe County, Nevada.

FILED
Feb. 1, 1924
STATE ENGINEER'S OFFICE

MAP
SHOWING LOCATION OF
IRRIGATION & STOCK WATERING WORKS
OF
GEO. B. WILLIAMS

SCALE 1" = 2000'.

7026-7-8-9-7030-31-2-3-4-5-6-7