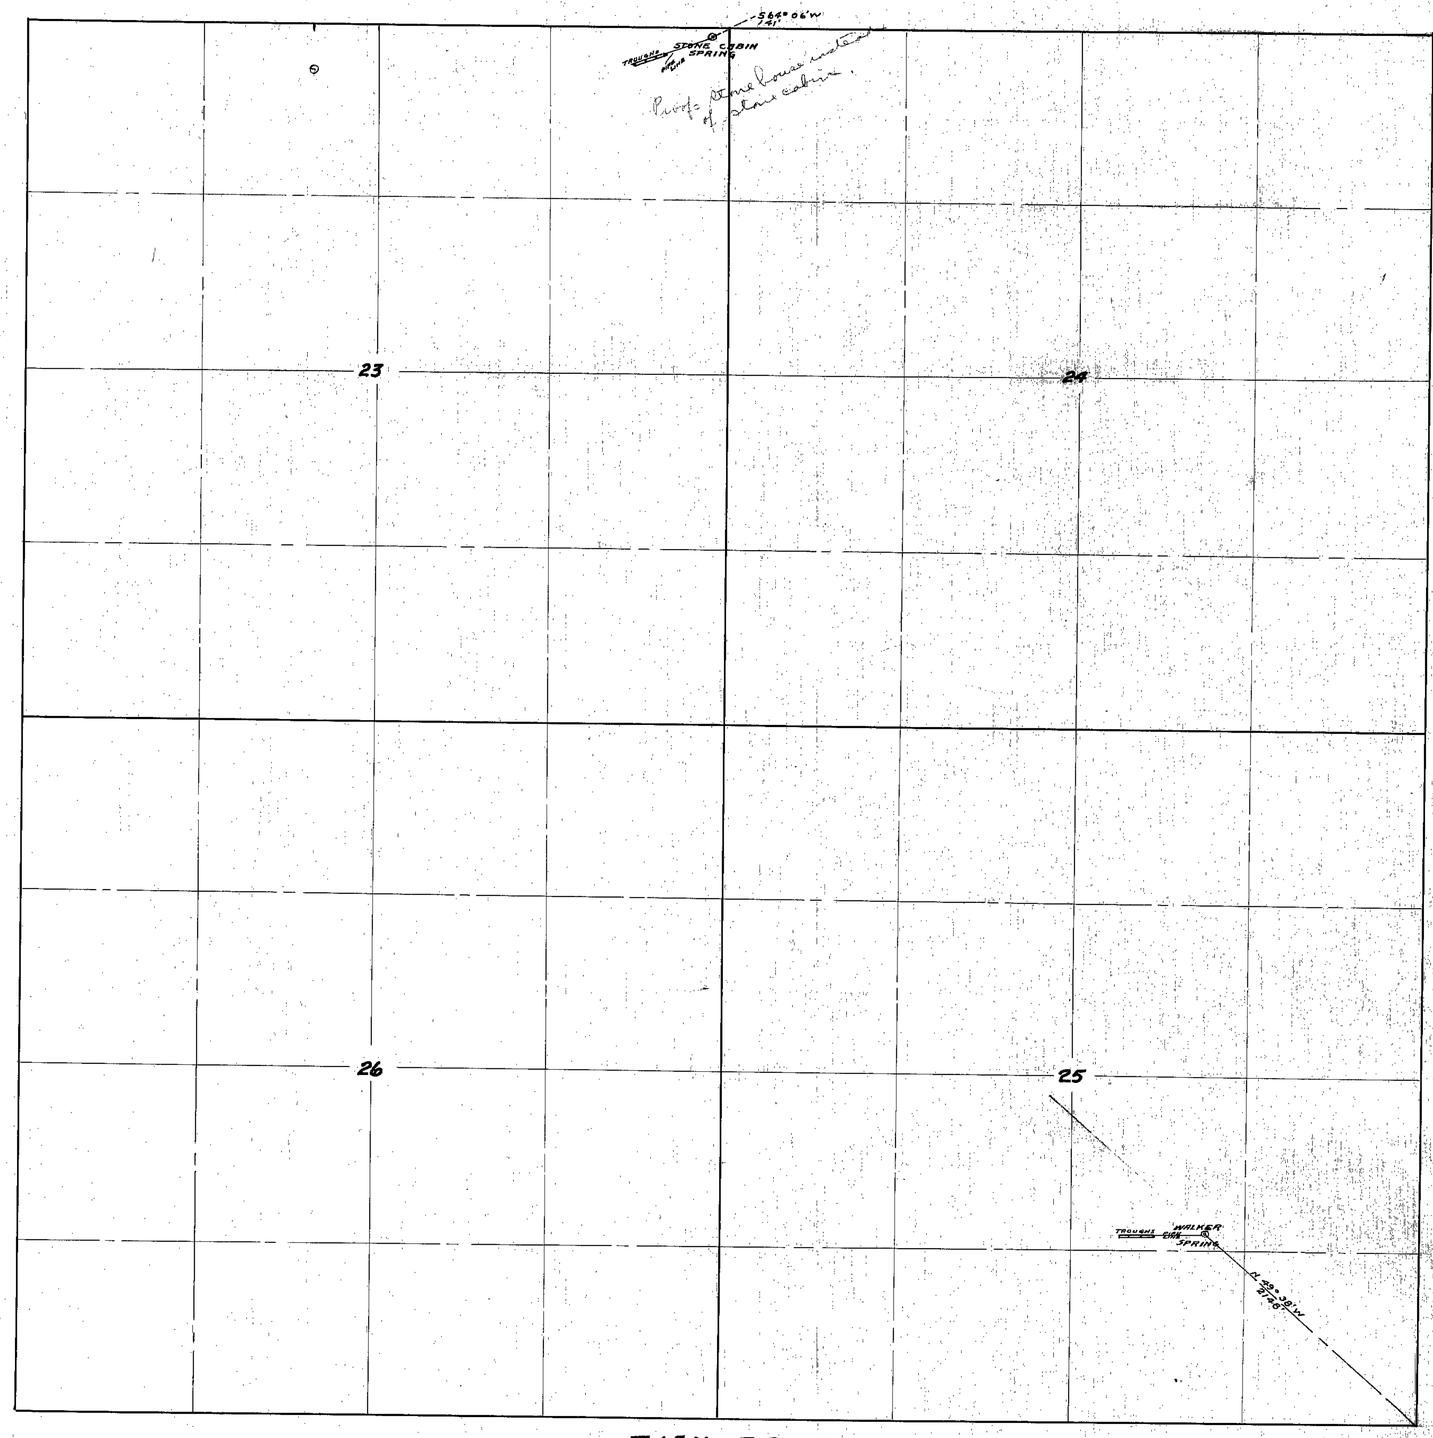

T 15 N - R 22 E

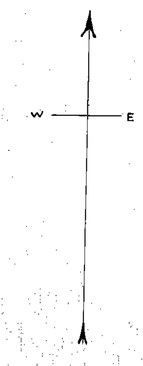

MAP SHOWING
WALKER AND STONE CABIN
SPRINGS
OF G. BURALLI
1 IN = 600 FEET

2-27-24

FILED
March 8, 1924
STATE ENGINEER'S OFFICE

STATE OF NEVADA }
COUNTY OF ORMSBY } SS.

I, D. HUPDIKE, BEING FIRST DULY SWORN DEPOSE AND SAY THAT THE ABOVE MAP IS A TRUE AND ACCURATE PLAT OF STONE CABIN AND WALKER SPRING OF G. BURALLI, AS TAKEN FROM THE FIELD NOTES OF A SURVEY, MADE, COMPLETED ON THE 22ND DAY OF FEBRUARY, 1924, THAT SUCH SURVEY WAS MADE AT INSTANCE OF G. BURALLI, THAT THE MAP REPRESENTS THE SPRINGS AND PROPOSED WORKS DESCRIBED IN APPLICATIONS NOS 7039 AND #7060 TOGETHER WITH THE LOCATION OF STREAMS AND DITCHES IN THE IMMEDIATE VICINITY.

D. Hupdike
STATE WATER RIGHT SUR.

SUBSCRIBED AND SWORN TO BEFOREME
THIS 27TH DAY OF FEBRUARY 1924.

Ethel P. Fletcher
NOTARY PUBLIC IN AND FOR
ORMSBY COUNTY, NEVADA.

Certificate No. 1126 Book 5 issued June 15, 1925 0.0075 c.f.s.
Certificate No. 1127 Book 5 issued June 15, 1925 0.0075 c.f.s.

Place in file under
(7039) - 7060