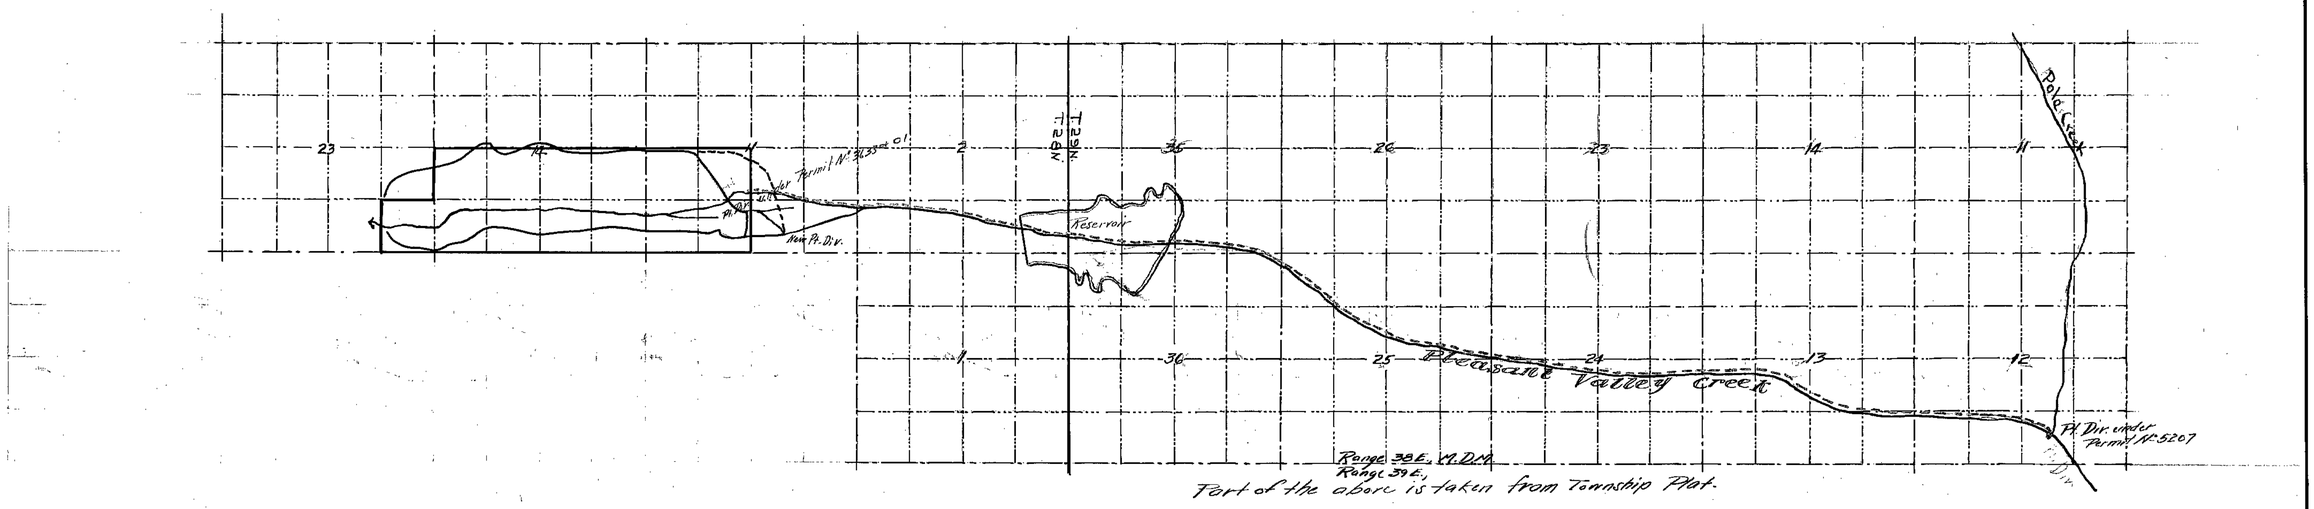

SE NE ¼ 29-38

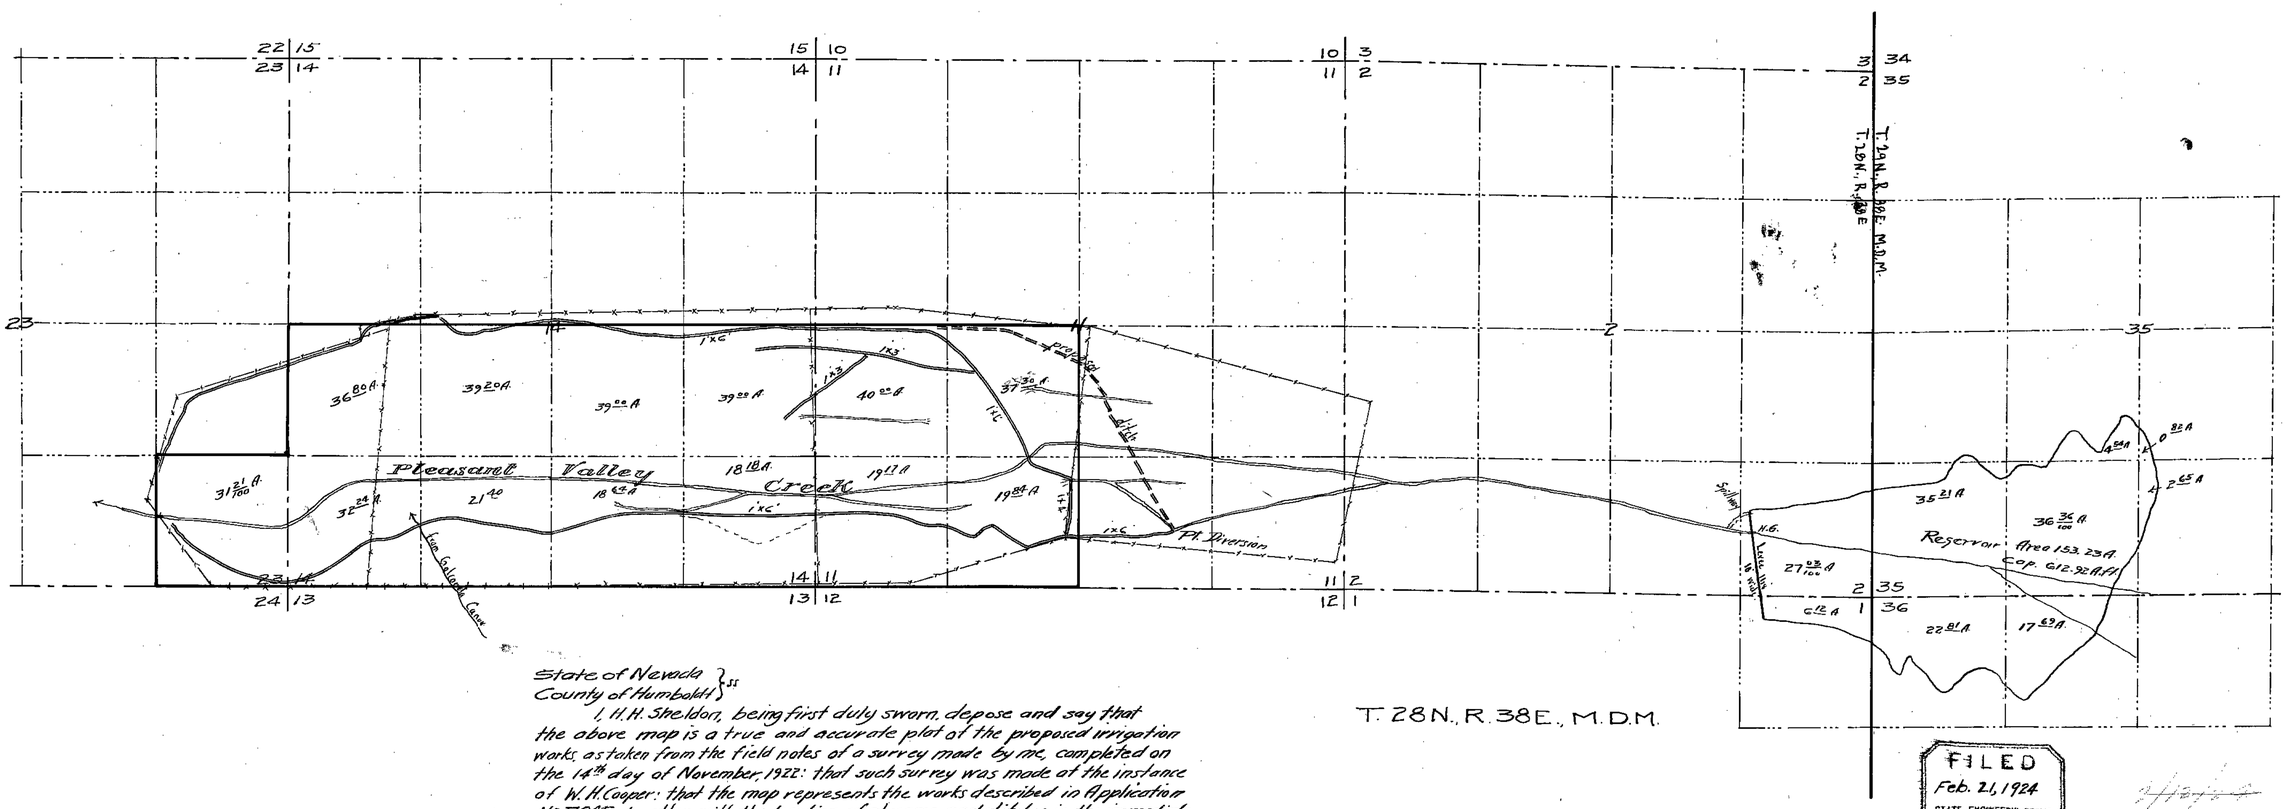

State of Nevada }ss
County of Humboldt }

I, H.H. Sheldon, being first duly sworn, depose and say that the above map is a true and accurate plat of the proposed irrigation works, as taken from the field notes of a survey made by me, completed on the 14th day of November, 1922: that such survey was made at the instance of W. H. Cooper: that the map represents the works described in Application No 7045, together with the location of streams and ditches in the immediate vicinity

H.H. Sheldon
State Water Right Surveyor

Subscribed and sworn to before me, this the 3rd day of February, 1924.

J.W. Dignan
Notary Public in and for Humboldt Co., Nevada.

FILED
Feb. 21, 1924
STATE ENGINEER'S OFFICE

OFFICE STATE ENGINEER
FEB 21 '24
RECEIVED
A.M.S.

MAP
OF
COOPER & SON
PROPOSED SYSTEM OF IRRIGATION
UNDER
PERMIT No 7045
PLEASANT VALLEY CREEK
PERSHING COUNTY, NEVADA
FEB. 1924 SCALE 1" = 800'

7045