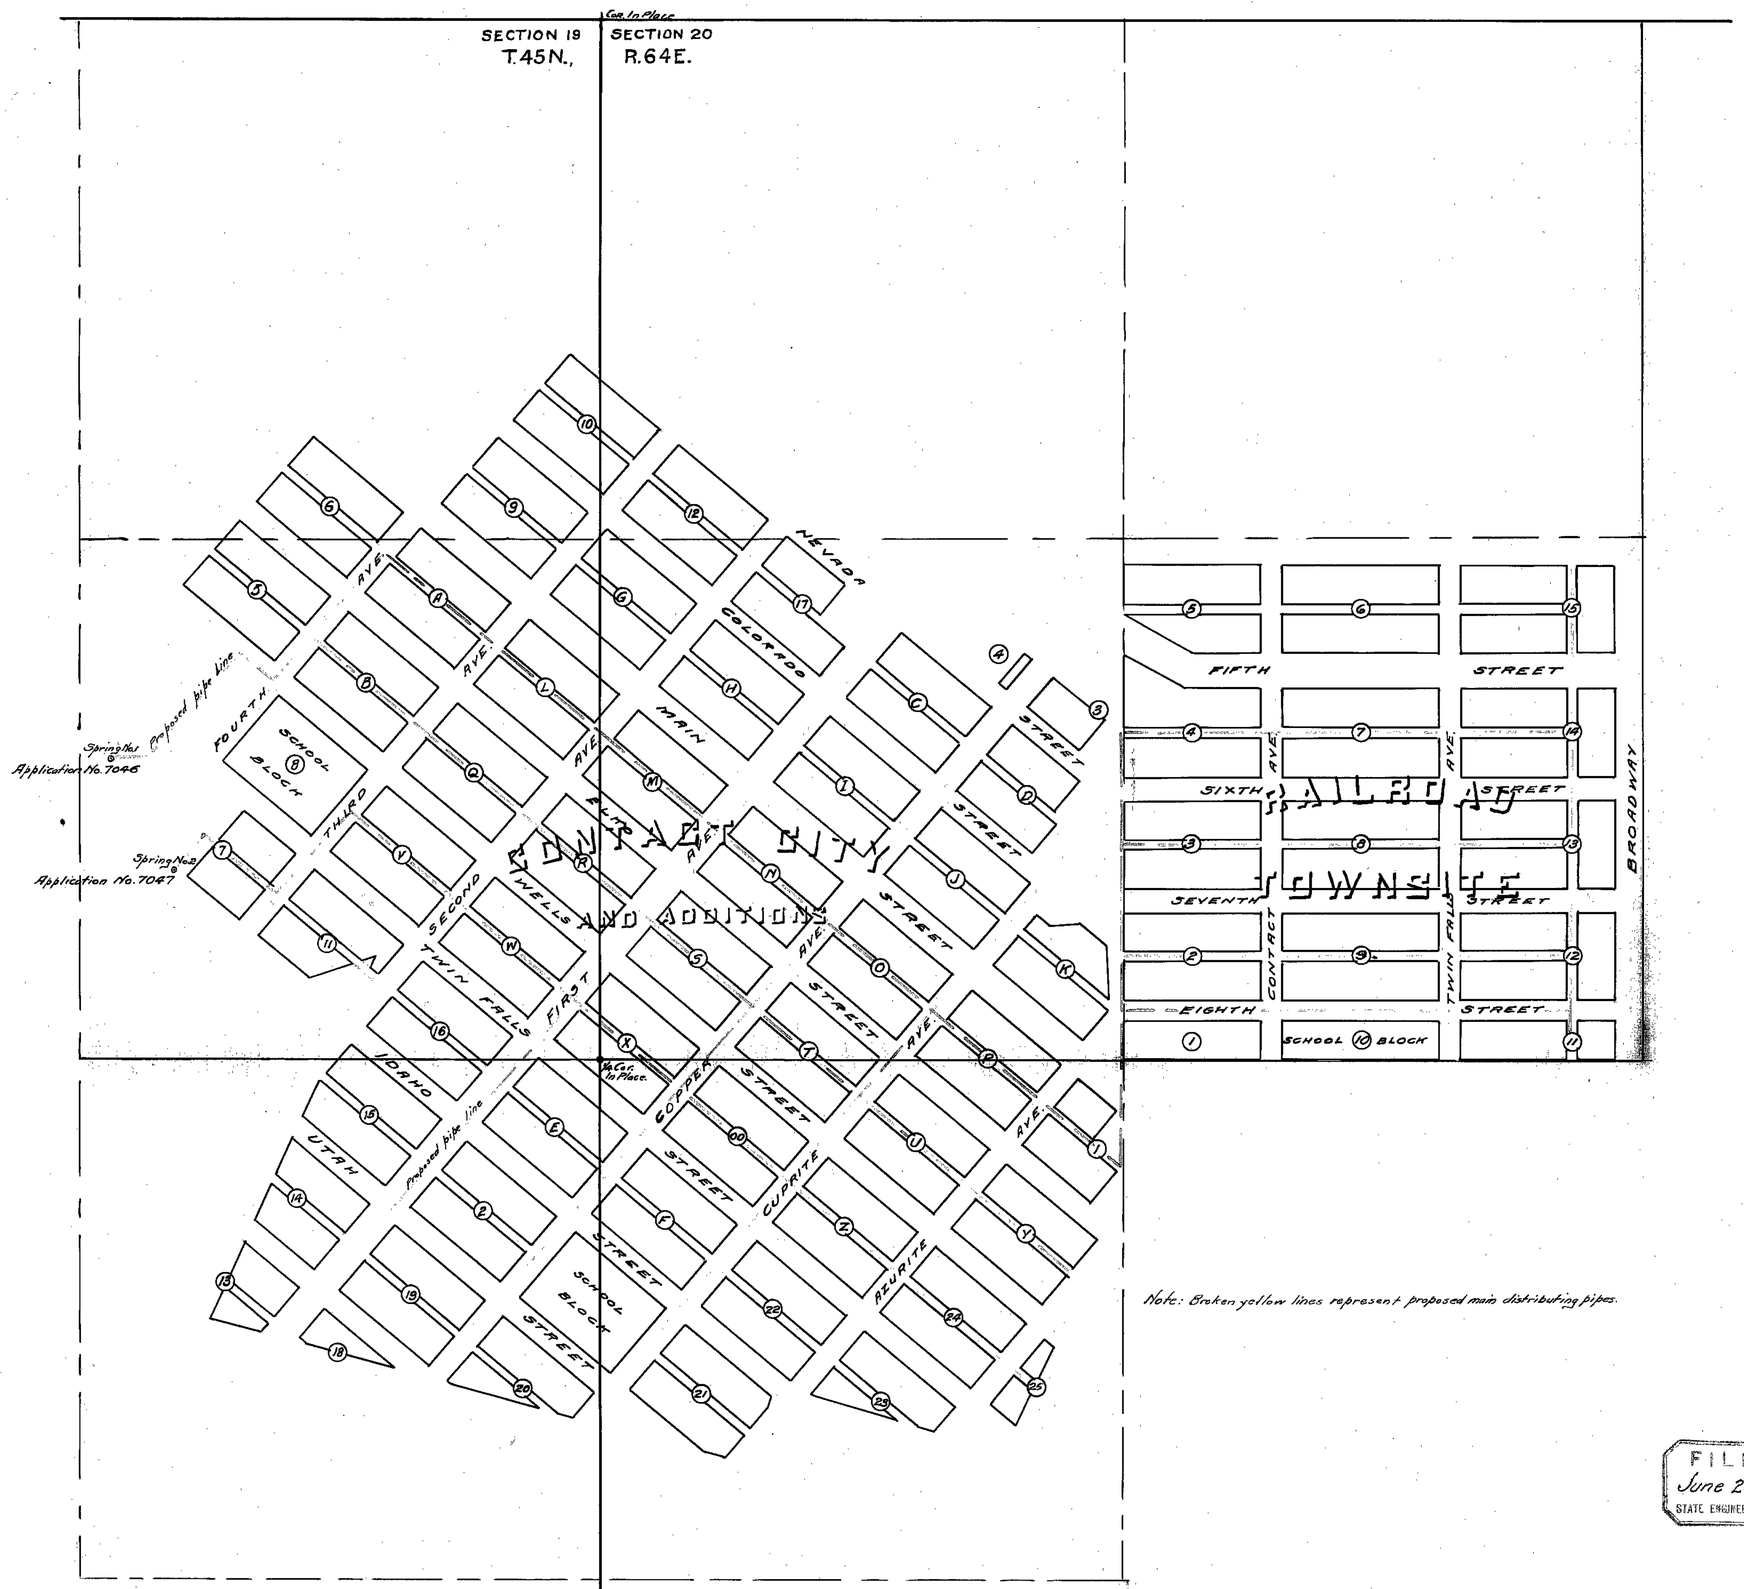

Note: Broken yellow lines represent proposed main distributing pipes.

FILED
June 26, 1924
STATE ENGINEER'S OFFICE

STATE OF NEVADA }
COUNTY OF ELKO } SS.

C. F. DeArmond, being first duly sworn, deposes and says that the above map is a true and accurate plat of the proposed Contact water-distributing system as taken from the field notes of a survey made by me on the 22nd day of February, 1924; that such survey was made at the instance of the Contact Sewerage Company; that the blocks, streets and alleys shown hereon are taken from the official plats on file in the office of the County Recorder of Elko County, Nevada; that the map represents the works described in Applications Nos. 7046 and 7047.

C. F. DeArmond.
State Water-right Surveyor.

Subscribed and sworn to before me this 31st day of March, 1924.

H. U. Castle
Notary Public in and for Elko County, Nevada.

MAP
of
PROPOSED WORKS
APPLICATIONS NOS. 7046, 7047
CONTACT CONSTRUCTION & INVESTMENT CO.
SUCCESSORS TO
CONTACT SEWERAGE COMPANY
CONTACT, NEVADA
Scale 1 Inch = 200 Feet.

6-26-24
H. U. Castle

7046 – 7047