Serial No	Owner	Twp	Range	Section	Subd of Section	Cultivated Acreage	Description of Culture	Date of Culture.
7051	C. Ballinger	18 S.	50 E	3	S.W.¼ of N.E.¼			
"	" "	"	"	"	S.E.¼ of N.W.¼	10.372 A	Garden	
"	" "	"	"	"	East ½ of S.W.¼			

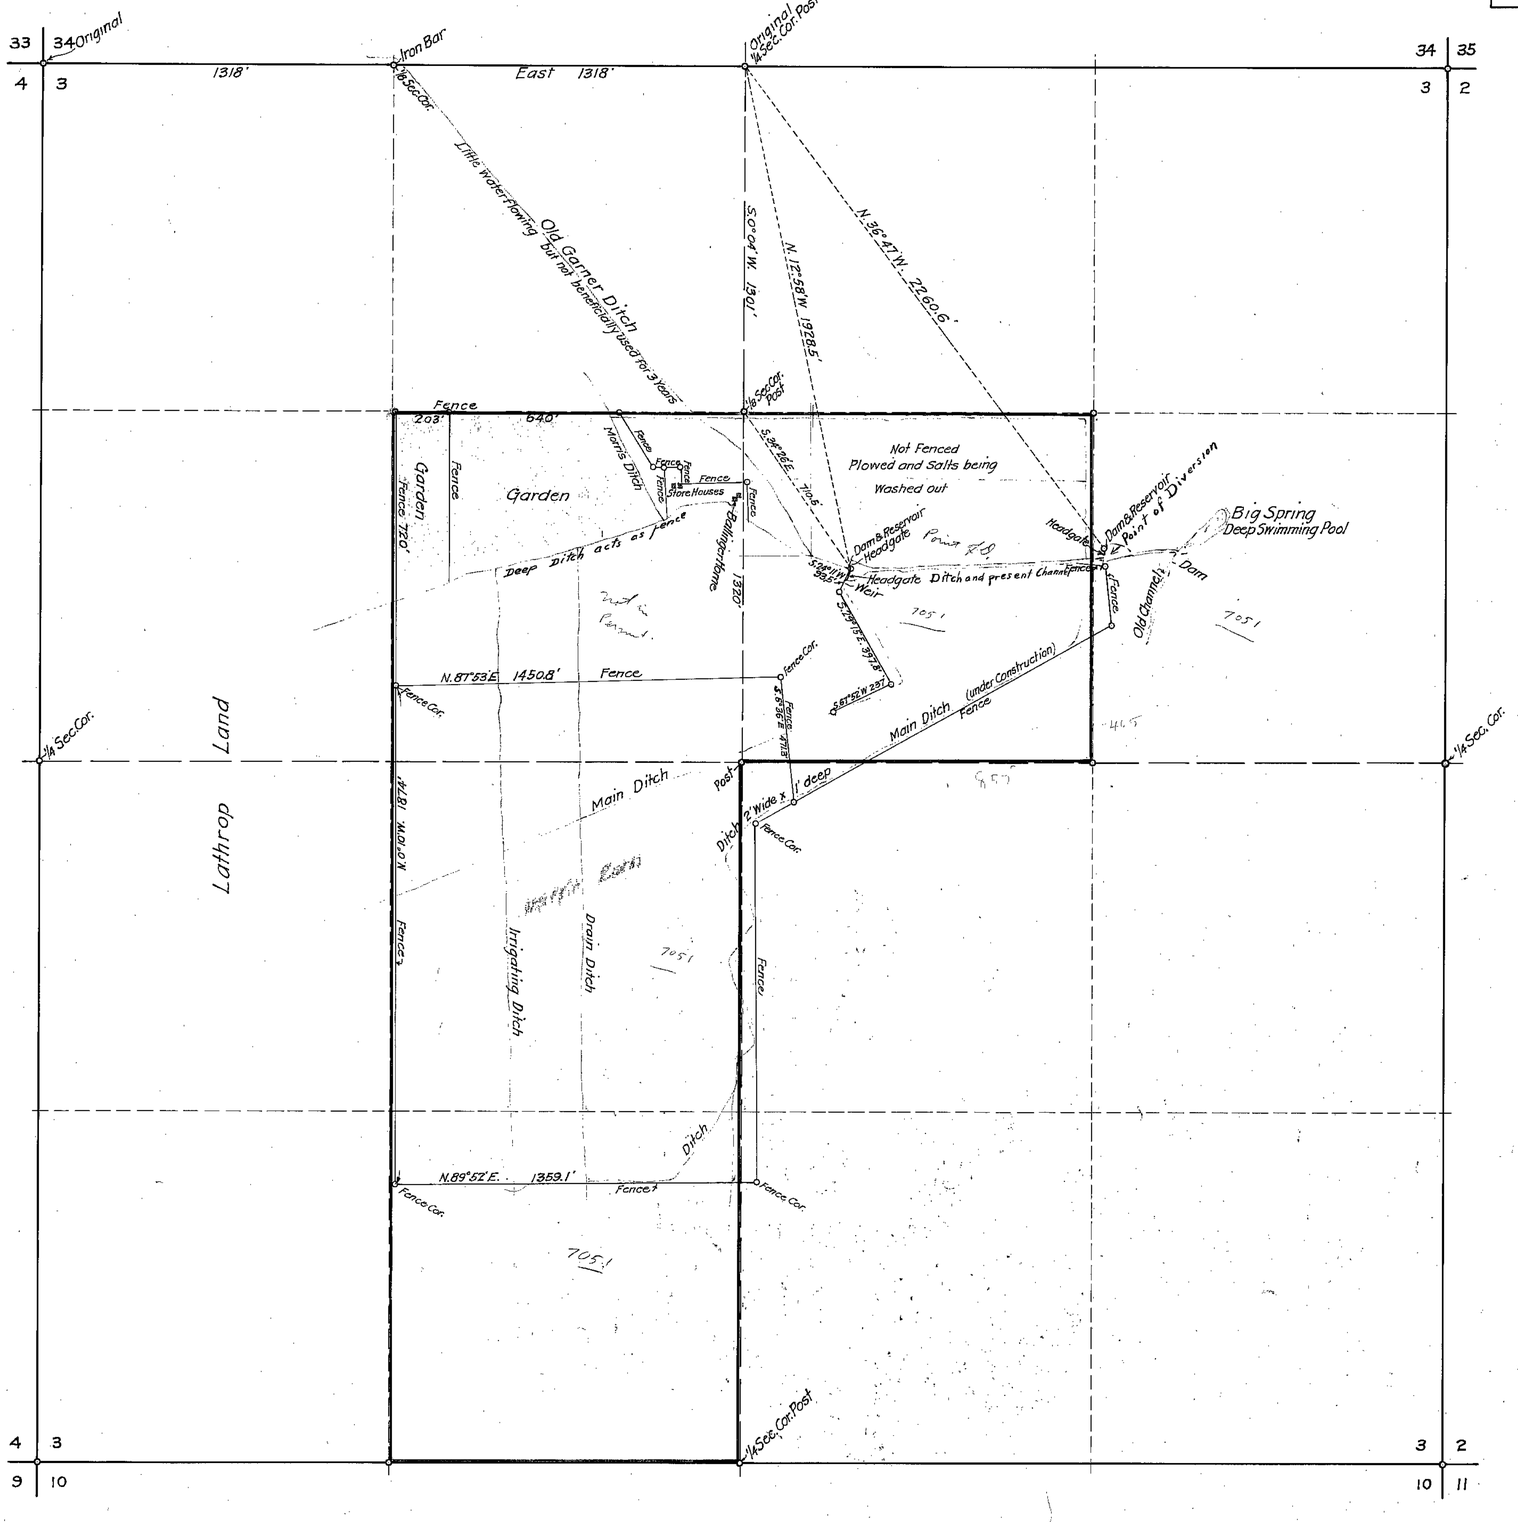

Scale 1 inch = 300 feet.

State of Nevada
County of Clark } S.S.

I, J.T. McWilliams, being first duly sworn, depose and say that the above map is a true and accurate plat of the C. Ballinger irrigation ditches and the lands irrigated by said C. Ballinger, as taken from the field notes of a survey made by me, Completed on the 2nd day of May 1925

That the map and survey were made at the instance of said C. Ballinger owner of said lands and that it truly represents, the diversion points and irrigated lands of said C. Ballinger

Subscribed and sworn to before me this 26th day of May 1925

J. T. McWilliams
State Water Right Surveyor for Nevada

My Commission expires October 13th 1926

Notary Public in and for Clark County, State of Nevada.

FILED
June 7, 1926
STATE ENGINEER'S OFFICE

7051