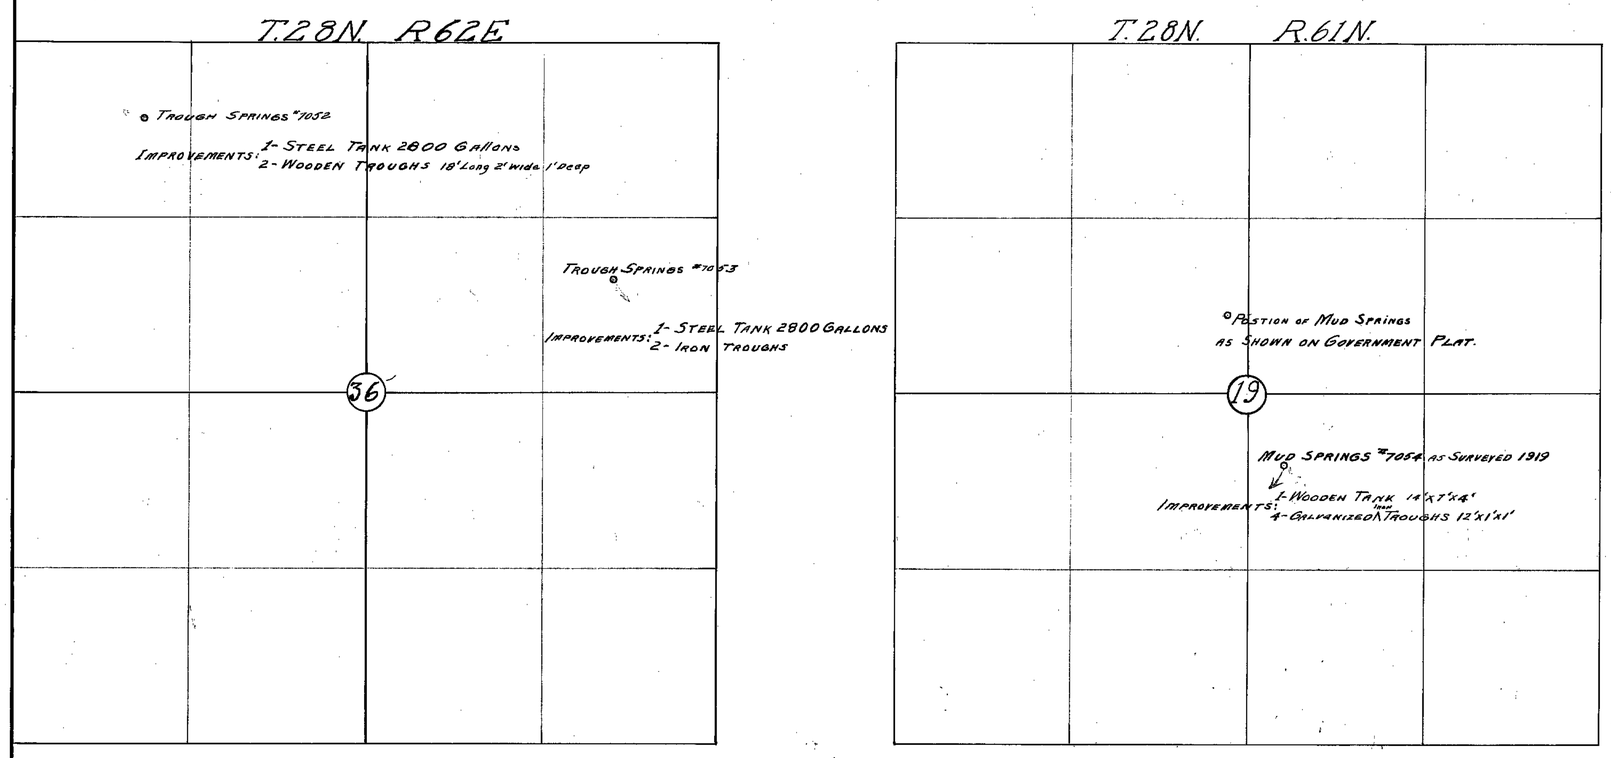

STATE OF NEVADA }
COUNTY OF ELKO } SS

W.H. Settelmeyer, beining first duly sworn, deposes and says that the above map is a true and accurate plat of springs used to water stock by A.K. Odgers and Ruth Odgers, as taken from the field notes of a survey made by me and completed on the 15th day of June 1919. And from notes of improvements handed me by A.K. Odgers and Ruth Odgers October 1924.

That the survey was made at the instance of W.H. Odgers and Ruth Odgers applicants for said waters, and that it truly represents springs applied for by said A.K. Odgers and Ruth Odgers.

W.H. Settelmeyer
S.E.N.S.

Subscribed and Sworn to before me
this 10 day of January 1925

Notary Public in and for
Elko County, Nevada

FILED
Jan. 29, 1925
STATE ENGINEER'S OFFICE

1104-BAS Feb. 19-1925 for 0.021 c.f.s
1105-BAS Feb. 19-1925 for 0.021 c.f.s
1106-BAS Feb. 19, 1925 for 0.021 c.f.s

MAP FOR
PERMITS No. 7052, 7053, 7054,
OF
A.K. ODGERS & RUTH ODGERS
CURRIE, ELKO Co., NEVADA.
SCALE 1" = 600'

1-29-25

PERMITS #7052, 7053, 7054.

7052 - 7053 - 7054