SECTION	SUBDIVISION	T.N	R.E.	ACREAGE	DESCRIPTION OF CULTURE	DATE OF FIRST CULTURE.
29	SW¼ OF SW¼	44	55	18.00	GRASS PASTURE	
30	NE¼ OF SE¼	44	55	5.70	" "	
30	NW¼ OF SE¼	44	55	1.50	" "	
30	SW¼ OF SE¼	44	55	4.10	" "	
30	SE¼ OF SE¼	44	55	33.90	" "	
31	NE¼ OF NE¼	44	55	8.00	" "	
32	NW¼ OF NW¼	44	55	25.90	" "	
32	SW¼ OF NW¼	44	55	2.50	" "	
32	SW¼ OF NW¼	44	55	8.90	MEADOW.	
32	SE¼ OF NW¼	44	55	7.70	"	
32	SE¼ OF NE¼	44	55	5.70	GRASS PASTURE	
33	SW¼ OF NW¼	44	55	5.00	" "	
	TOTAL			126.90		

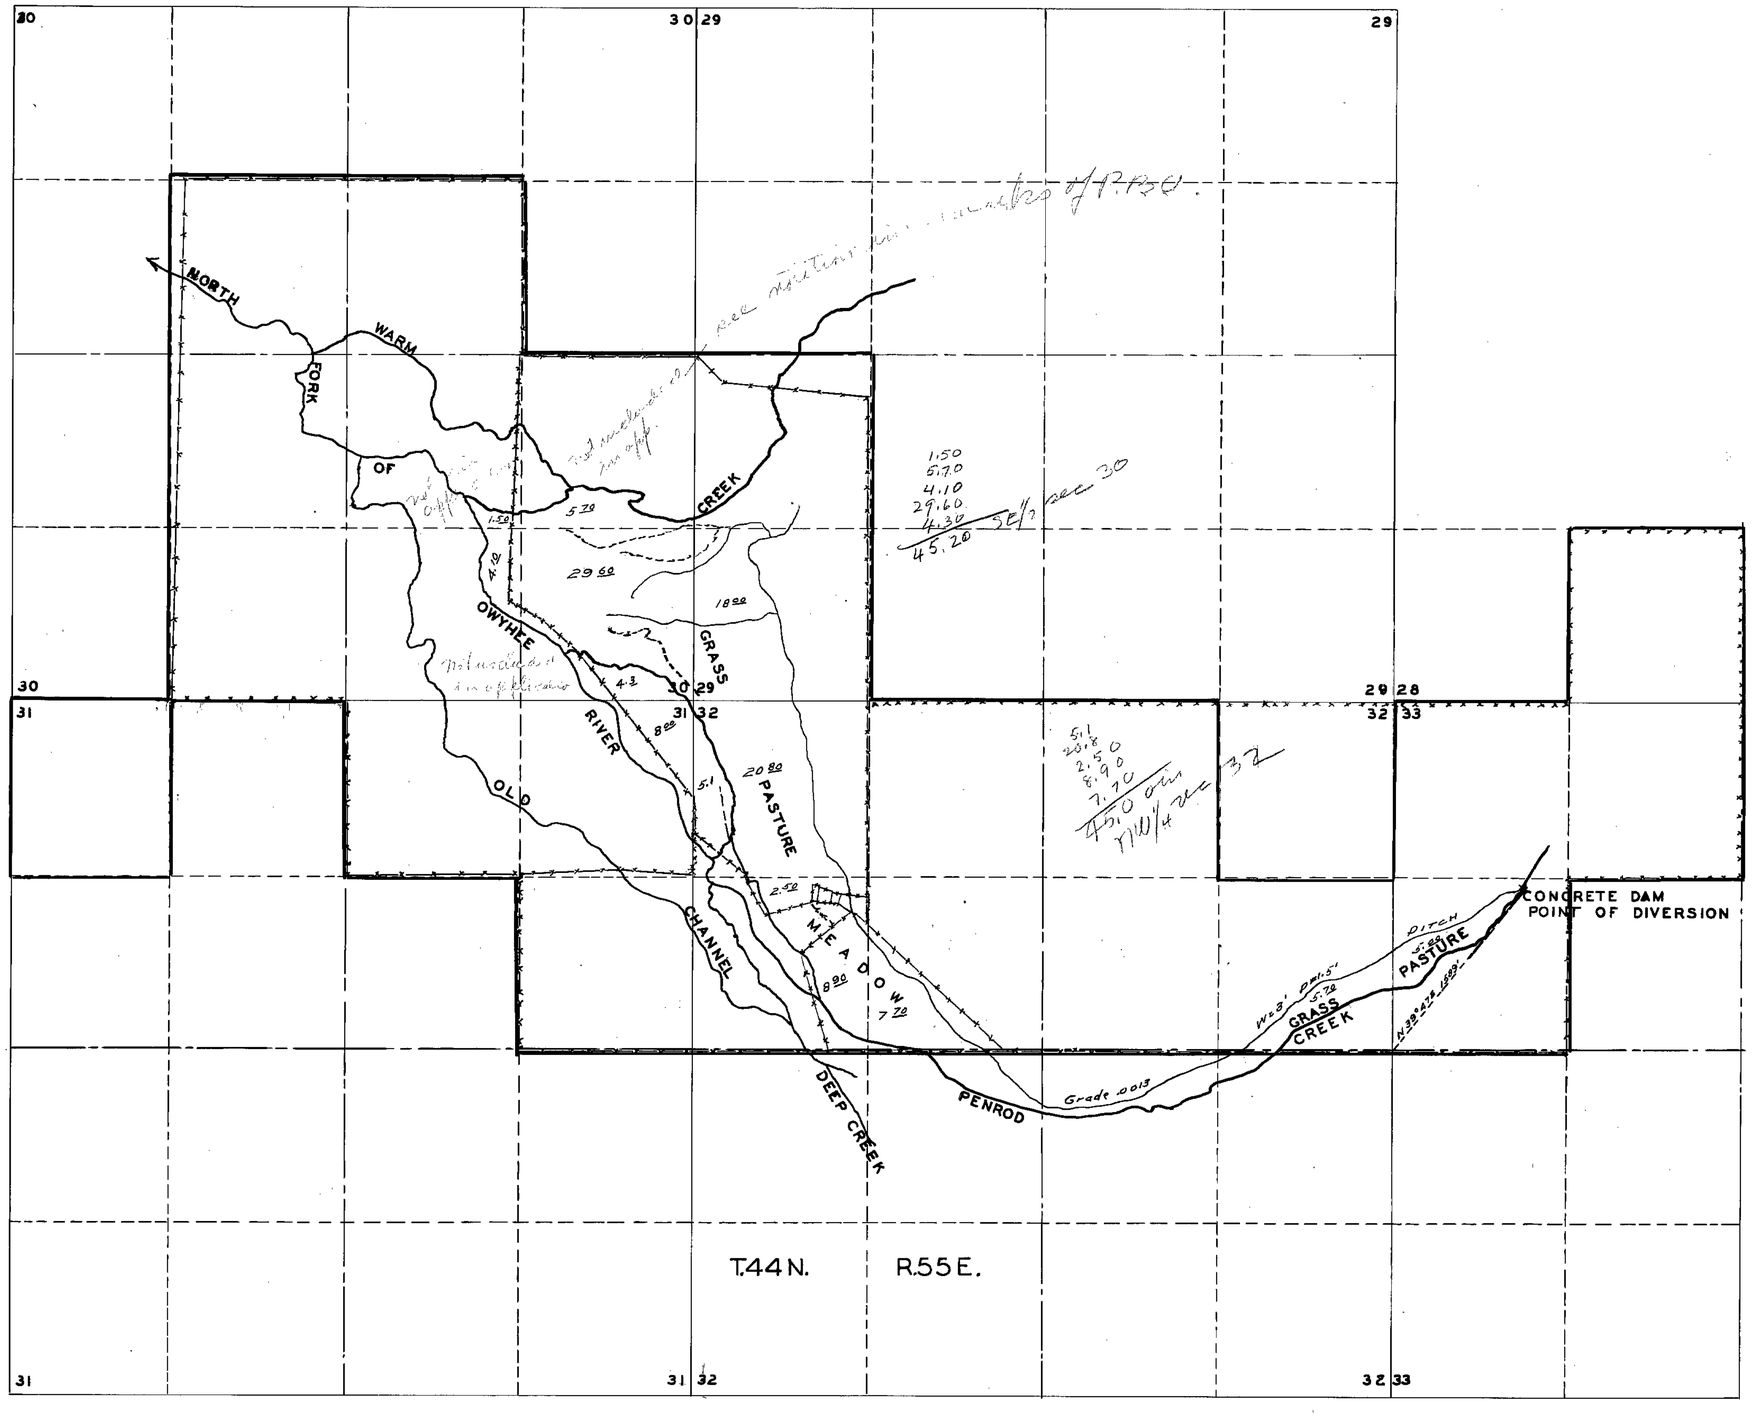

STATE OF NEVADA } S.S.
COUNTY OF ELKO }

I, W.H. Settelmeyer, being first duly sworn, depose and say that this map, has been correctly drawn to the designated scale from field notes of a survey made by me on the 10th day of October 1923; that it truly and correctly represents the location and extent of the works used to divert water from PENROD CREEK, in ELKO County, by KEARNS CORPORATION for irrigation purposes under application No. 7068. That the point of diversion, the location, size and grade of the diverting channel, location and description of all measuring devices, the location and extent of lands owned or controlled by the applicant upon which water applied for under application No. 7068 is used, together with the area and kind of culture in each 40-acre subdivision, and the location and names of all other works or streams which are crossed by or connected with said works are fully and correctly designated thereon.

W.H. Settelmeyer
STATE WATER RIGHT SURVEYOR

Subscribed and sworn to before me this 7th day of July 1934.

Notary Public in and for Elko County, Nevada

Certificate No. 2108 Issued May 2, 1935

0 1 2 3 4 5 6 8 10 12 15 18 24 Hundred Feet
Scale 1" = 600'

MAP

TO ACCOMPANY PROOF OF BENEFICIAL USE UNDER APPLICATION NO 7068 FOR IRRIGATION BY KEARNS CORPORATION FROM PENROD CREEK ELKO COUNTY NEVADA

FILED
April 18, 1935
STATE ENGINEER'S OFFICE

7068