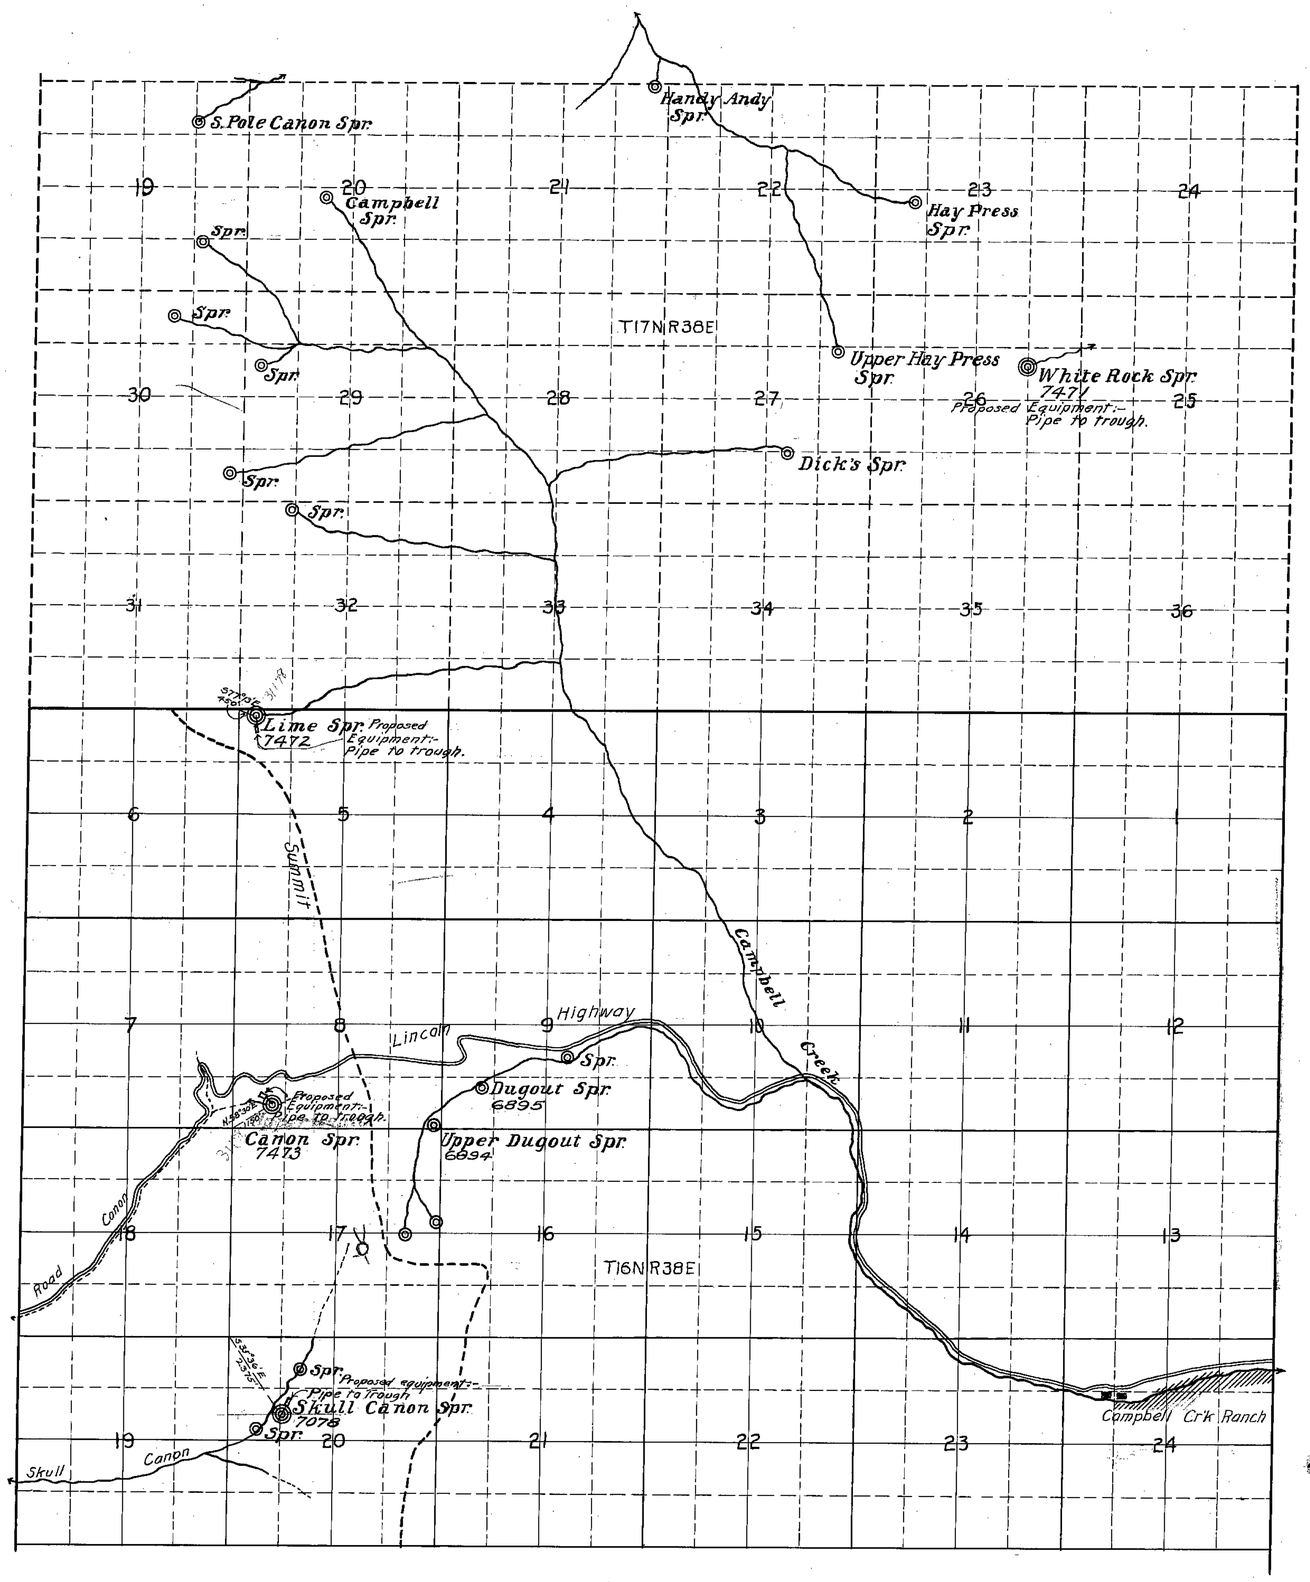

State of Nevada }
County of Washoe } S.S.

I, C.V. Taylor, being first duly sworn, depose and say that the above map is a true and accurate plot of the stock watering works as taken from the field notes of a survey made by me, completed on the 27th day of July 1925; that such survey was made at the instance of Cornell and Hesse; that the map represents the works described in Applications No. 7078, 7472, & 7473, together with the location of streams and ditches in the immediate vicinity.

C.V. Taylor, State Water-right Surveyor.

Subscribed and sworn to before me this, the 17th day of August, 1925.

Notary Public in and for Washoe County, Nevada.

Certificate No. 1278, B.R.S. [redacted] Apr. 22, 1927 for 0.0047 c.f.s. Stock

FILED
Aug. 24, 1925
STATE ENGINEER'S OFFICE

[redacted] CERTIFICATE NO. [redacted] ISSUED [redacted]

31178-9

SPRINGS AND STOCK WATERING WORKS
of
CORNELL & HESSE
Applications No. 7078, 7472 & 7473

SCALE = 1" = 2000'

44592

Place in files under

44592 31179 31178 (7078) - 7472 - 7473